


LINES SHOWN THUS '—' OR 'I'
 INDICATE WHERE STUCTURAL ISOLATION JOINTS WILL BE INTRODUCED AND ISOLATED VIA
 ACOUSTIC ISOLATION BEARINGS/JOINTS

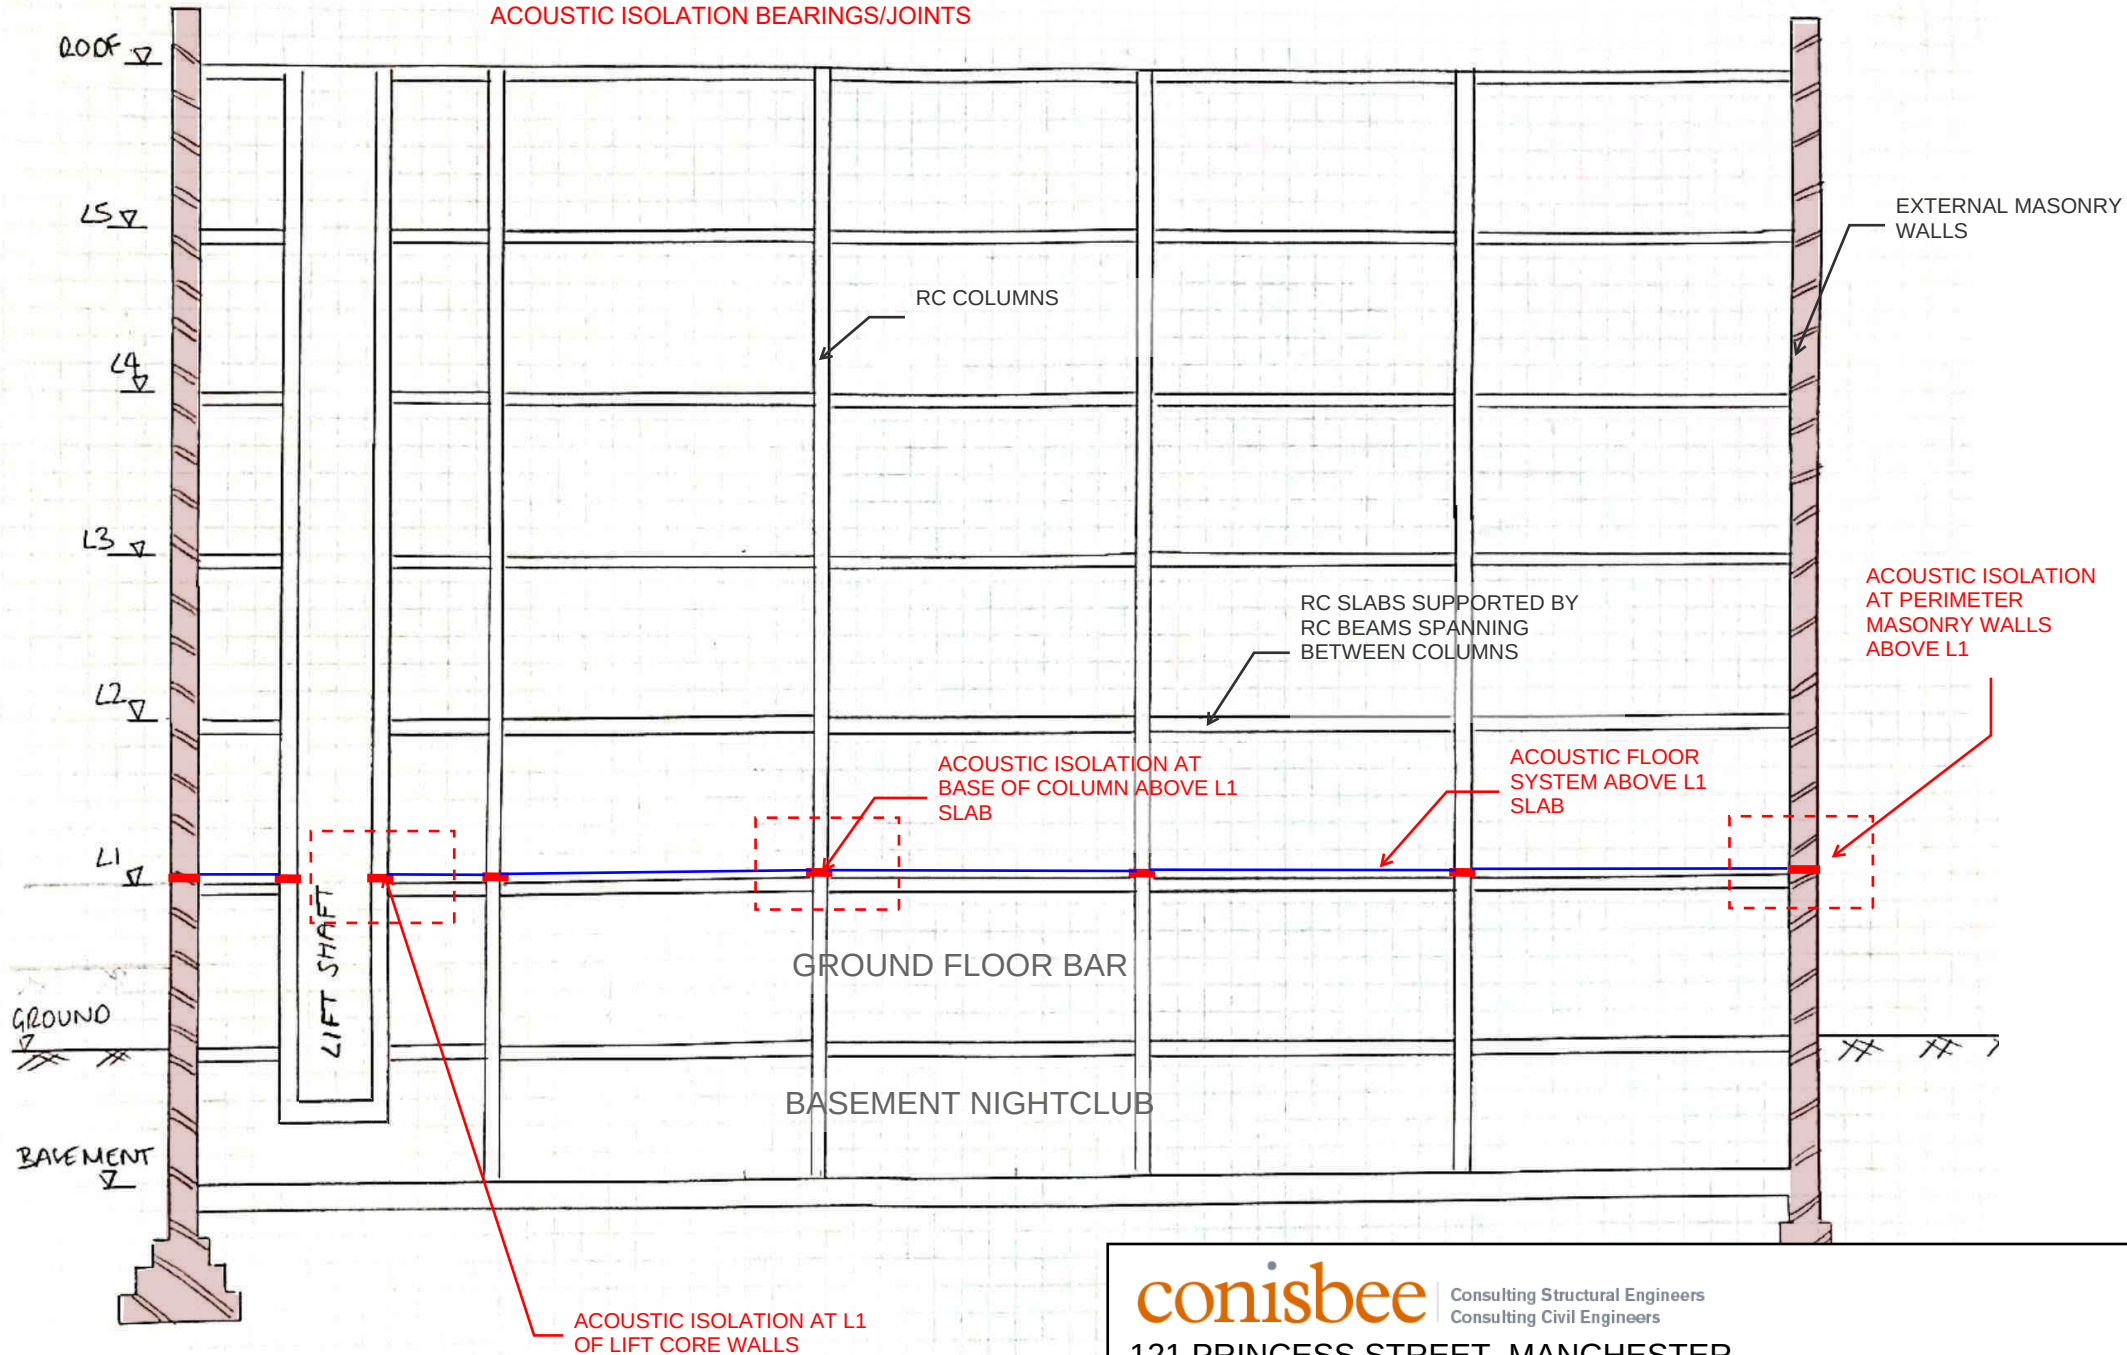

conisbee

Consulting Structural Engineers
 Consulting Civil Engineers

121 PRINCESS STREET, MANCHESTER

E-W Section Showing Principles Of Structural & Acoustic Isolation

Drawing No. 210150-SK-S-013

Date 2.9.2021

Rev A