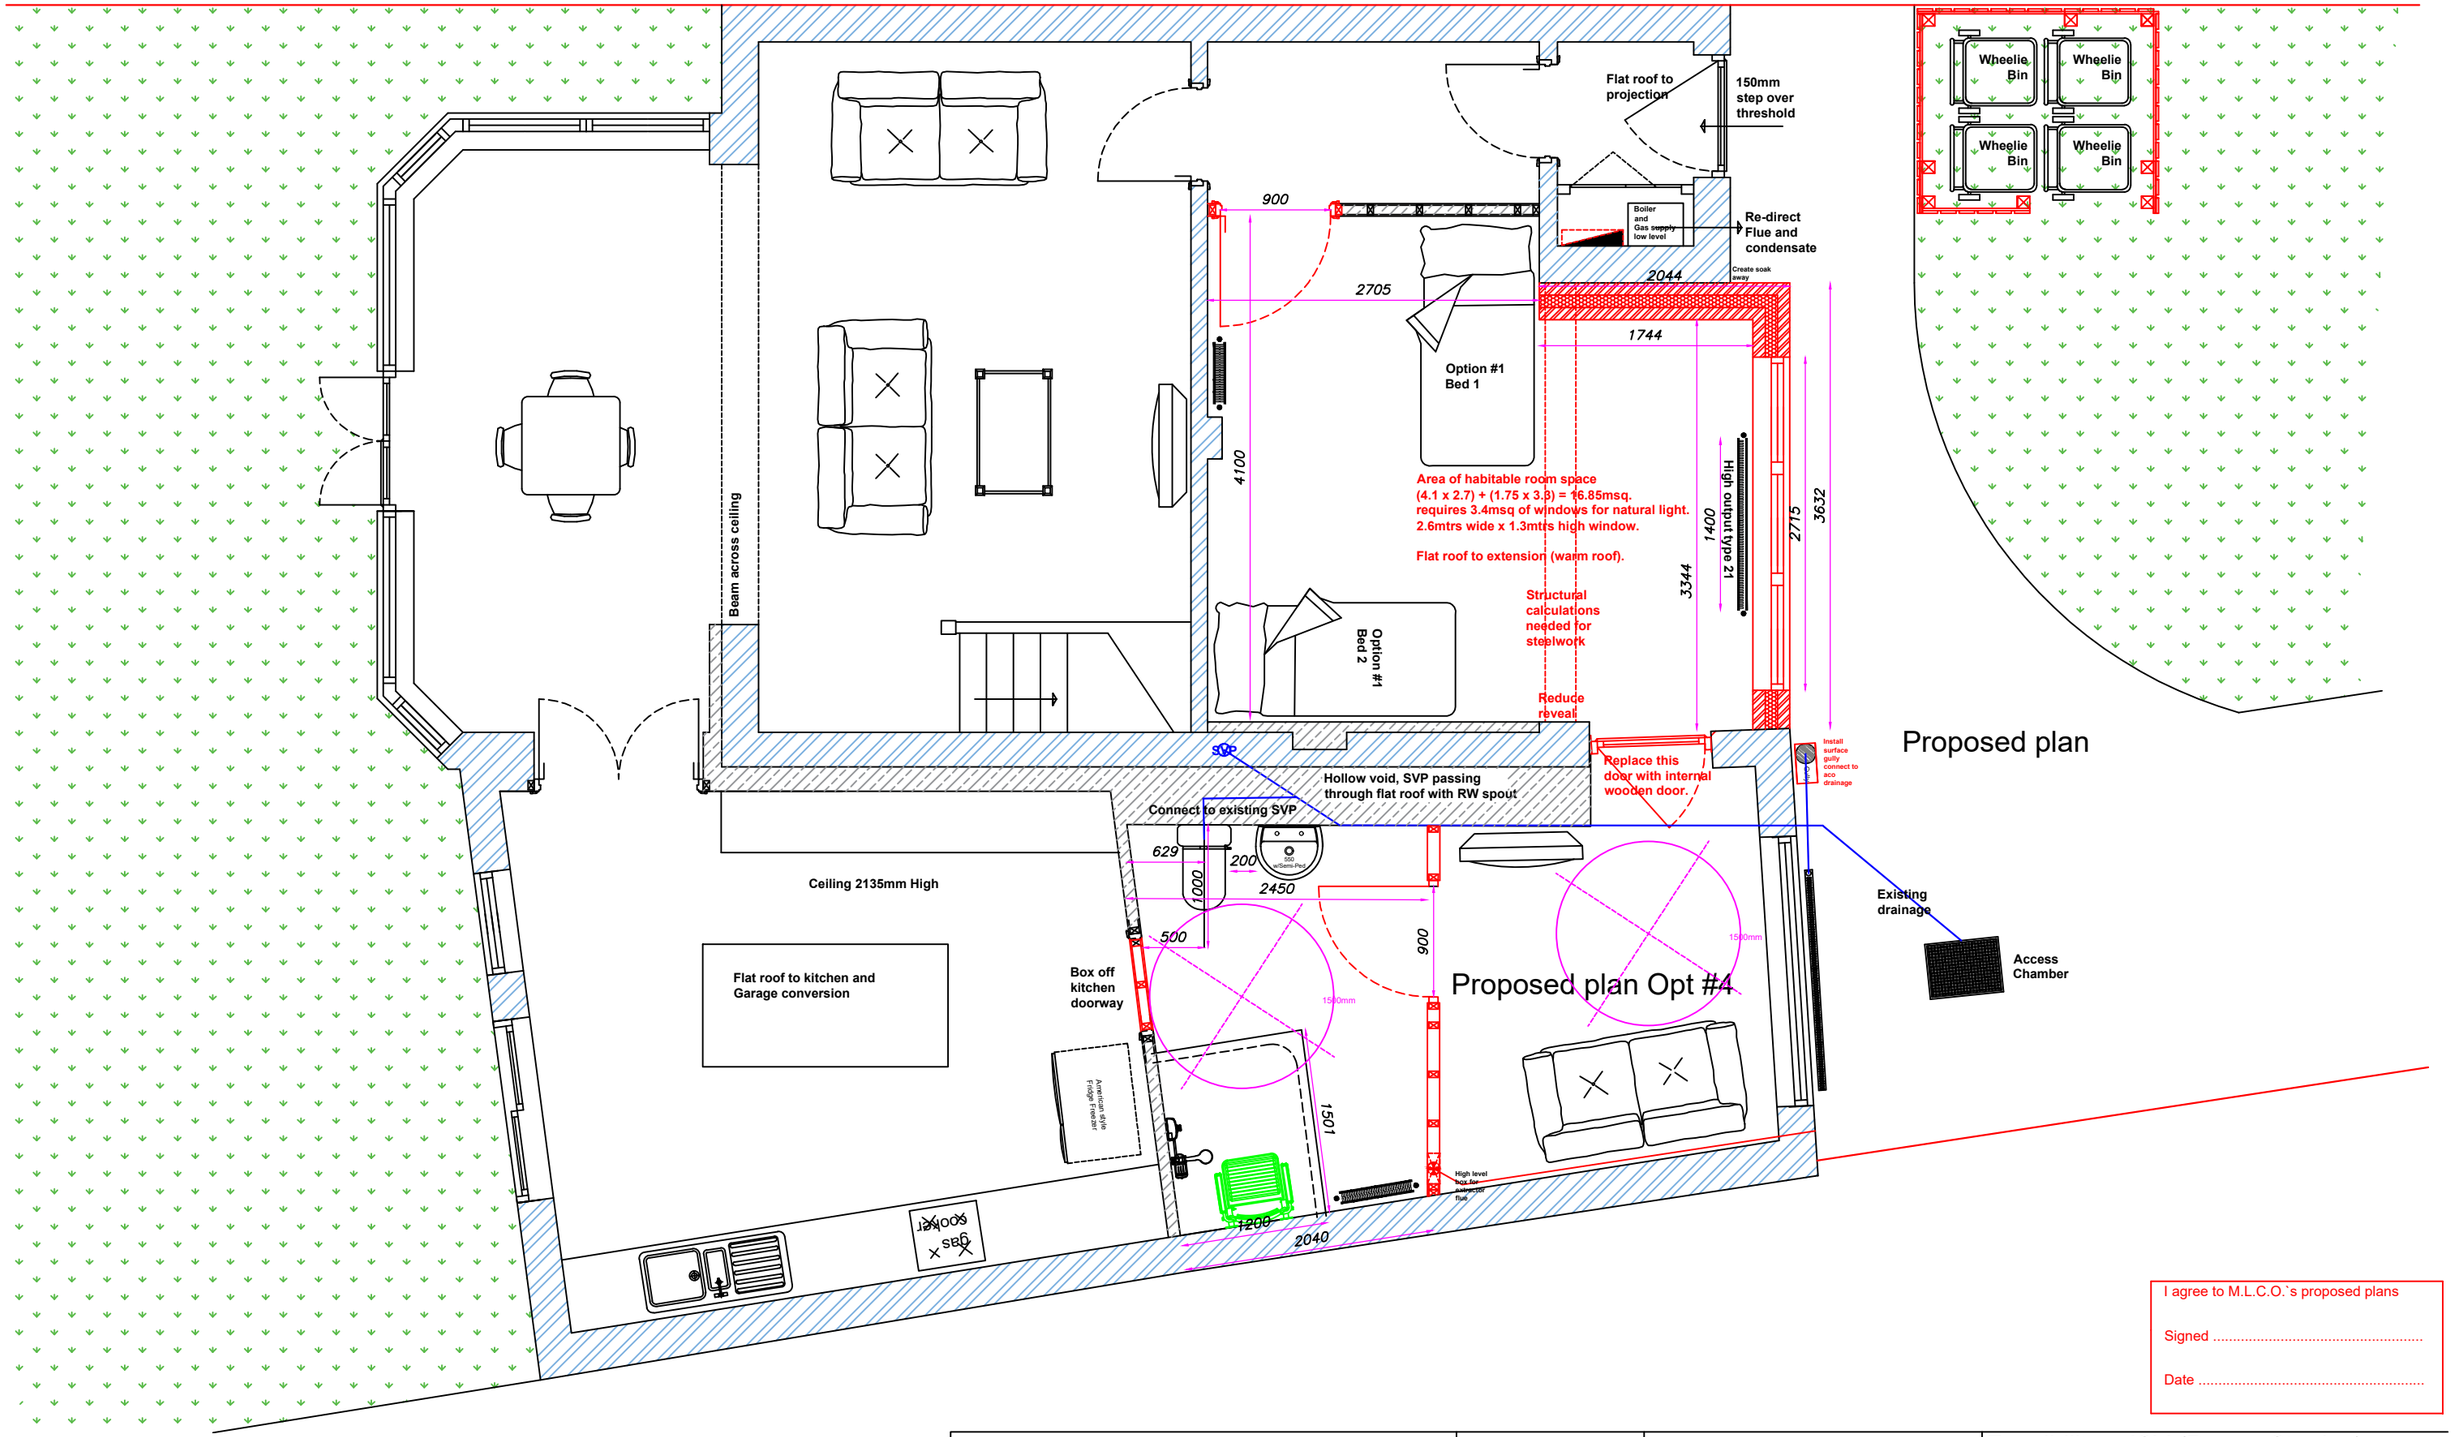


I agree to M.L.C.O.`s proposed plans

Signed

Date

Manchester Local Care Organisation

Leading local care, improving lives in Manchester, with you

Neil Brickles - Technical Officer.
Manchester Local Care Organisation.
Directorate for Children and Families.
Unit 1, 29 Poland St. Ancoats.
Manchester.
M4 6AZ
neil.brickles@manchester.gov.uk
Tel No : 0161 277 1704 - 07903 244482

Date: 12/11/2020

Scale / Paper: 1 : 50 @ A3

Revisions / Options

No.	Date.	Sig.
Opt #2	24/02/2021	NB
Opt #3	24/03/2021	NB
Opt #4	31/08/2021	NB
Opt #4	07/09/2021	NB

Feasibility - JSV (Donna Stanley)
Level Access Shower Room, double bedroom and separate living room.

Harry Konnari
13 Fairway Ave
Manchester
M23 9JP