


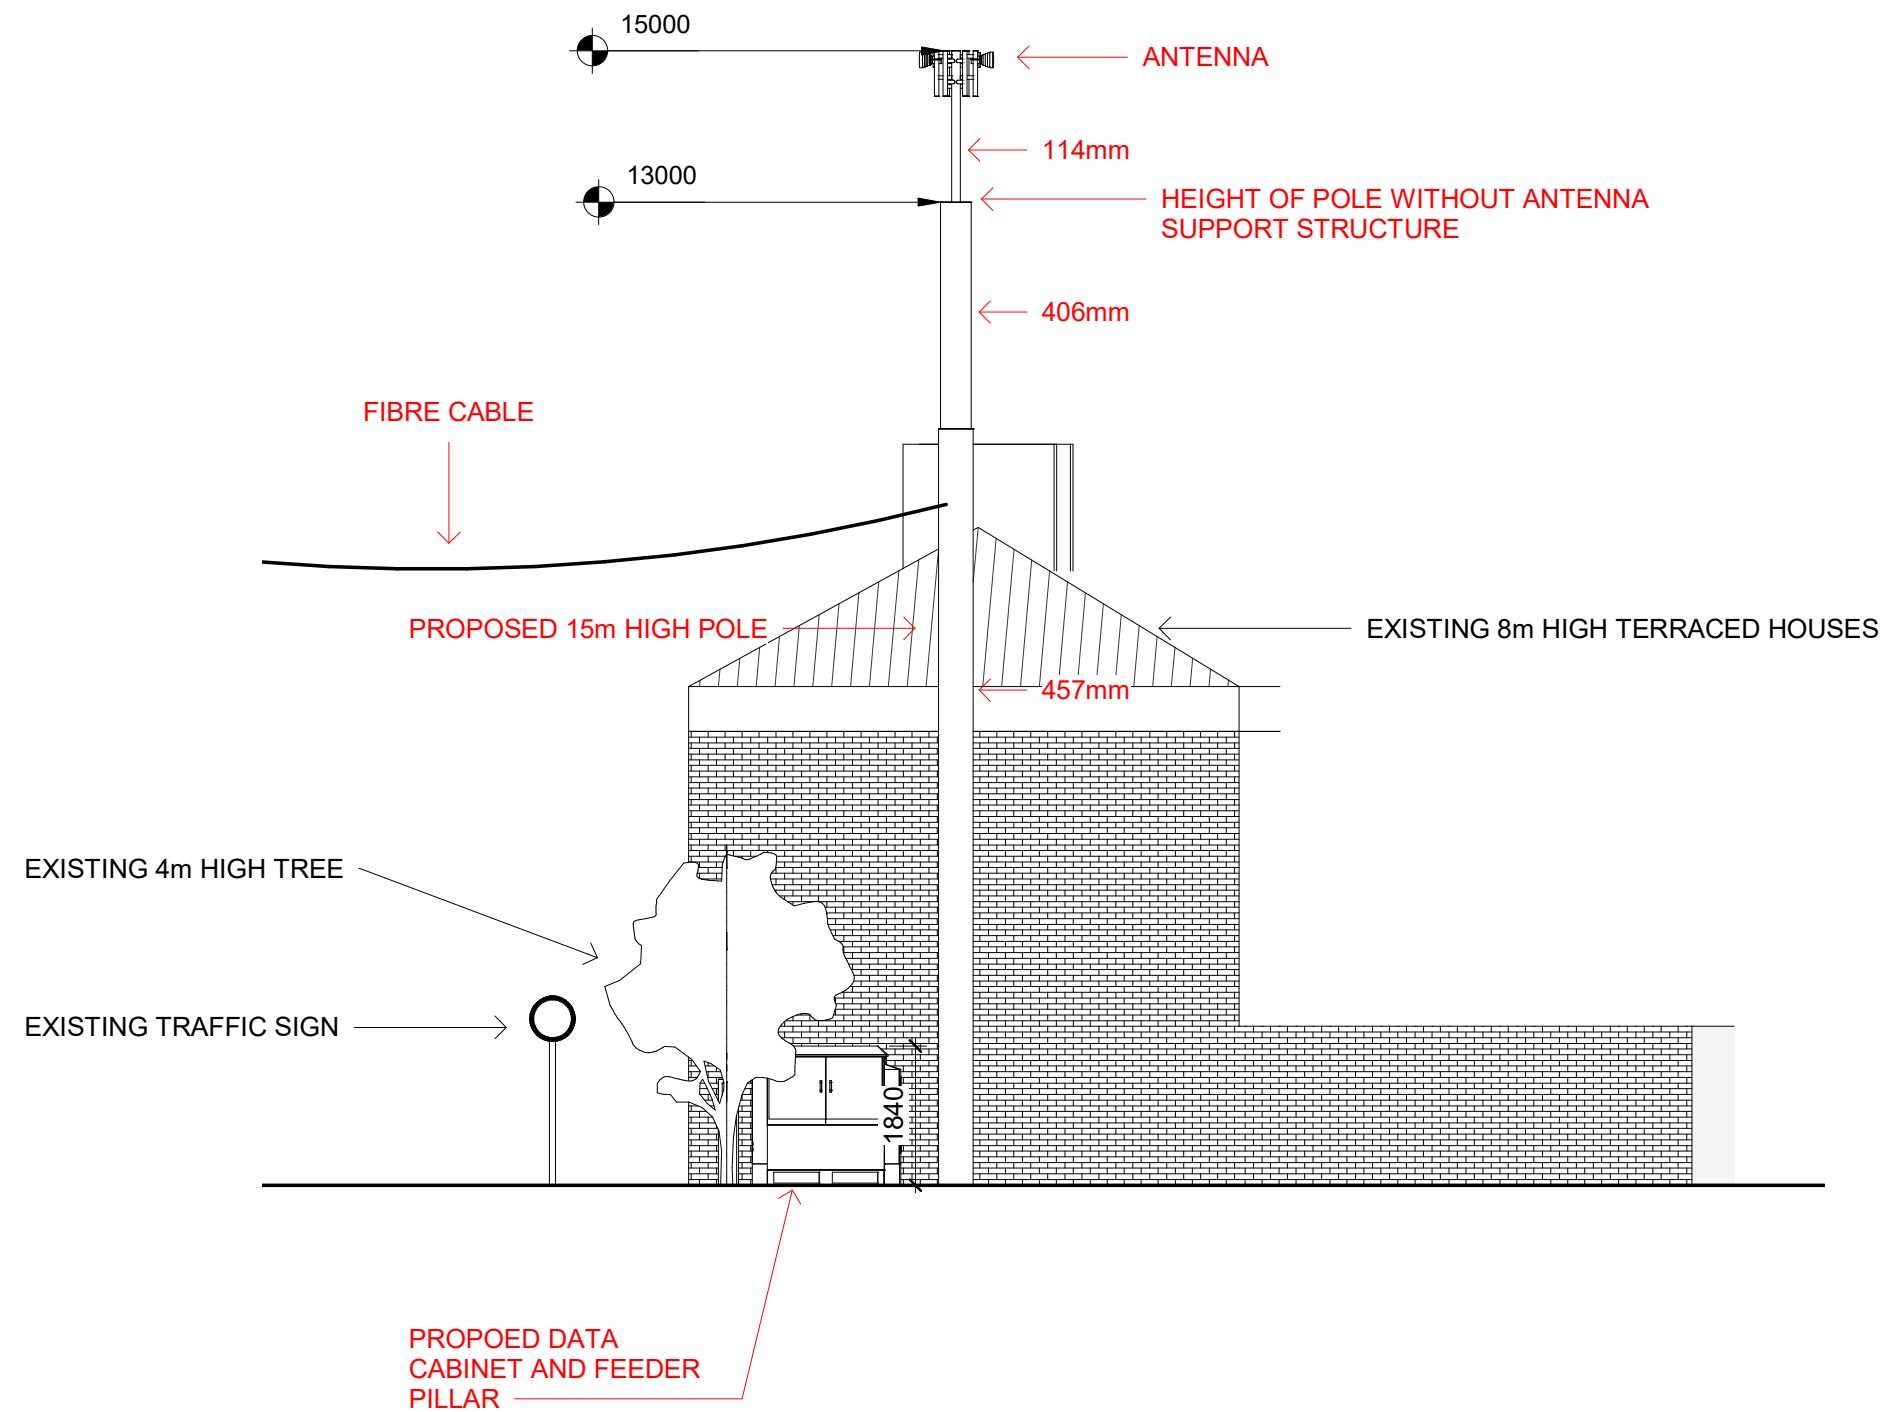

ALL DIMENSIONS ARE IN mm UNLESS OTHERWISE STATED

APPROVAL		PURPOSE OF ISSUE	
No.	Description		Date

IX WIRELESS LTD

PROJECT

Manchester Sch3 SP1

SHEET

Site elevation

CLIENT

IX Wireless LTD

Drawn by
BU

Checked by
Checker

Date
07/10/21

Scale (@ A3)
1 : 100

REV

DRAWING NUMBER

IXW-PP-MAN-SCH3SP1-002