



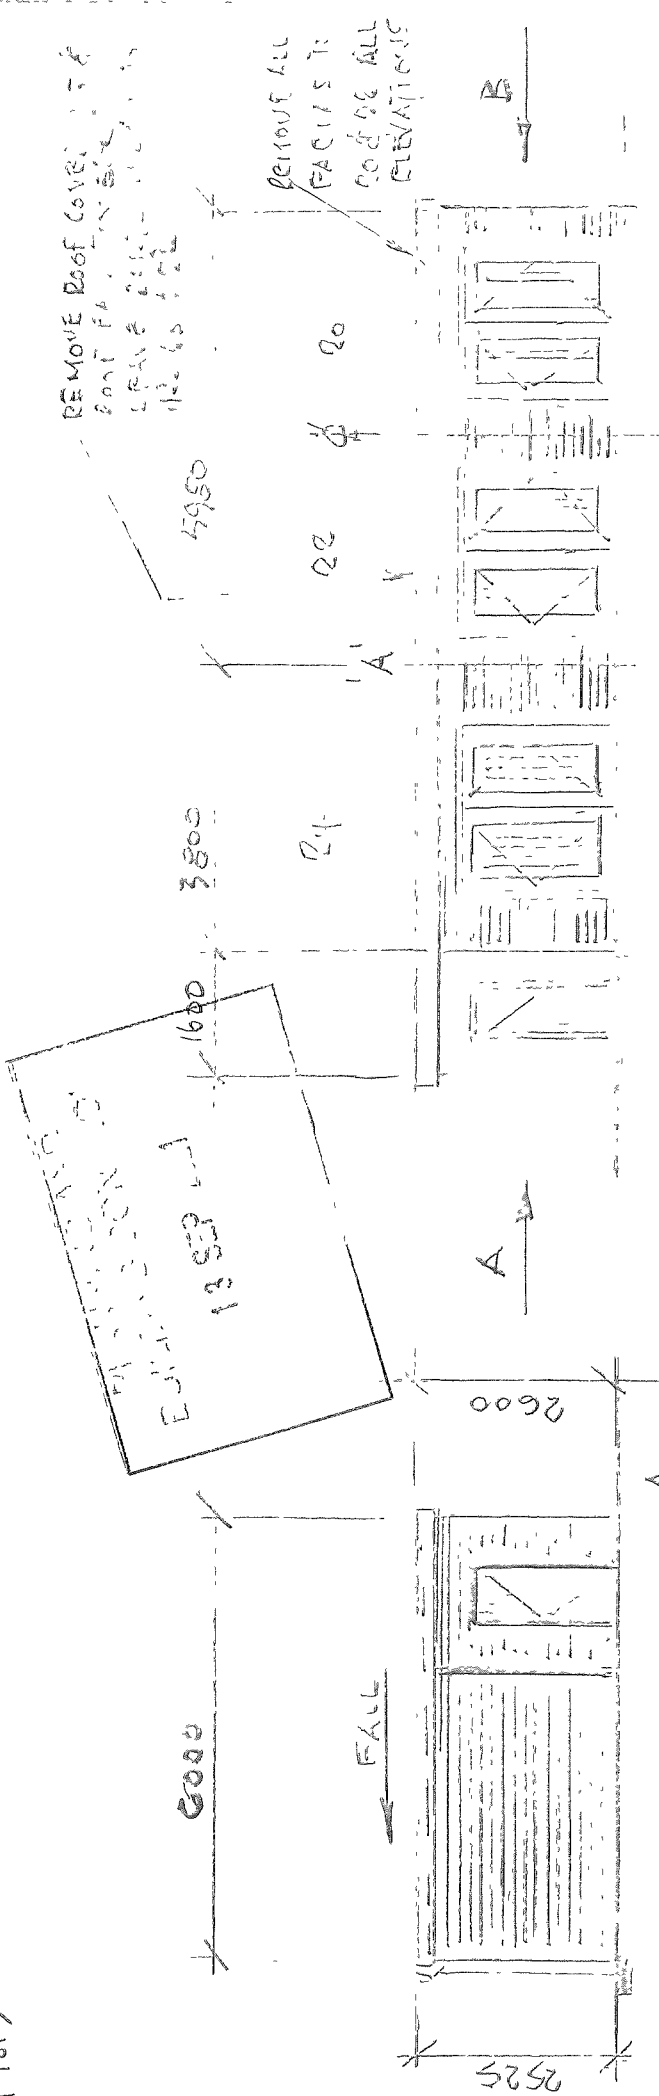


EXISTING VIEW ON A

EXISTING VIEW ON FRONT ELEVATION

PROPOSE 1ST FLOOR STORAGE EXTENSION TO
GARAGES @ 20/22 STANFELD STREET,
NEWTON HEATH, MANCHESTER FOR
MR T PLYNN, 24 STANFELD STREET
NEWTON HEATH, MANCHESTER M11 0JN
TEL: 07971237780

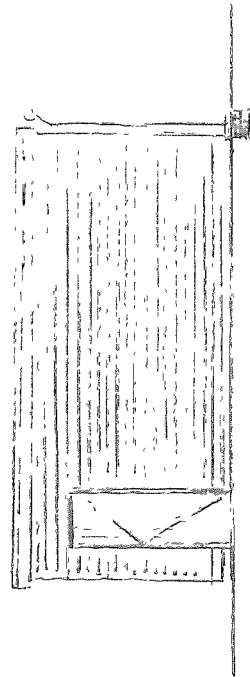

EXISTING VIEW ON B

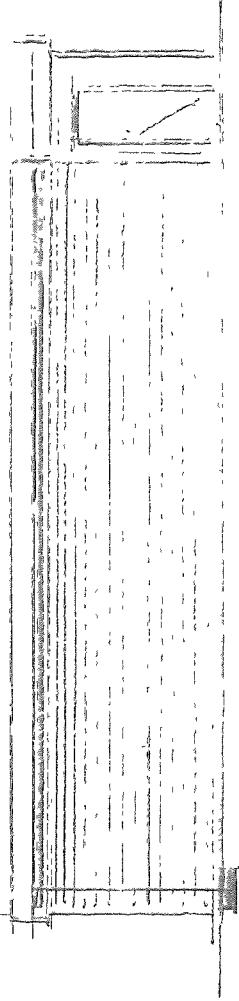

EXISTING REAR ELEVATION