


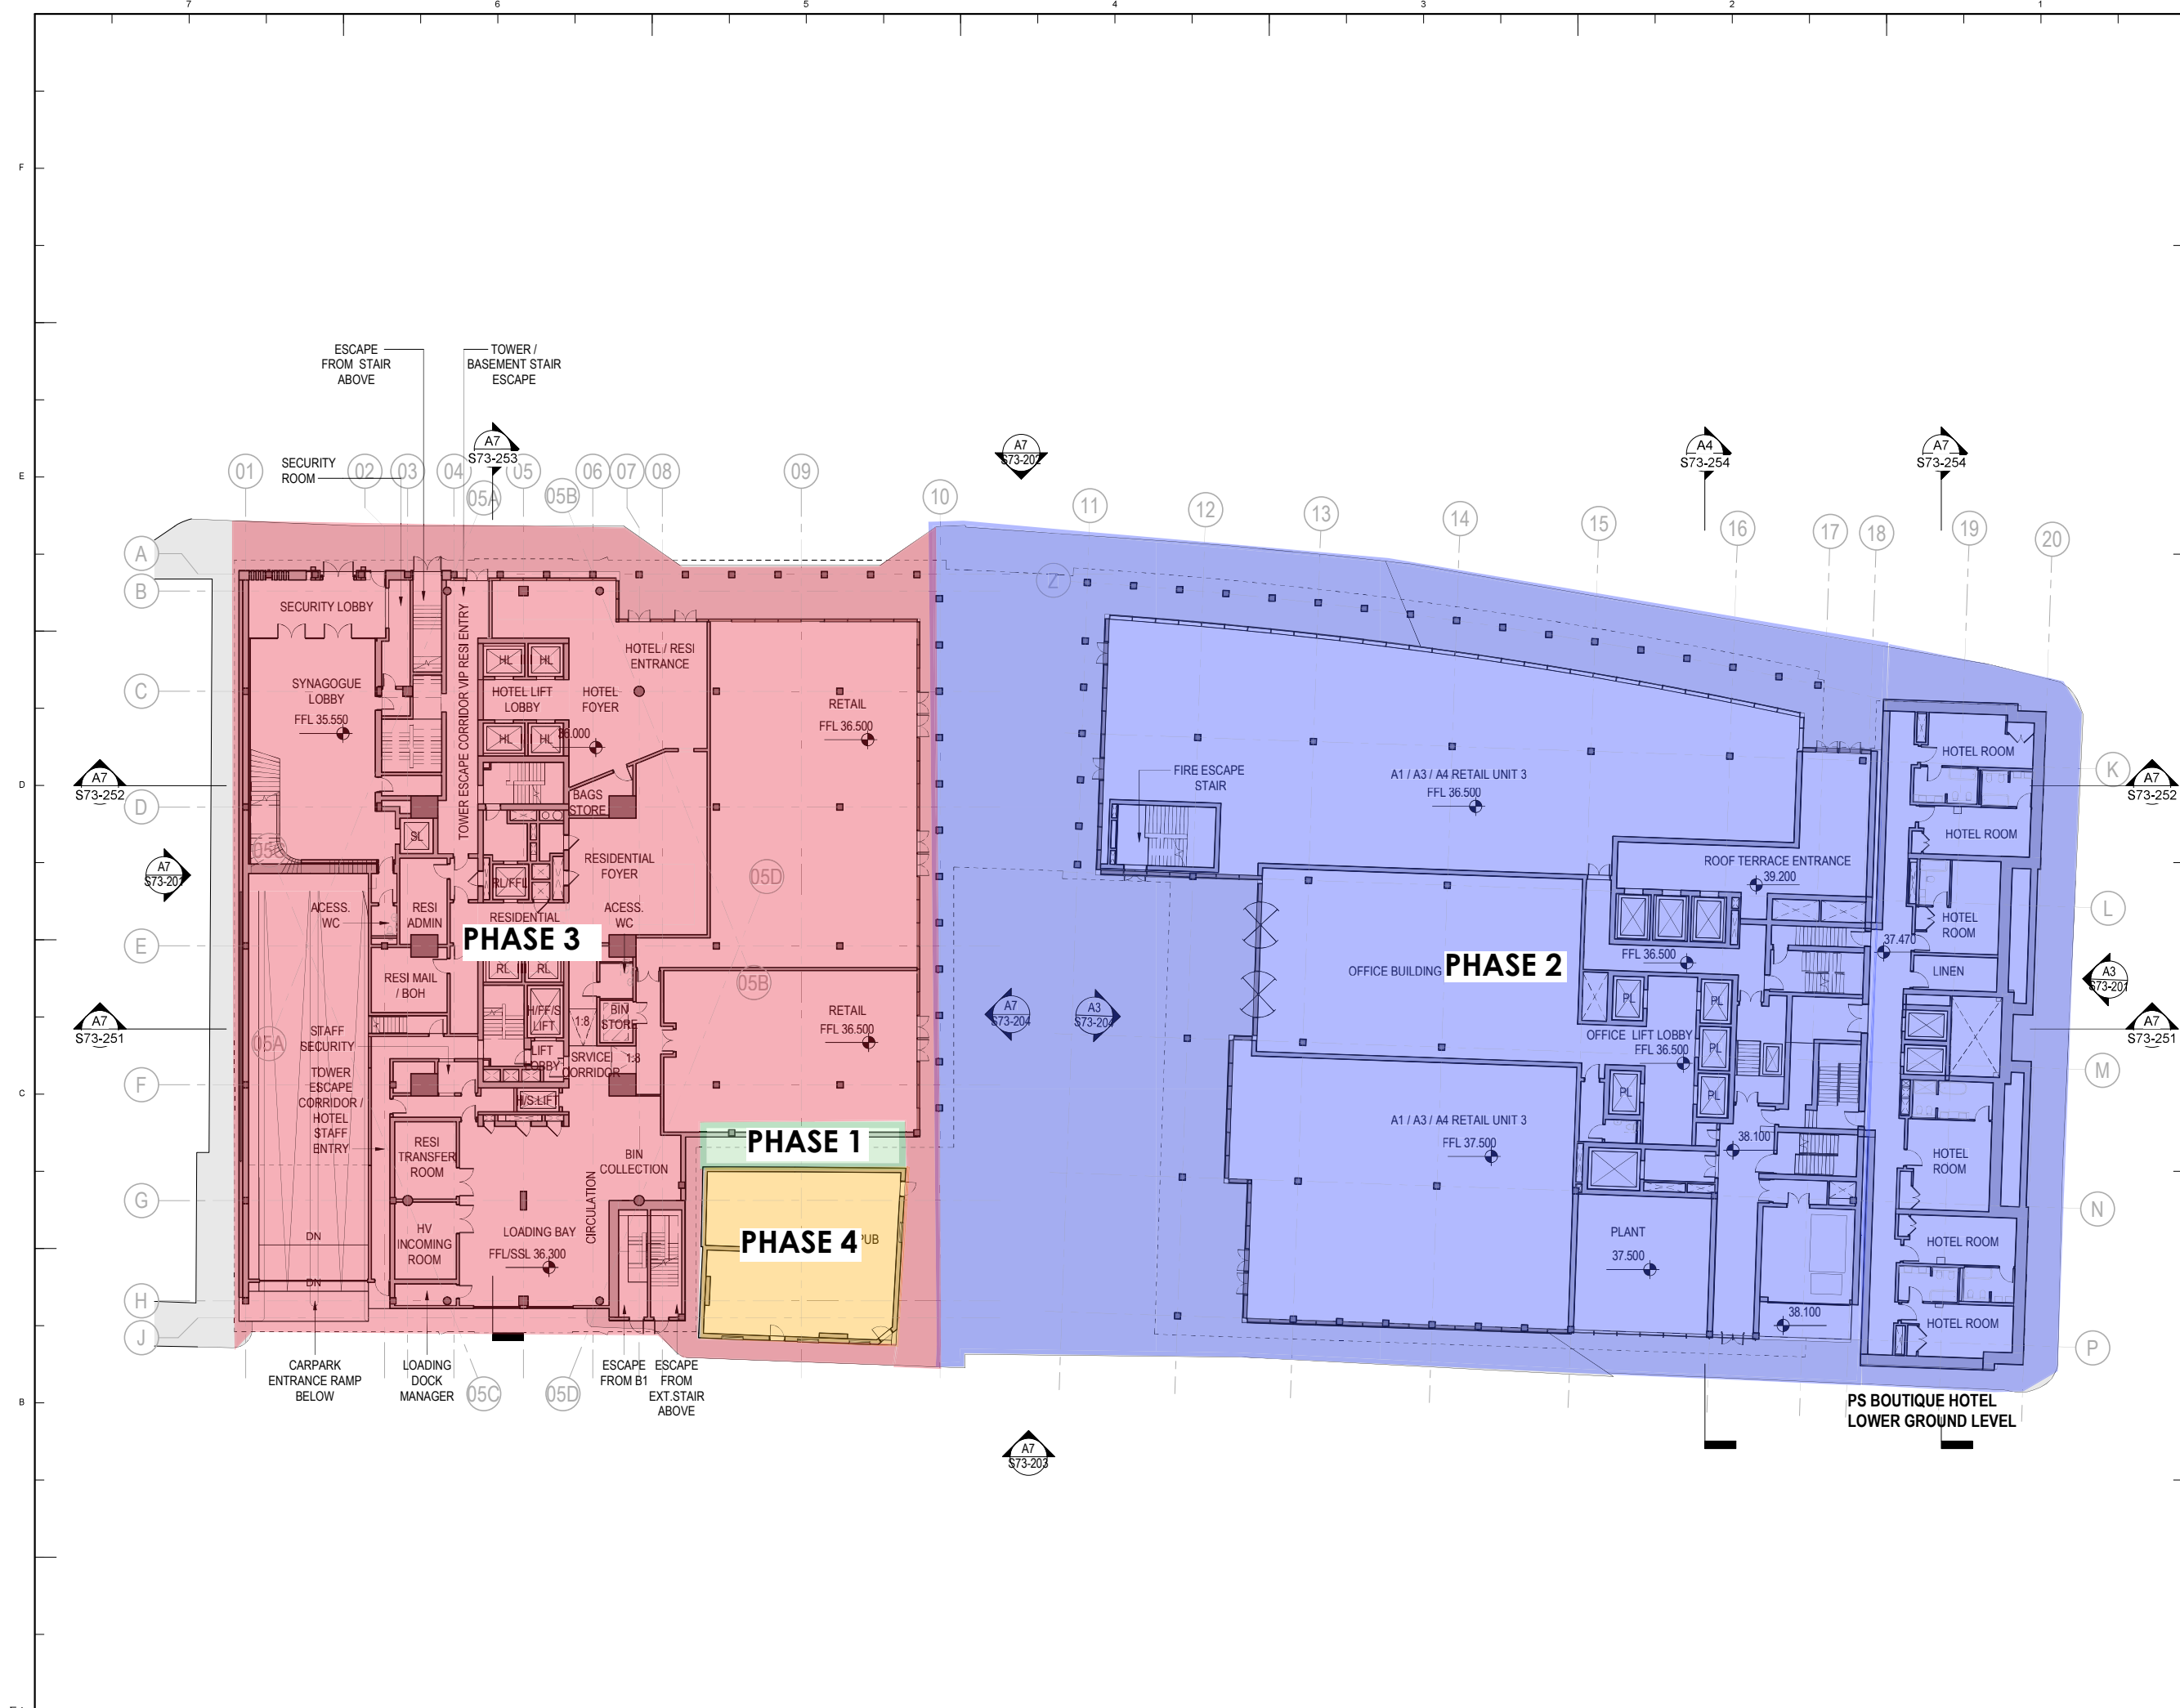

Key Plan

General Notes

P02	02/09/21	S73 Submission Issue
P01	06/11/20	Planning Conditions Issue
NO:	DATE:	ISSUE:

Status

FOR INFORMATION

Interior Designer	Synagogue Consultant	Design Consultant
ROWLER JAMES BRINDLEY		
Civil Engineer		
Services Engineer		
HOARE LEA (H)		
Fire Engineer		
OMEGA FIRE		
Client		
Architect		
Skidmore, Owings & Merrill, Inc. The Broadgate Tower, 20 Primrose Street London EC2A 2EW, UK Tel: +44 (0)20 7798 1000 Fax: +44 (0)20 7798 1100		
Project Name		
ST. MICHAELS DEVELOPMENT, MANCHESTER		
Drawing Title		
ZERUM PROJECT PHASING PLAN		
Project No	Drawing No	Revision
218739	STM-PPP-01	P02
Scale @ A0	As indicated	
© COPYRIGHT SKIDMORE, OWINGS & MERRILL (EUROPE) LLP, 2019		