



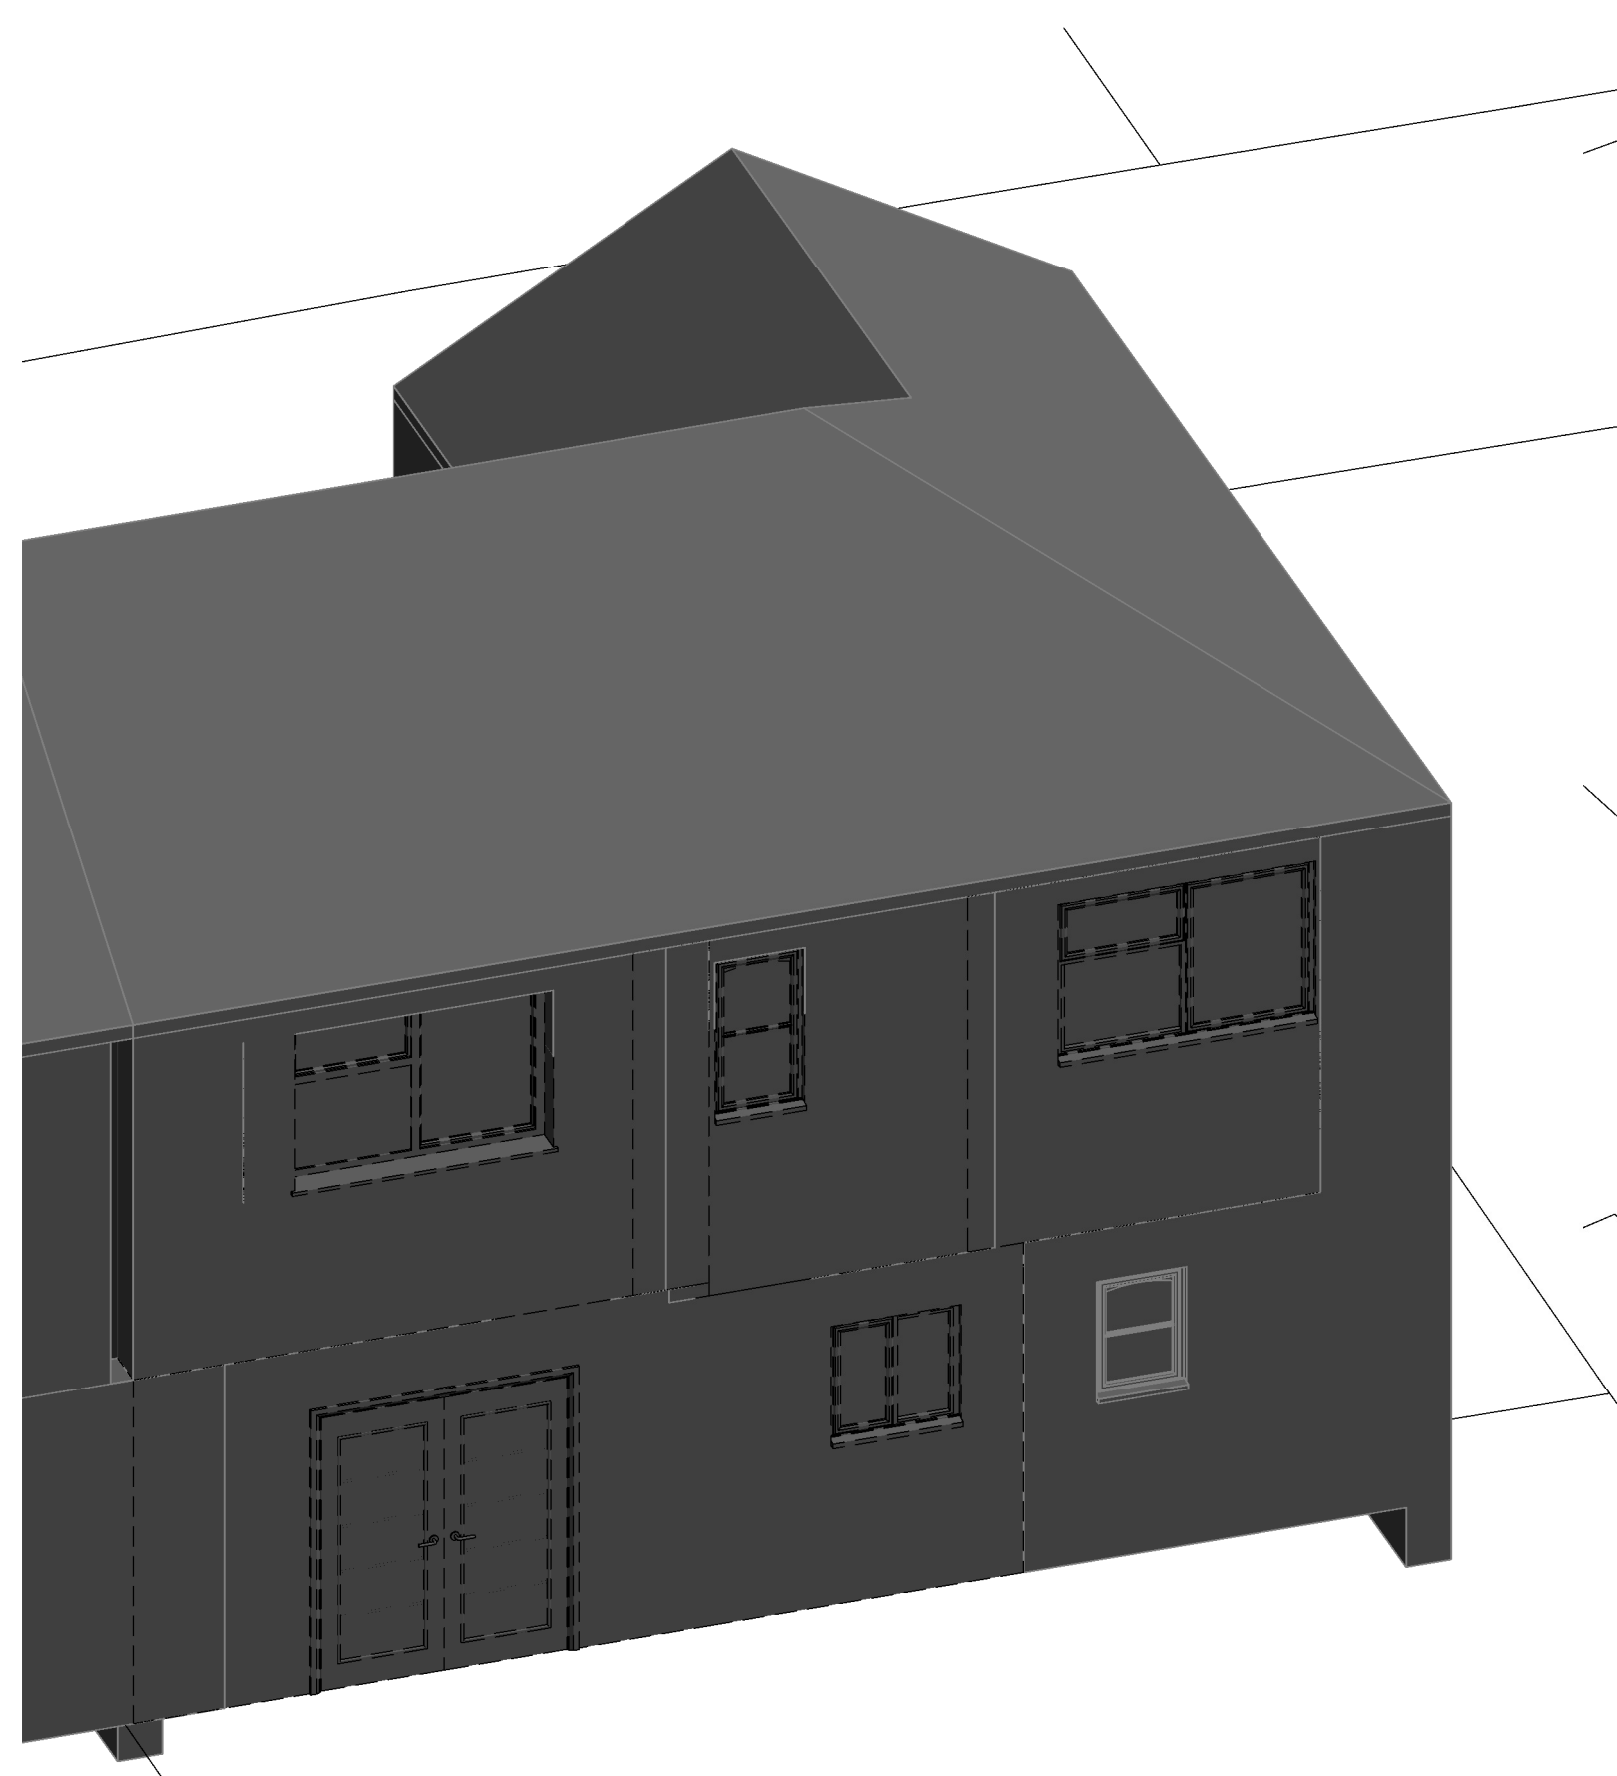


4 EXISTING REAR 3D VIEW

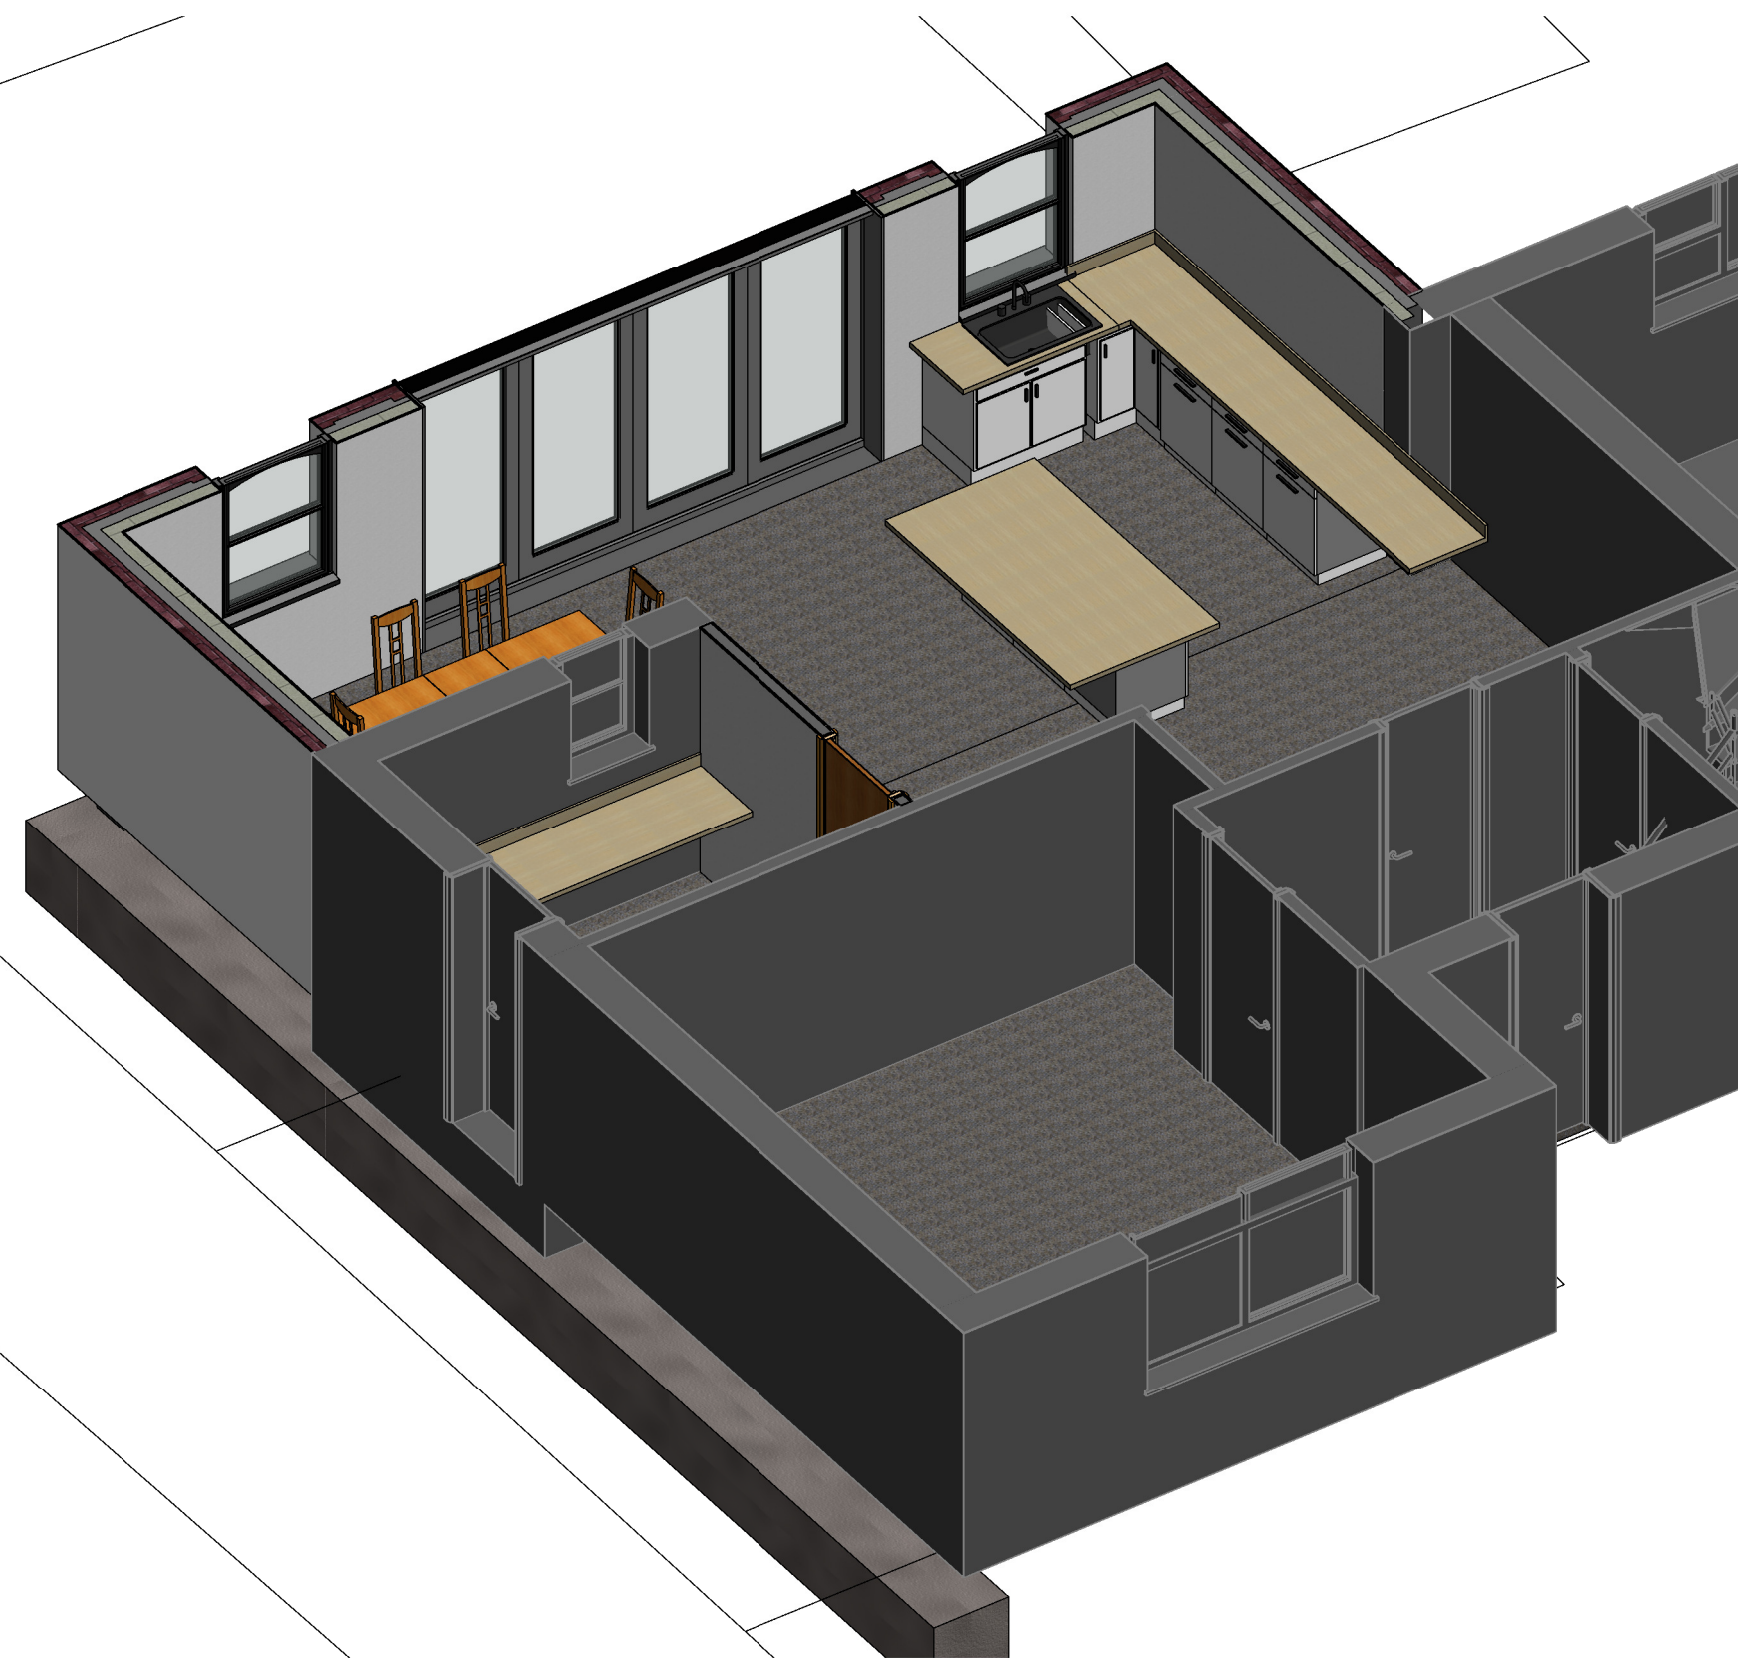


5 3D INTERNAL GROUND FLOOR



1 3D INTERNAL FIRST FLOOR

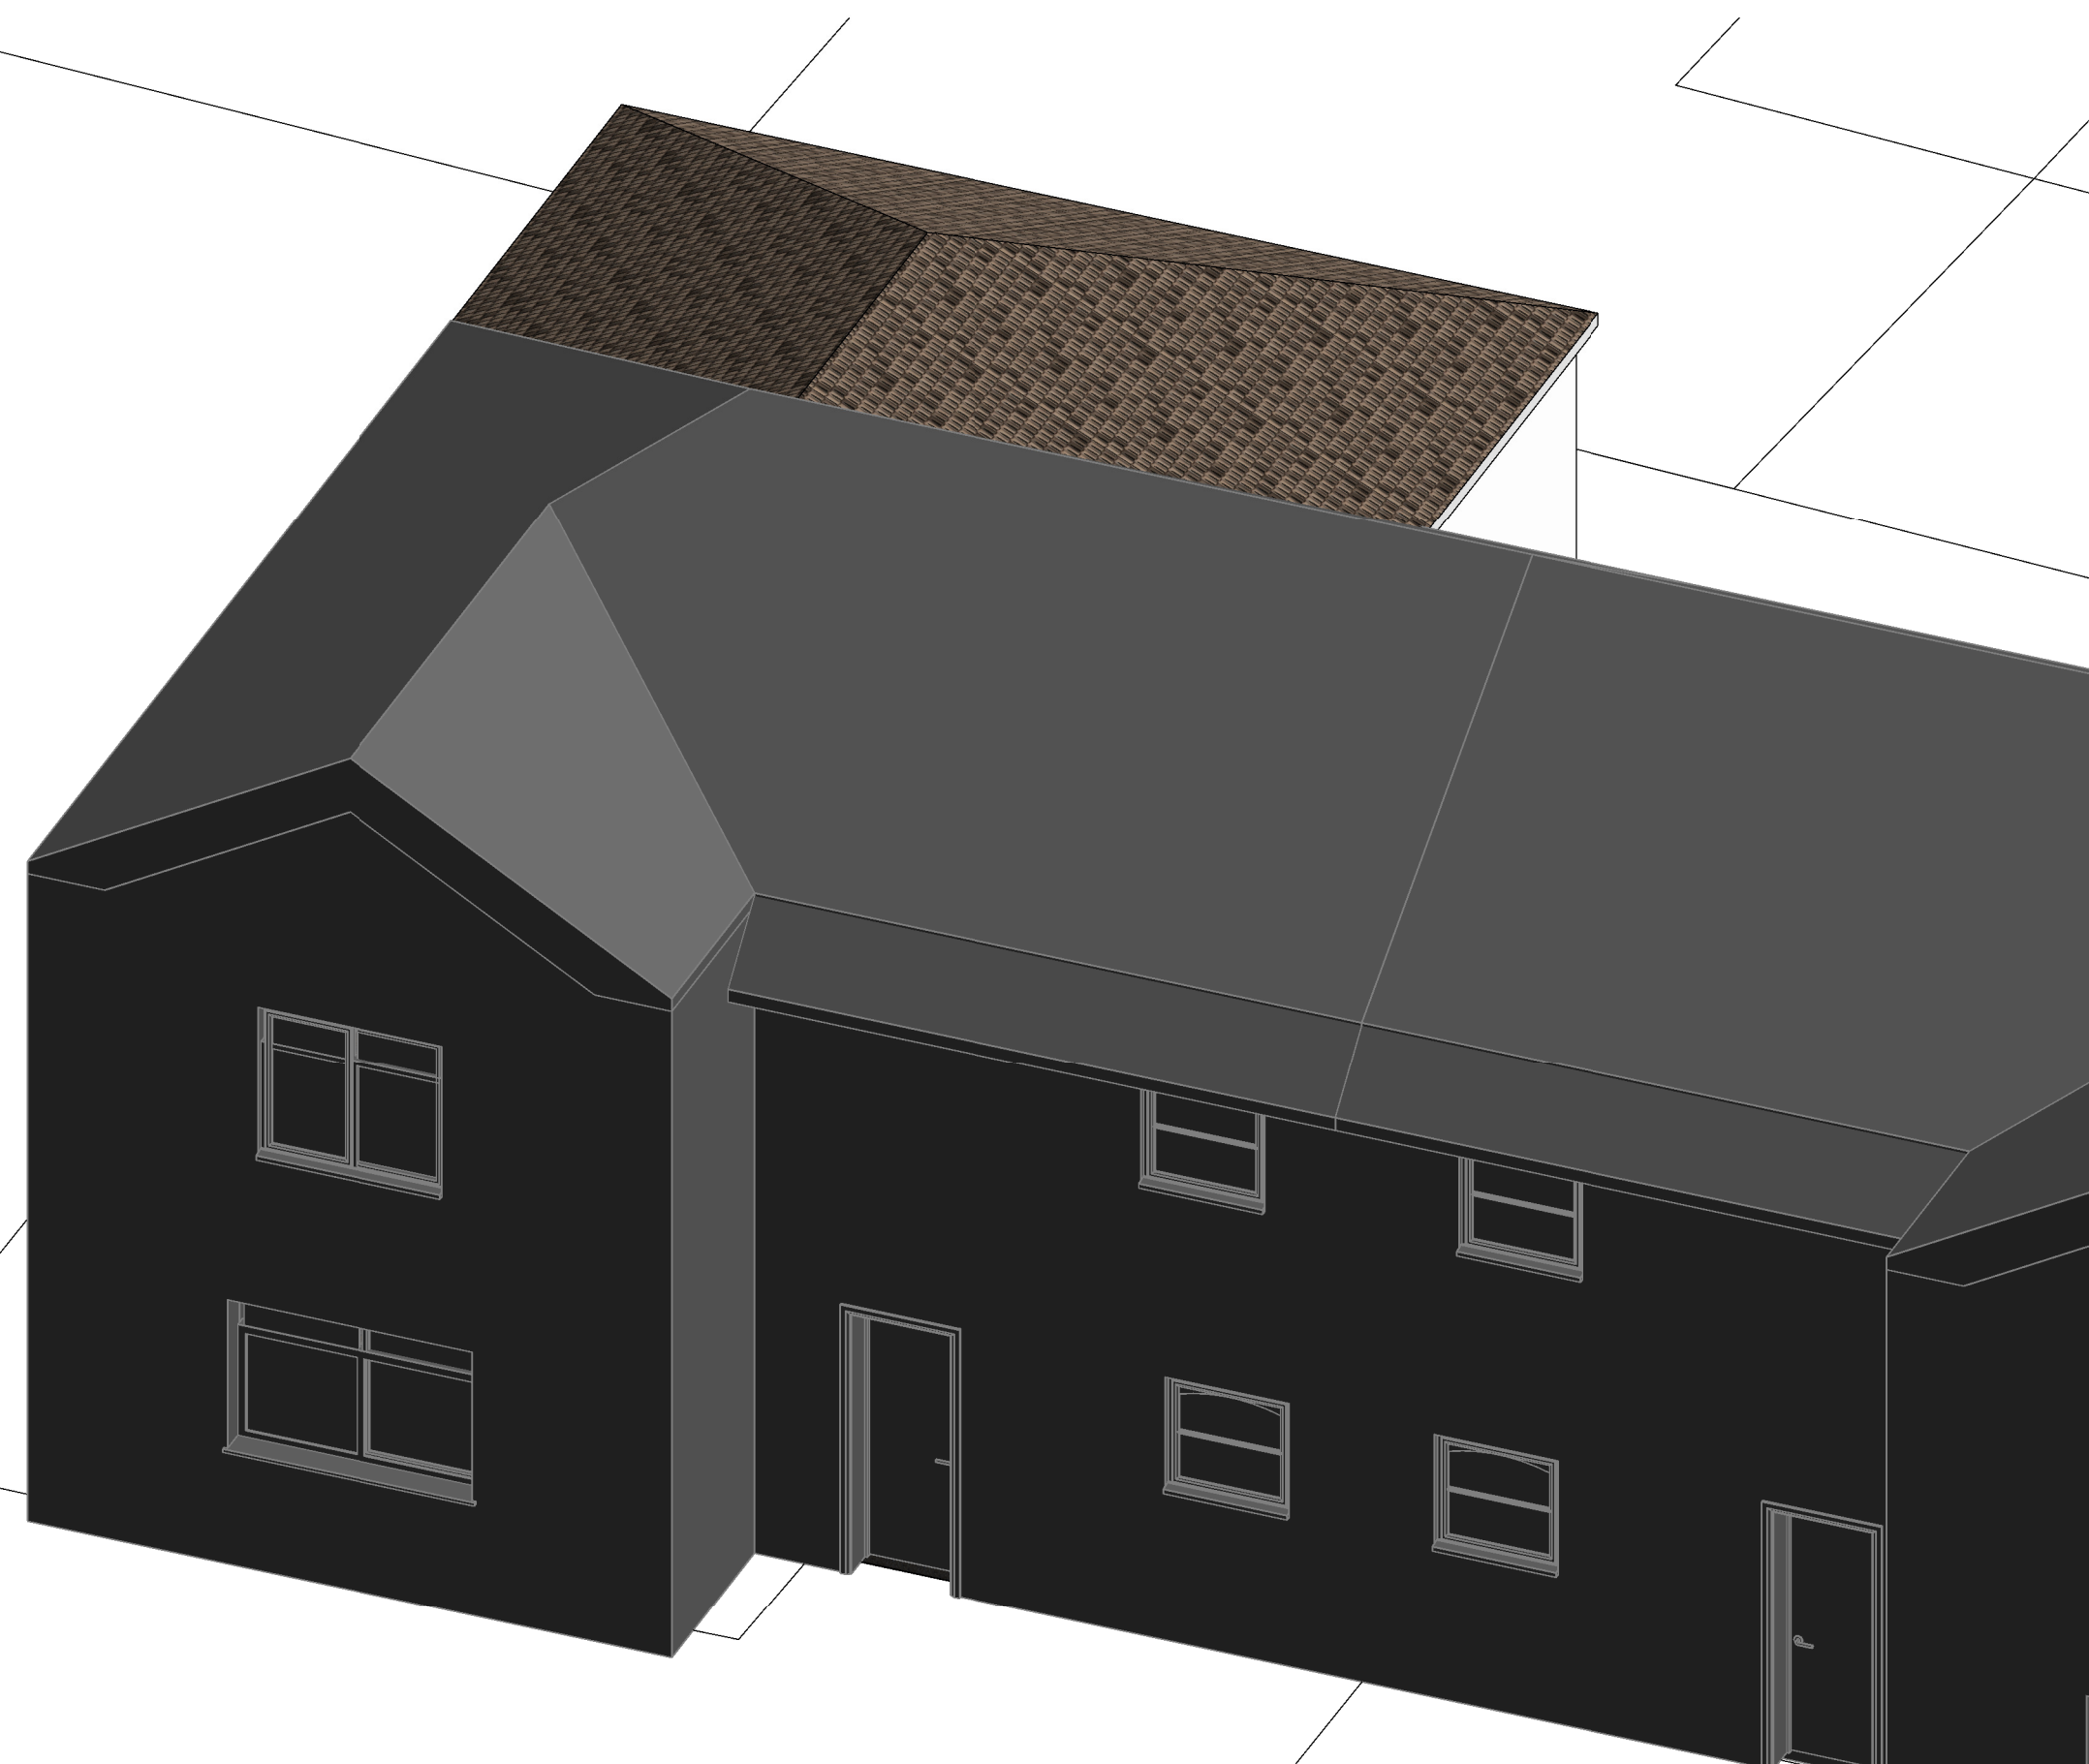

3 PROPOSED ARIAL VIEW

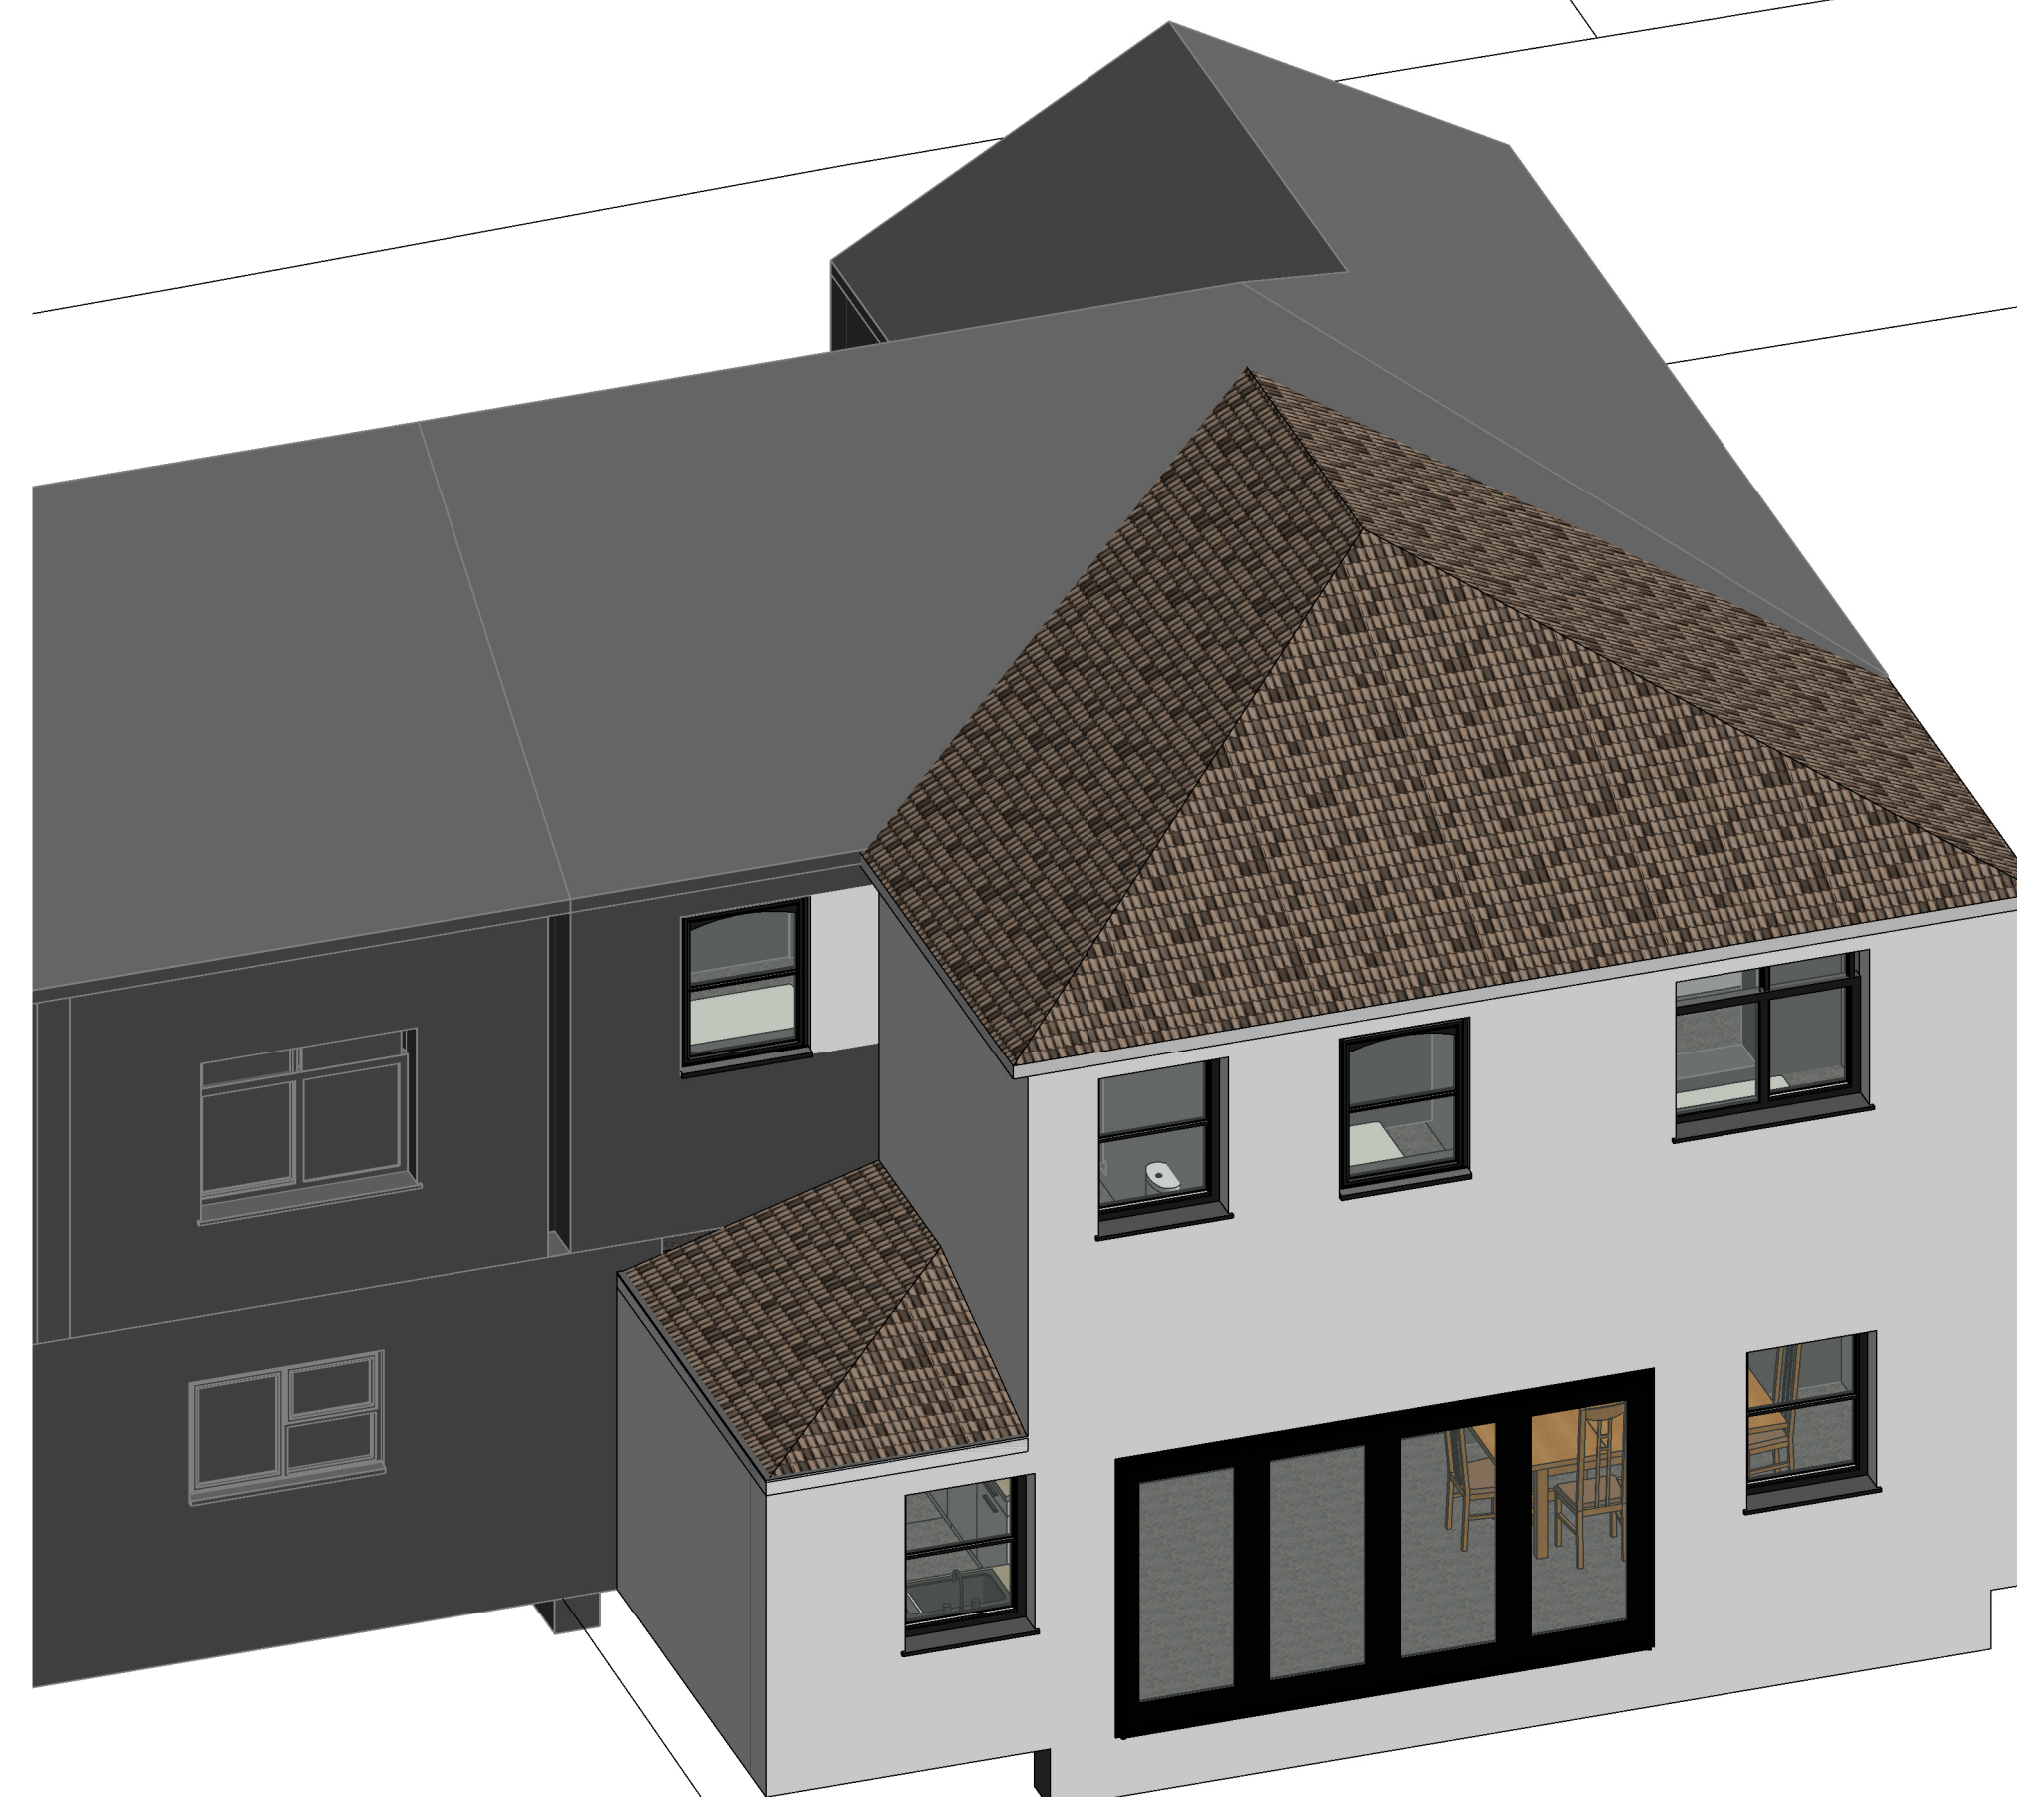

2 PROPOSED REAR VIEW



Rev	Description	Date
02	PLANNING SUBMISSION	10.06.21
CODE I	SUITABILITY DESCRIPTION PLANNING SUBMISSION	
STATUS S2	PURPOSE OF ISSUE PLANNING SUBMISSION	
PROJECT 301 PARRS WOOD M20, 6JZ		
TITLE EXISTING & PROPOSED 3D VISUALS		
CLIENT A.KHAN		
DRAWN BY MW	CHECKED BY MW	DATE 10/06/21
SCALE (@ A1)		PROJECT NUMBER MCS2185
DRAWING NUMBER A103		REV 02