
SITE LOCATION PLAN

Site 2. Pavement outside 1 Hardman Boulevard junction with Gartside Street
MANCHESTER
M3 3AQ

Scale 1:1250@A2

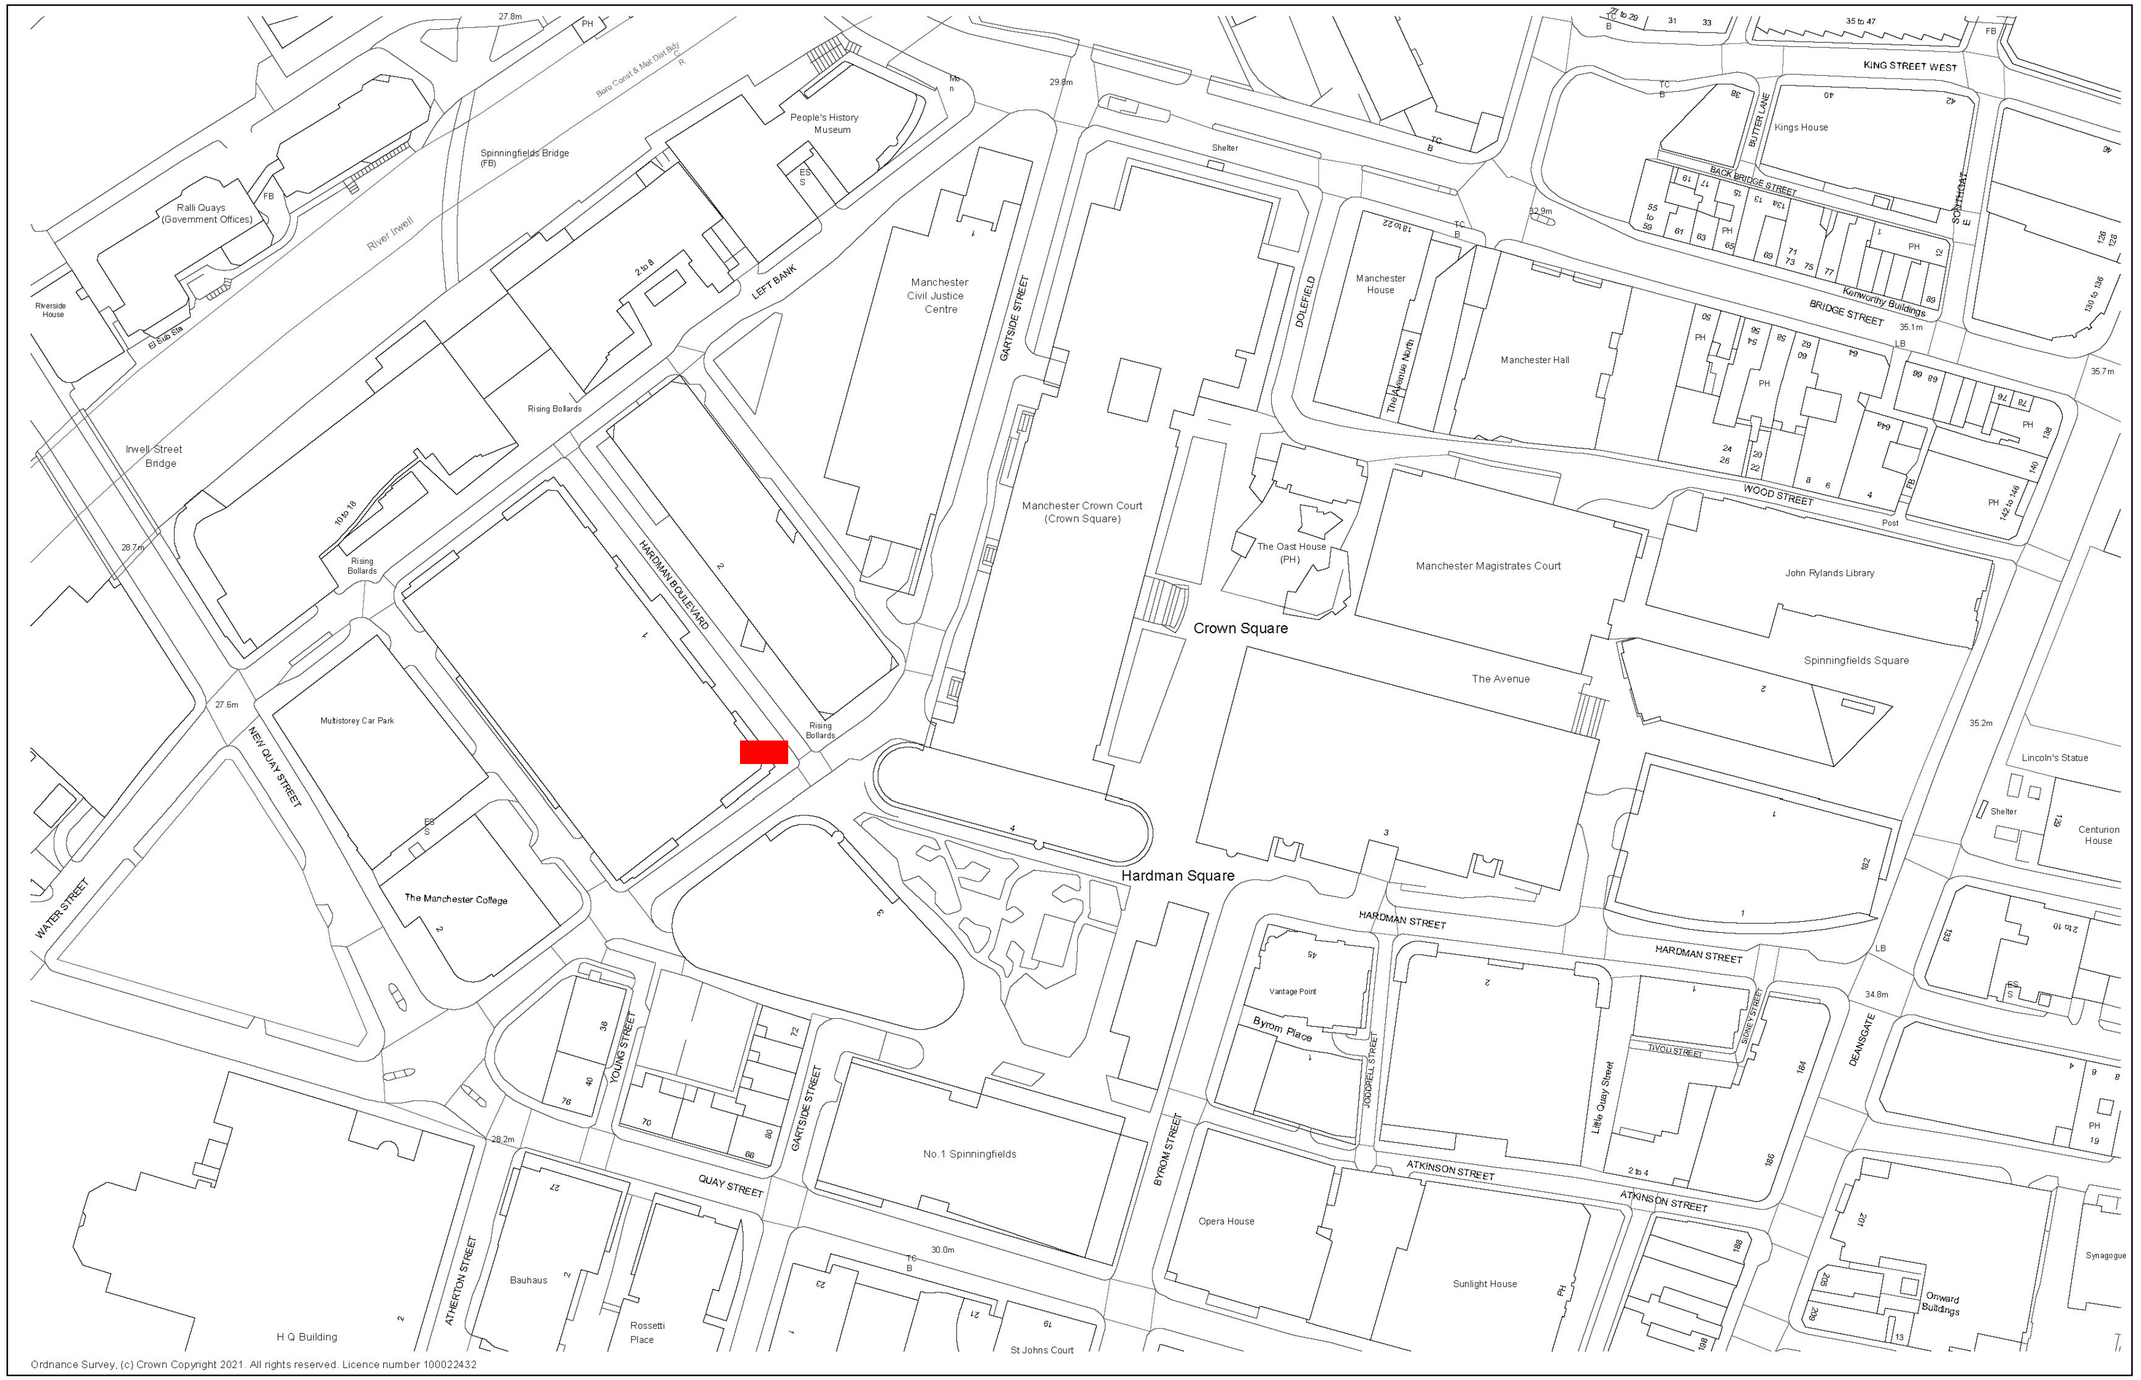

Ordnance Survey, (c) Crown Copyright 2021. All rights reserved. Licence number 100022432

metropolis pd as green