

0m 1m 2m 3m 4m 5m

VISUAL SCALE 1:100 @ A3

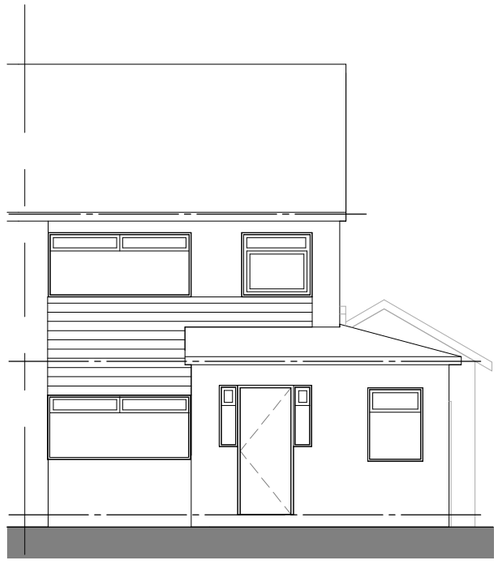


01-E-Elevation
1 : 100

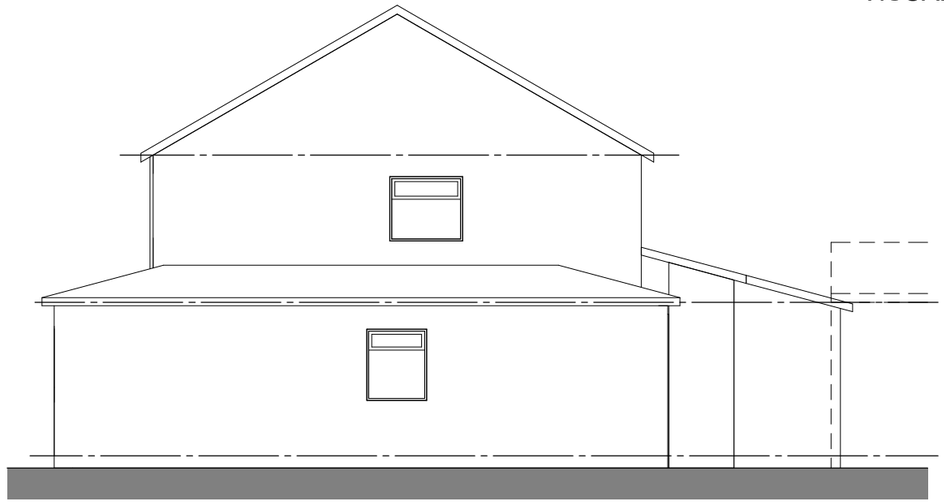

02-E-Elevation
1 : 100



03-E-Elevation
1 : 100

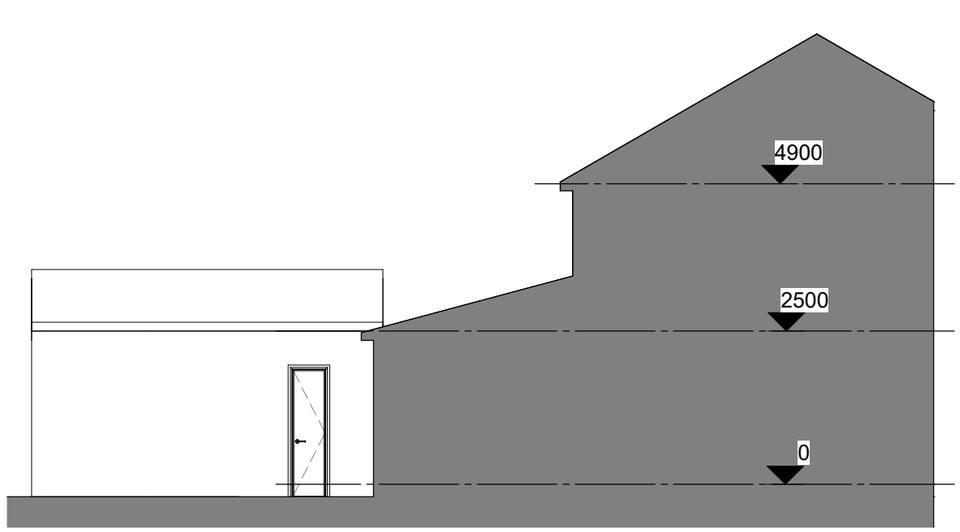

04-E-Elevation
1 : 100

COPYRIGHT © ALL RIGHTS RESERVED BY VIKAS ALYAS LTD. DO NOT SCALE FROM DRAWING. DRAWING INDICATES DESIGN INTENT ONLY. REPORT ANY DISCREPANCIES TO CLIENT / VA LTD. NOT TO BE USED FOR CONSTRUCTION UNLESS STATED SO. TO BE READ IN CONJUCTION WITH OTHER DRAWINGS OR SPECIFICATION WHERE PROVIDED.

ARCHITEK
BUILDING DESIGN CONSULTANCY
0161 511 8479
vikas@architek.uk
916 Stockport Road, Levenshulme, Manchester, M19 3AB

No.	Description	Date
P1	Issue to Planning	16.09.2021

PROJECT
Two storey above existing side extension + Part single/teo storey rear extension

Manchester City Council

PURPOSE OF ISSUE
Planning

ADDRESS
6 Lingcrest Close Heaton Chapel Stockport M19 2WJ

SHEET
Existing Elevations

CLIENT
Mr. M Chauhan

Date 16.09.2021
Project number 1079
Scale (@ A3) 1 : 100
Drawn by VA
Checked by VA
DRAWING NUMBER A103
REV P1