



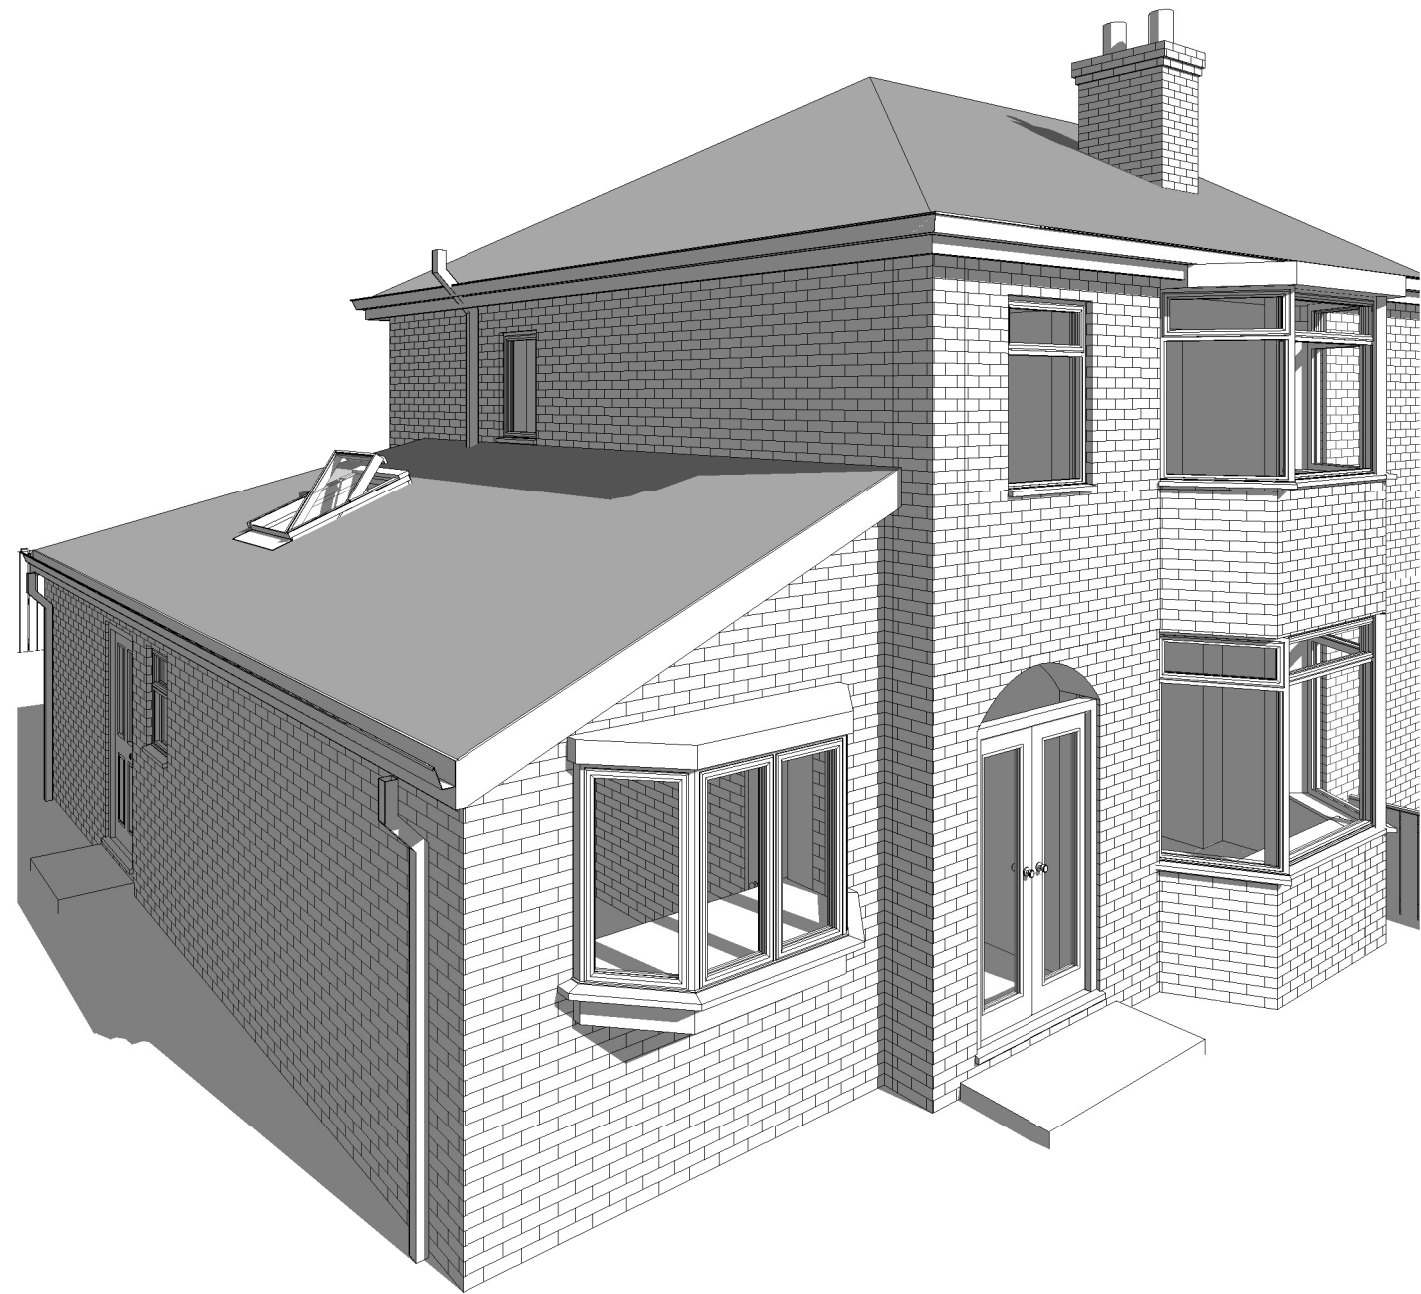

Proposed External View 1.

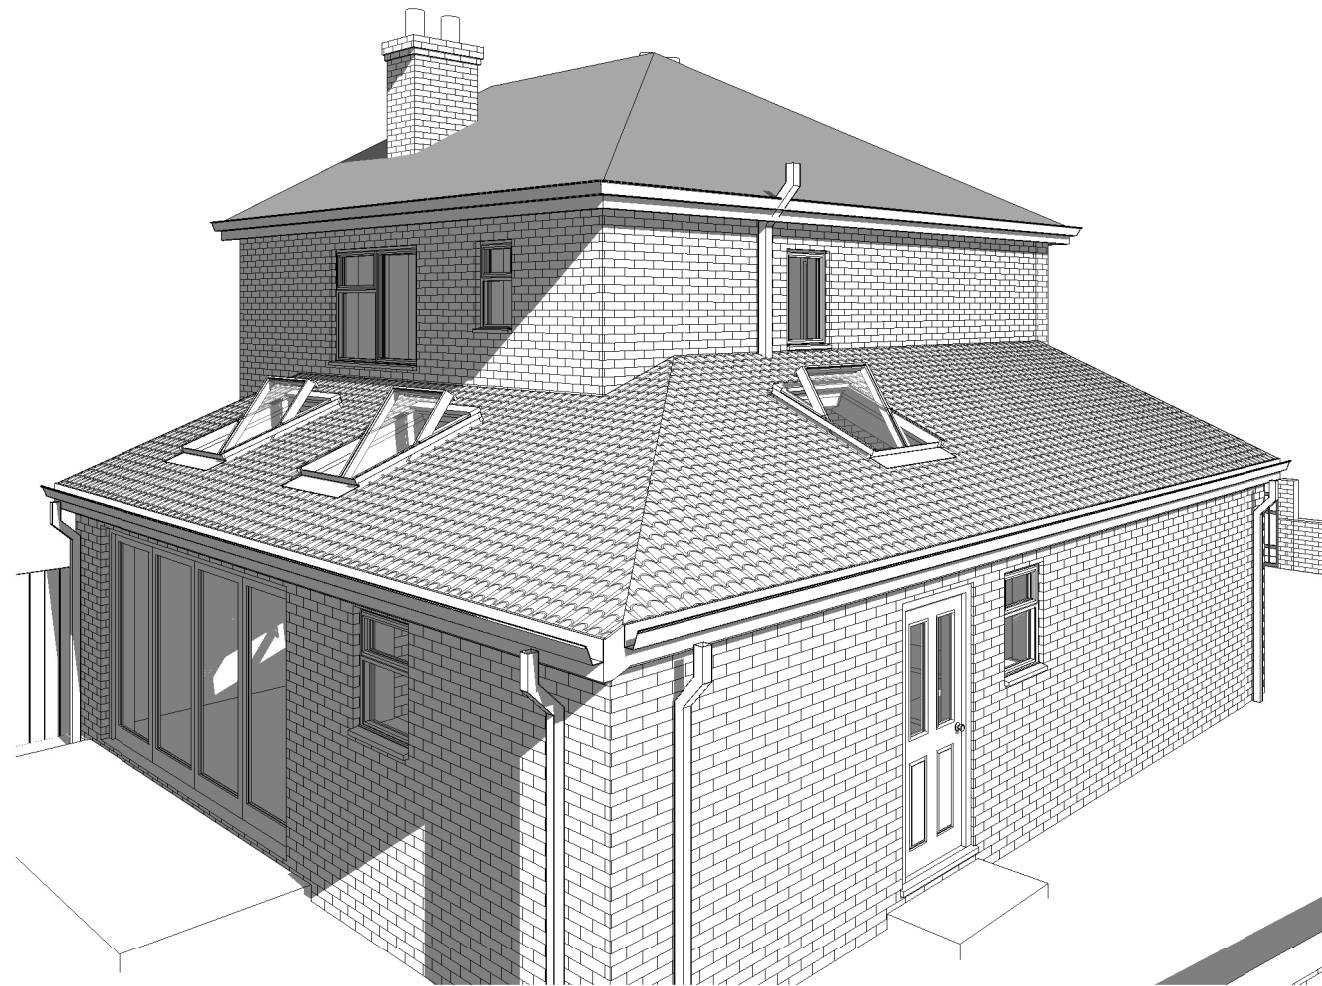


Proposed External View 2.



Proposed External View 3.



Proposed External View 4.

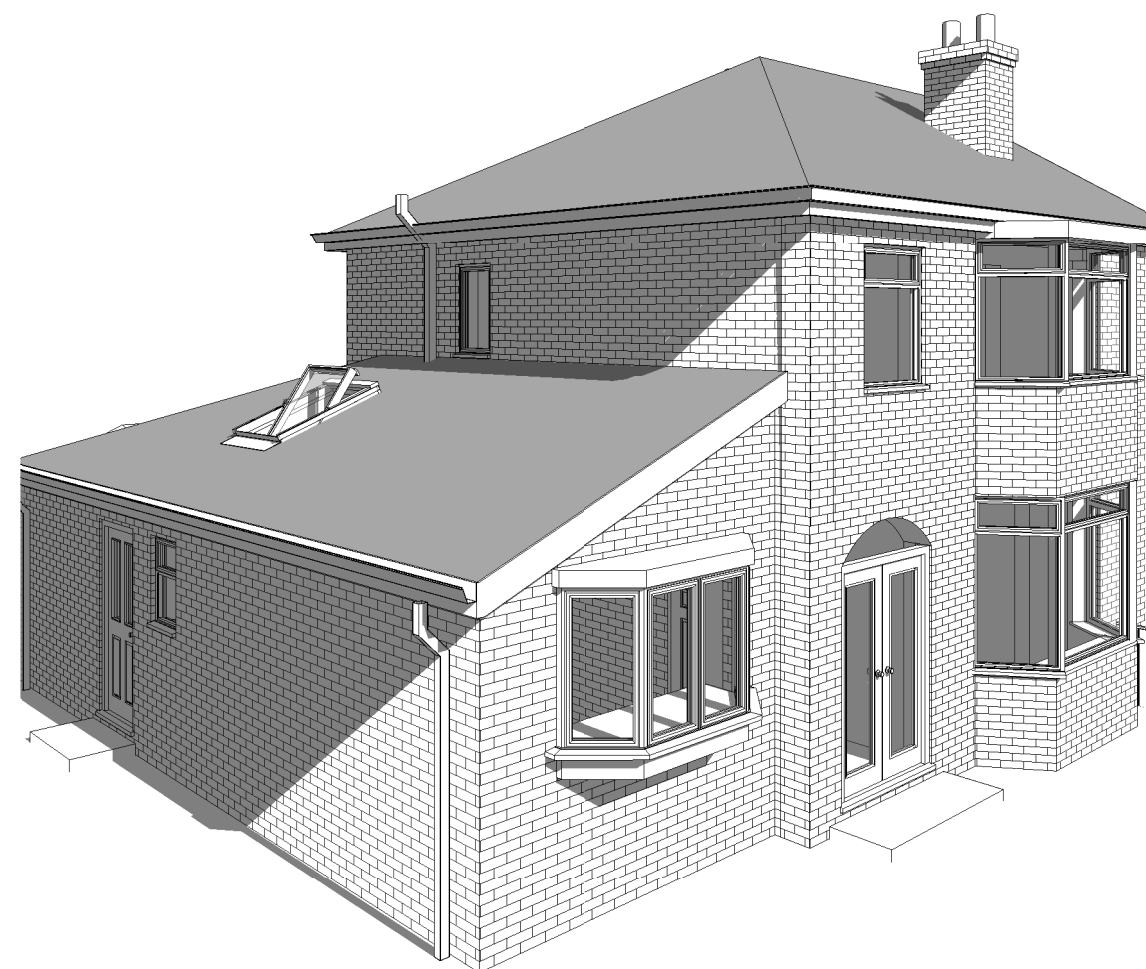

Proposed External View 5.

SCALE
A2 DRAWING

Client:
Mr Christopher Schofield
33 Kingsdale Road
Gorton
Manchester
M18 7WB



Bricks and Pieces
Suite 301
Broadstone Mill
Broadstone Road
Stockport
SK5 7DL
Tel: 0161 443 4117