

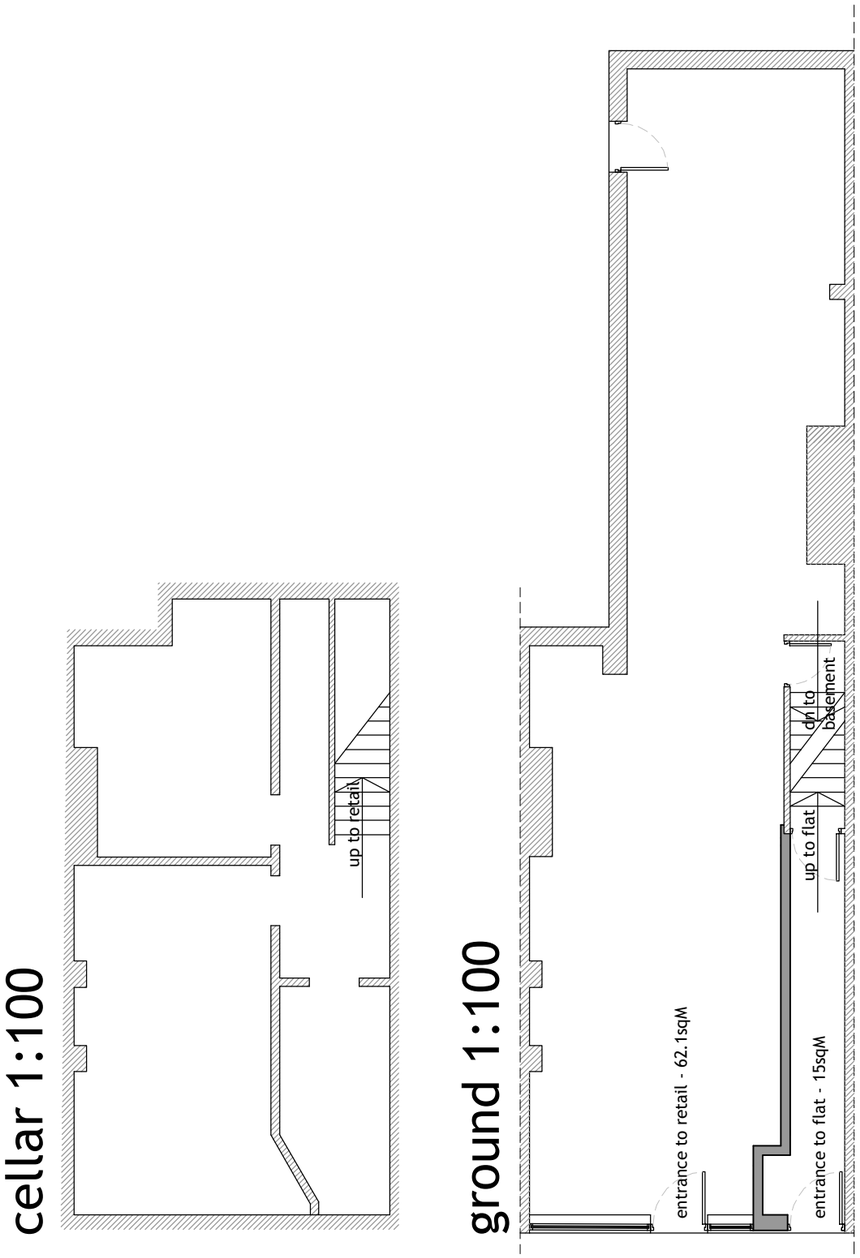



cellar 1:100

ground 1:100

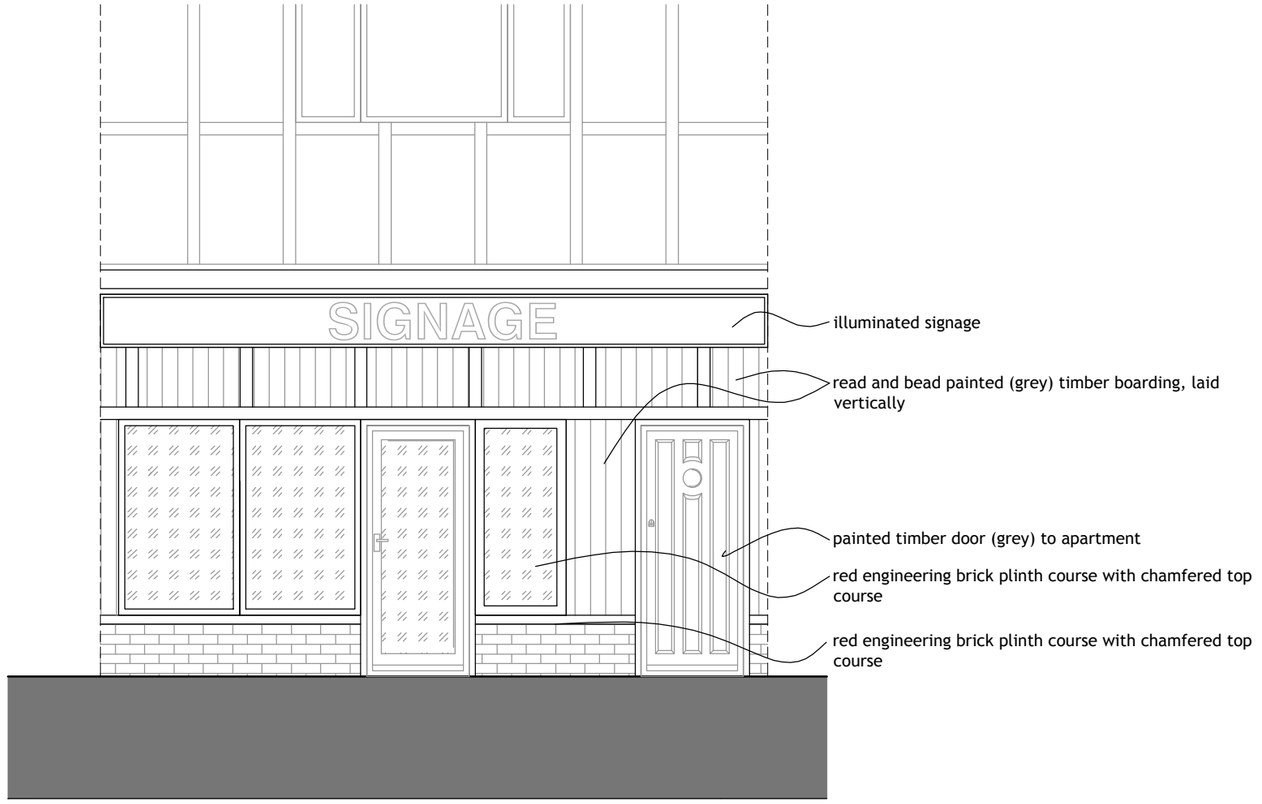


front elevation 1:50

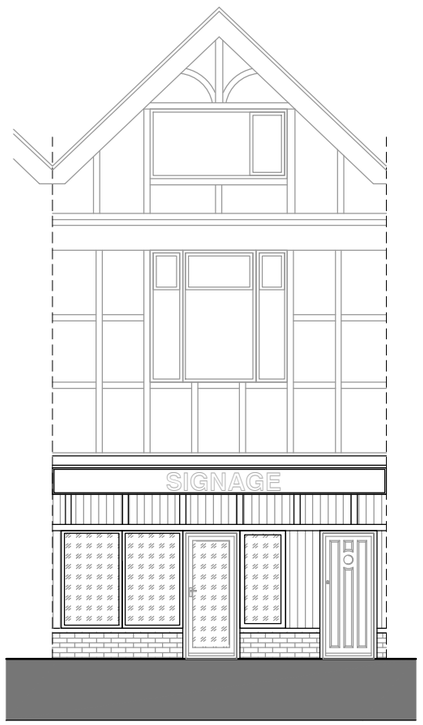


front elevation 1:100

1:100

2m 0 2m 4m 6m 8m 10m

All levels and dimensions must be checked on site by contractor prior to commencemt of works. Any variations must be reported to the client.

All information hereon in is the copyright of the designer. Copying in full or in part is forbidden without the written permission from the designer.

Client: Ash Hussain

Project: 104 Barlow Moor Road Didsbury

Title: Proposed Layout

Revision: a

Drawing Number: 779-02

Drwg Scale: 1:100 a3

M A H E Architecture