


GENERAL SETTING OUT
INCLUDING FIXING AND
CABLE HOLE POSITION'S.

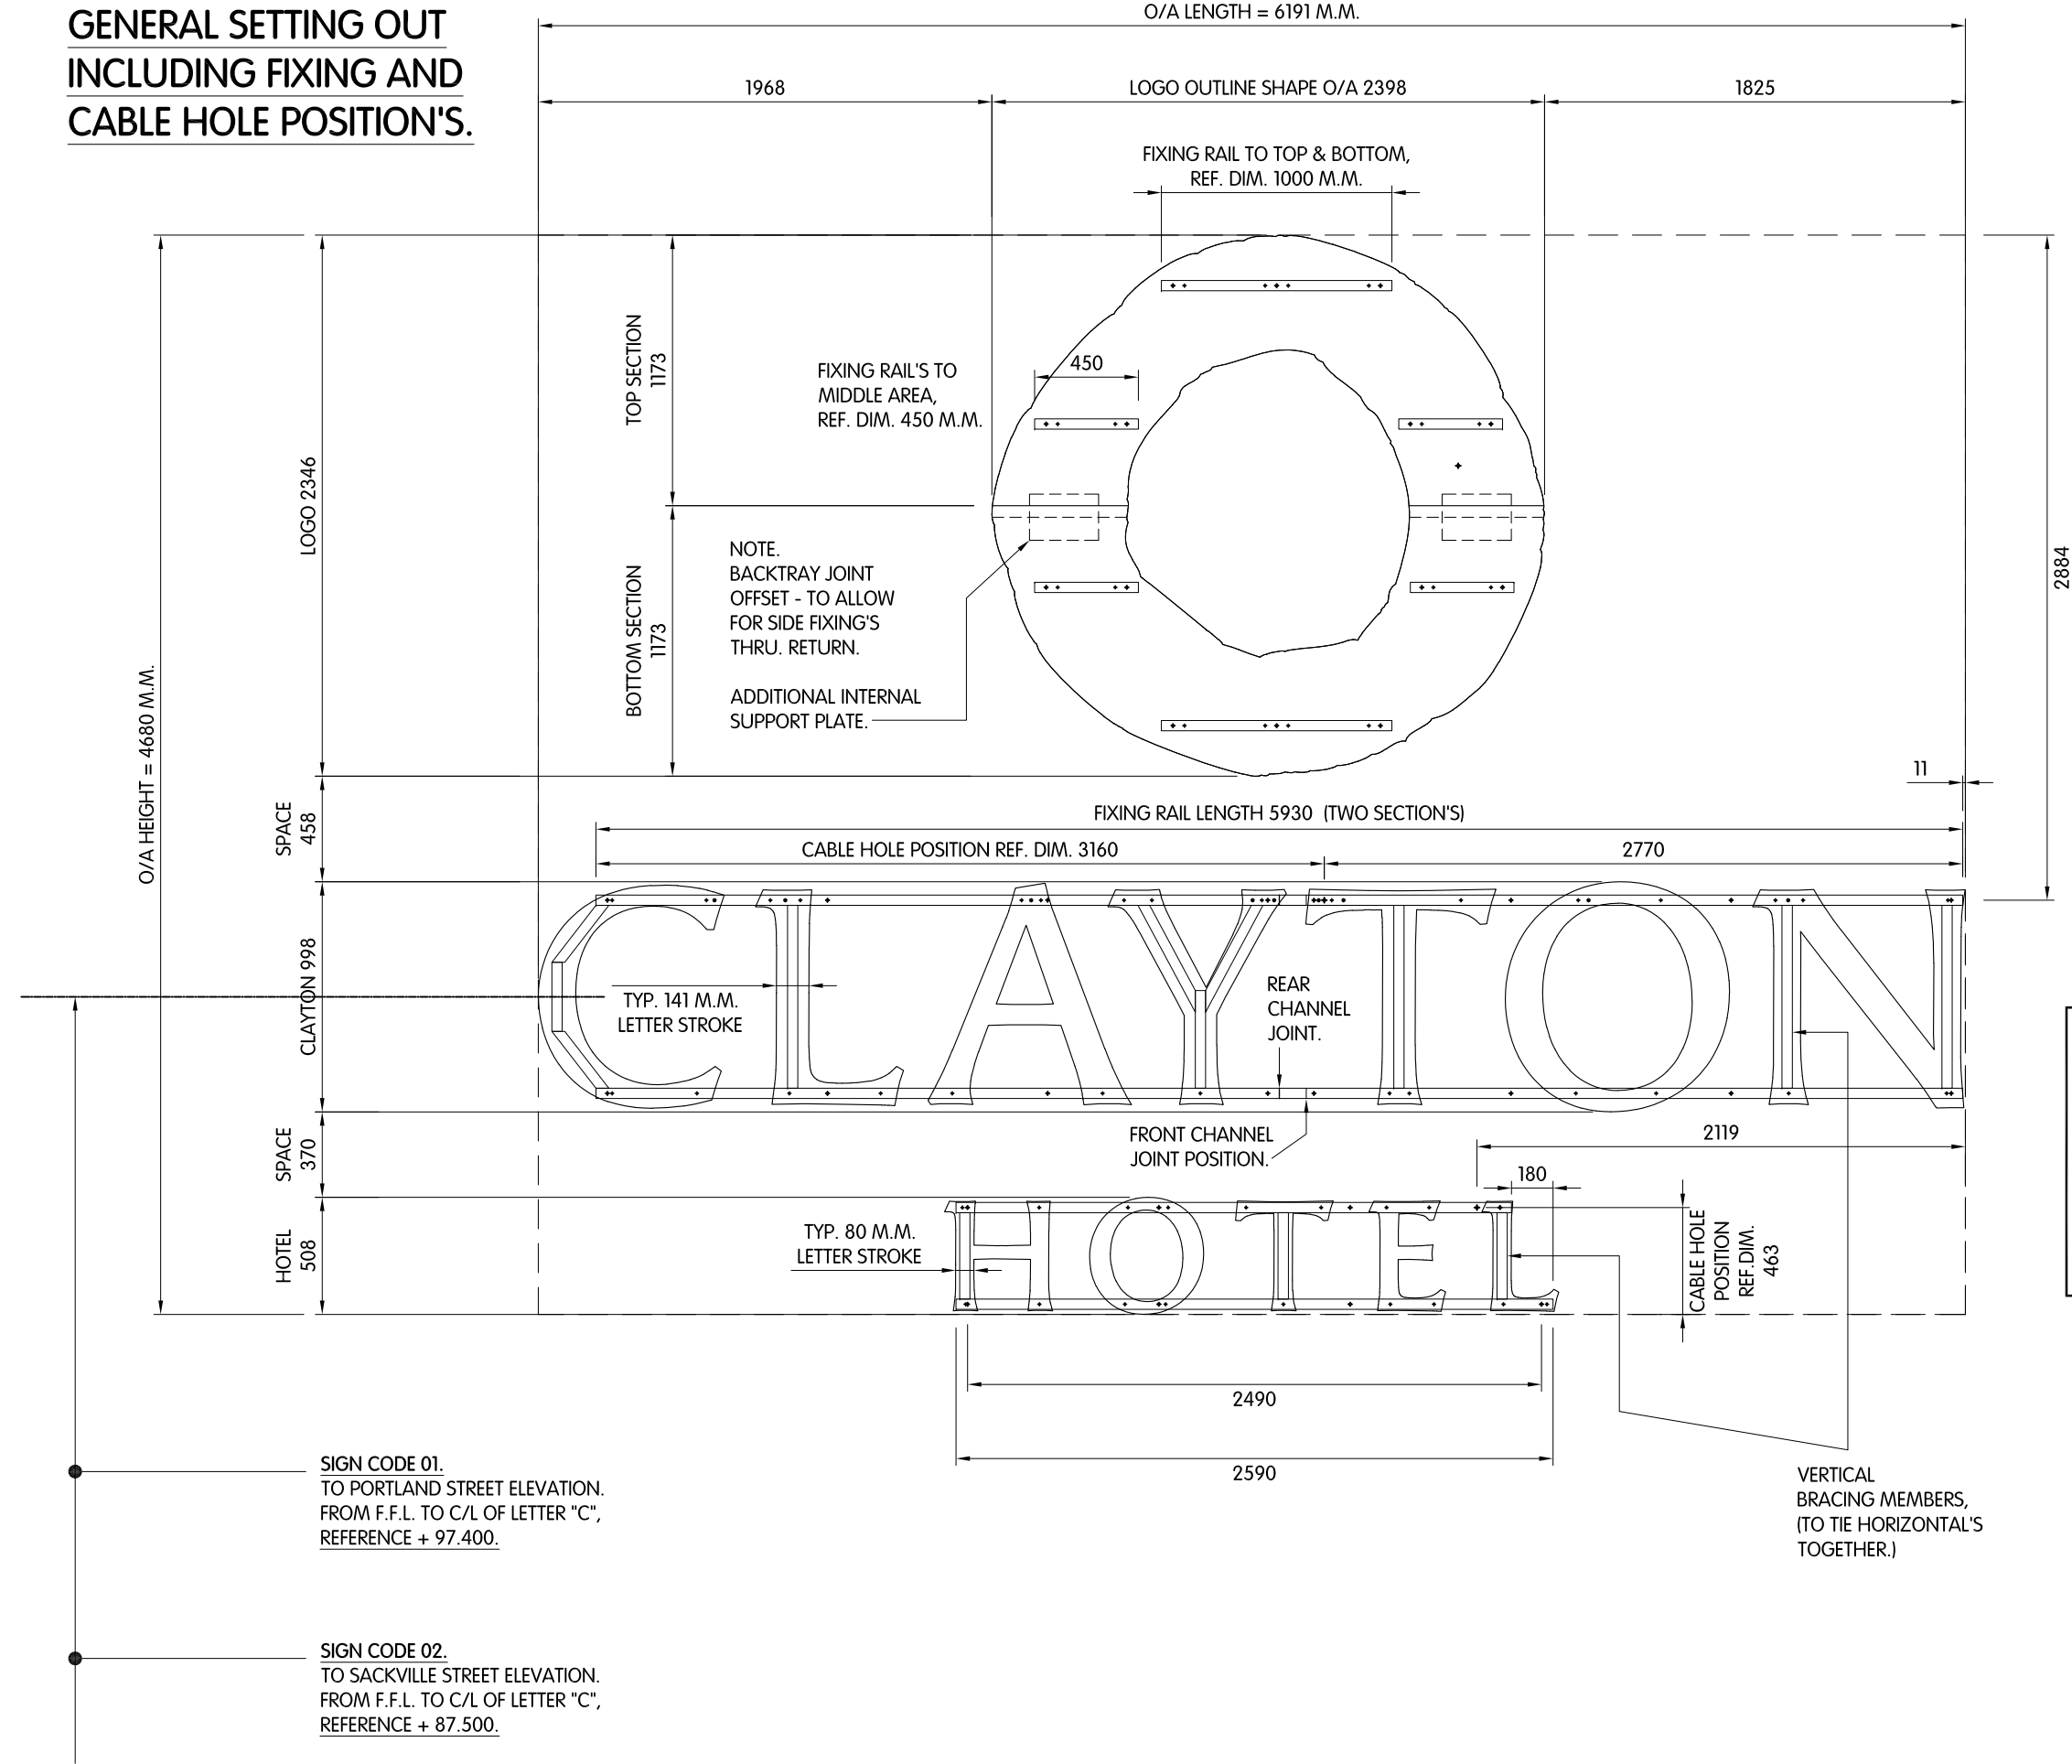

SIGN CODE 01.
TO PORTLAND STREET ELEVATION.
FROM F.F.L. TO C/L OF LETTER "C",
REFERENCE + 97.400.

SIGN CODE 02.
TO SACKVILLE STREET ELEVATION.
FROM F.F.L. TO C/L OF LETTER "C",
REFERENCE + 87.500.


LARGE SIZE HIGH-LEVEL EXTERNAL, SIGN 01 & 02

REVISIONS:
REV. A : UPDATE WITH FIXING / CABLE HOLE NOTES.
REV. B : GENERAL UPDATE.

REV
B

DATE
13-07-20
22-07-20

LOGO OUTLINE SHAPED C/W DIGITAL-PRINTED
GRAPHIC APPLIED TO FACE :-

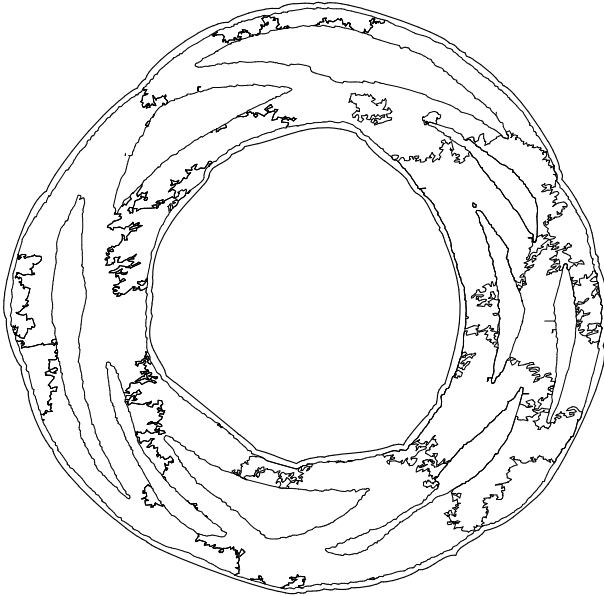

• 22 M.M. Ø
CABLE-ENTRY HOLE(S.)
C/W 20 Ø P.V.C. SLEEVE.



• 22 M.M. Ø FIXING
HOLES FOR M8 FIXING
STUD(S) & TOGGLE BOLT,
C/W M/S SPACER.



• 7 M.M. Ø
LETTER BACK
CABLE HOLE(S.)



• 7 M.M. Ø
LETTER FIXING HOLES
FOR M6 BOLT(S.)

NOTE.
TO THIS DRAWING SHEET
THERE IS DETAIL OF ALL
DRILLED HOLES INCLUDING
ONE'S TO ATTACH LETTER
BACKTRAY'S (CLEAR PETG)
TO FRONT OF ALUMINIUM
HORIZONTAL RAIL.
(THESE HOLES NOT DRILLED
THROUGH BUILDING.)

CLIENT: CLAYTON HOTEL
ADDRESS: MANCHESTER

JOB No:

SCALE @ A3:
1:30

DRAWN BY: SDA	ISSUED BY:	PROJ MANAGER: DC	CHECKED BY:	DATE: 02-07-20
------------------	------------	---------------------	-------------	-------------------

DRAWING No: LARGE SIZE HIGH-LEVEL EXTERNAL, SIGN 01 & 02

DESCRIPTION: GENERAL SETTING OUT



Image Technique Ltd.

Saxon Business Park, Stoke Prior, Bromsgrove.
Worcestershire, B60 4AD. (Tel: +44 (0)1527 578 533)
email: info@imagetechnique.co.uk
www.imagetechnique.co.uk

ROOF LEVEL+101.800

WALL FIXING &
CABLE HOLE POSITION'S.

16TH FLOOR LEVEL
+98.300


15TH FLOOR LEVEL
+95.300

PORTLAND STREET.

LARGE SIZE HIGH-LEVEL EXTERNAL, SIGN 01 & 02

REVISIONS:
REV. A : UPDATE WITH FIXING / CABLE HOLE NOTES.
REV. B : 1 X FIX & CABLE HOLE ADJUST & BUILD. LEVEL'S ADDED.

REV
B
DATE
13-07-20
22-07-20

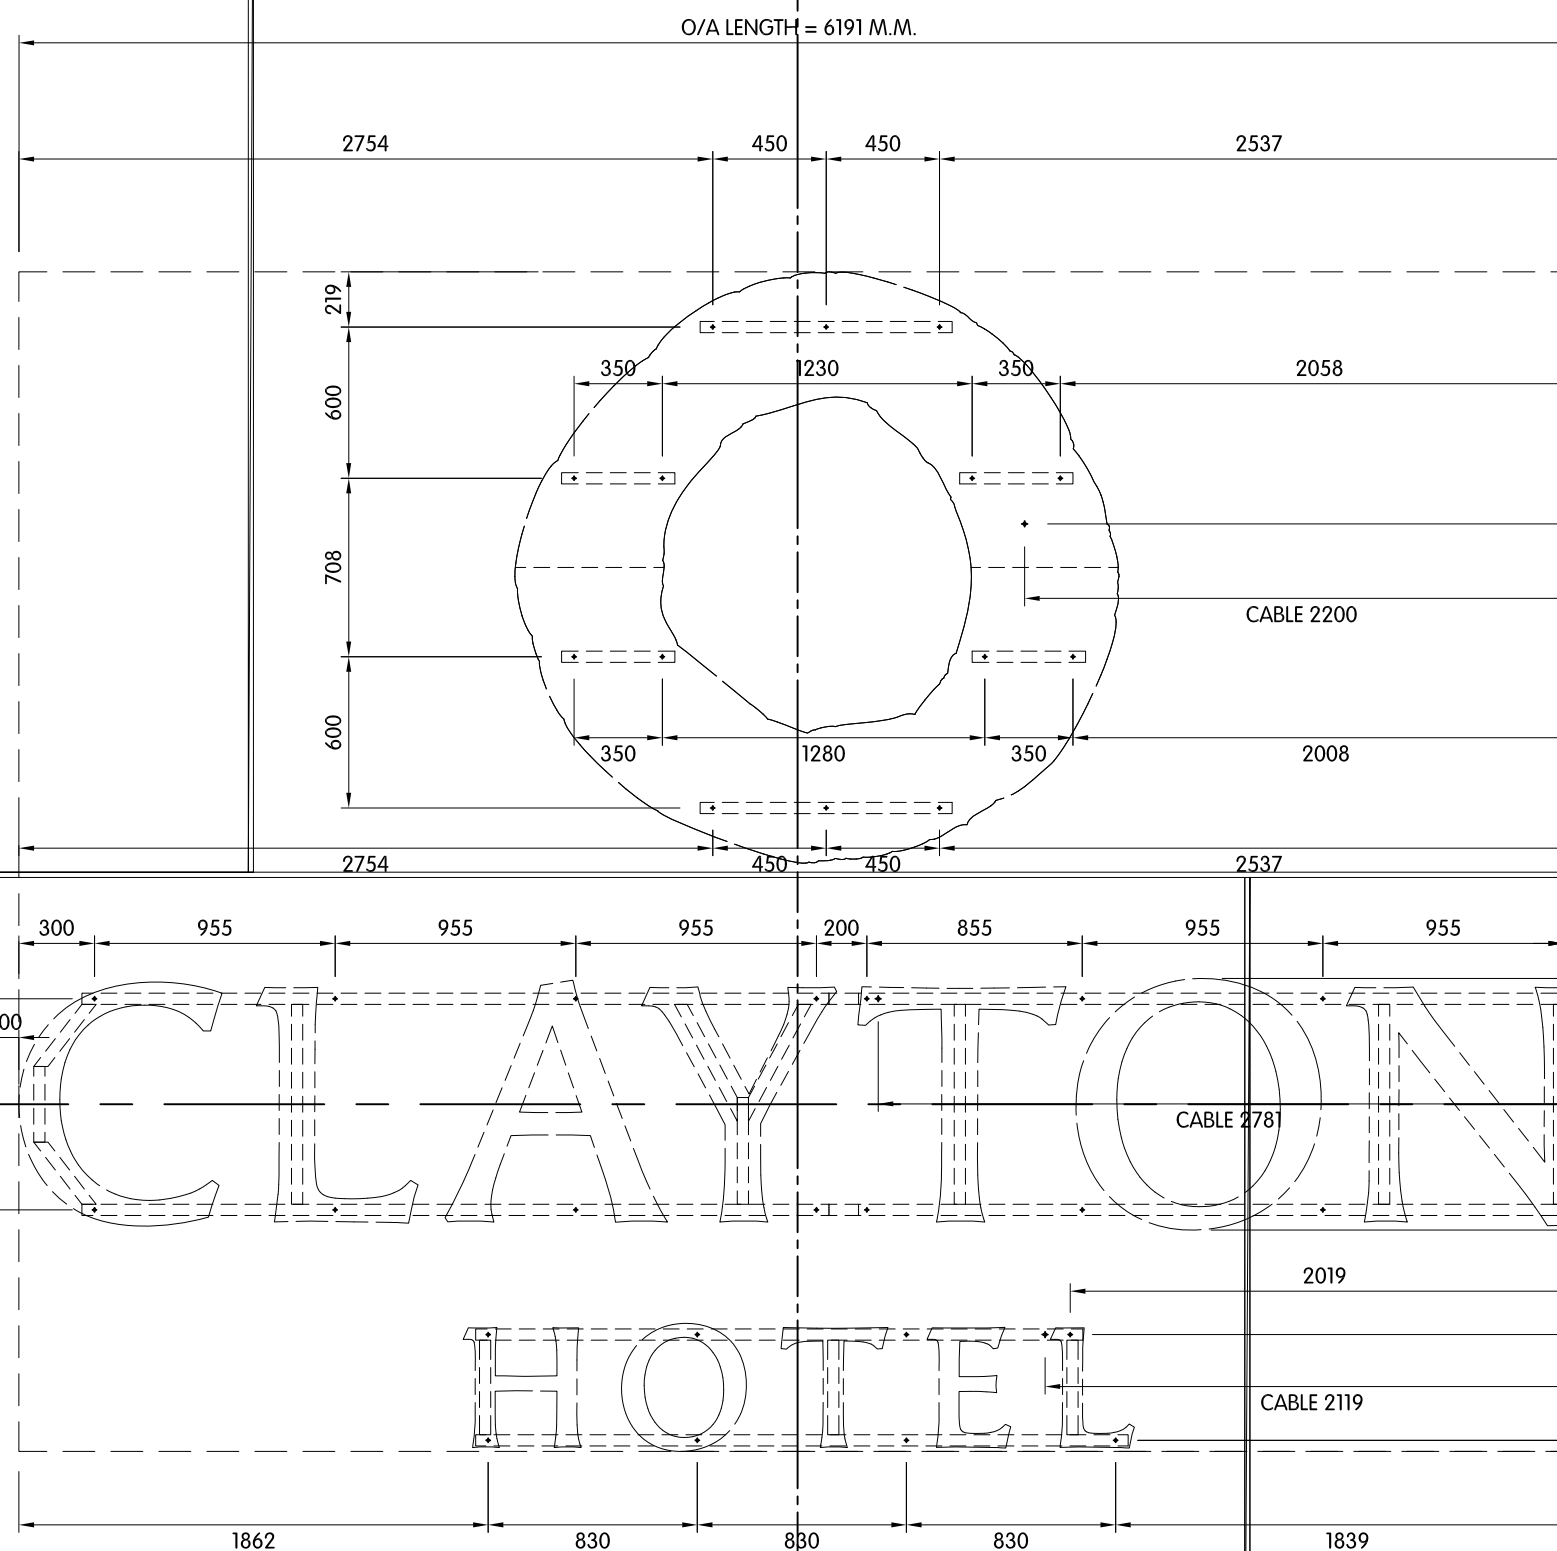

NOTE :-
ALL FIXING HOLES - UNLESS STATED AS CABLE-ENTRY HOLE.

NOTE.
TO THIS DRAWING SHEET
THERE IS ONLY DETAIL OF
ALL DRILLED HOLES
PENETRATING THROUGH
BUILDING SURFACE,
INTO PANELLING,
FOR FIXING'S (M8 TOGGLE)
AND CABLE-ENTRY HOLES.



• 22 M.M. Ø
CABLE-ENTRY HOLE(S.)
C/W 20 Ø P.V.C. SLEEVE.



• 22 M.M. Ø FIXING
HOLES FOR M8 FIXING
STUD(S) & TOGGLE BOLT,
C/W M/S SPACER.

CLIENT: CLAYTON HOTEL				JOB No:
ADDRESS: MANCHESTER				SCALE @ A3: 1:30
DRAWN BY: SDA	ISSUED BY:	PROJ MANAGER: DC	CHECKED BY:	DATE: 02-07-20

DRAWING No: LARGE SIZE HIGH-LEVEL EXTERNAL, SIGN 01 & 02


DESCRIPTION: WALL FIXING & CABLE HOLE POSITION'S

Image Technique Ltd.
Saxon Business Park, Stoke Prior, Bromsgrove.
Worcestershire, B60 4AD. (Tel: +44 (0)1527 578 533)
email: info@imagetechnique.co.uk
www.imagetechnique.co.uk

WALL FIXING &
CABLE HOLE POSITION'S.

LARGE SIZE HIGH-LEVEL EXTERNAL, SIGN 01 & 02

REVISIONS:	REV	DATE
REV. A : UPDATE WITH FIXING / CABLE HOLE NOTES.	B	13-07-20
REV. B : 1 X FIX & CABLE HOLE ADJUST & BUILD. LEVEL'S ADDED.		22-07-20

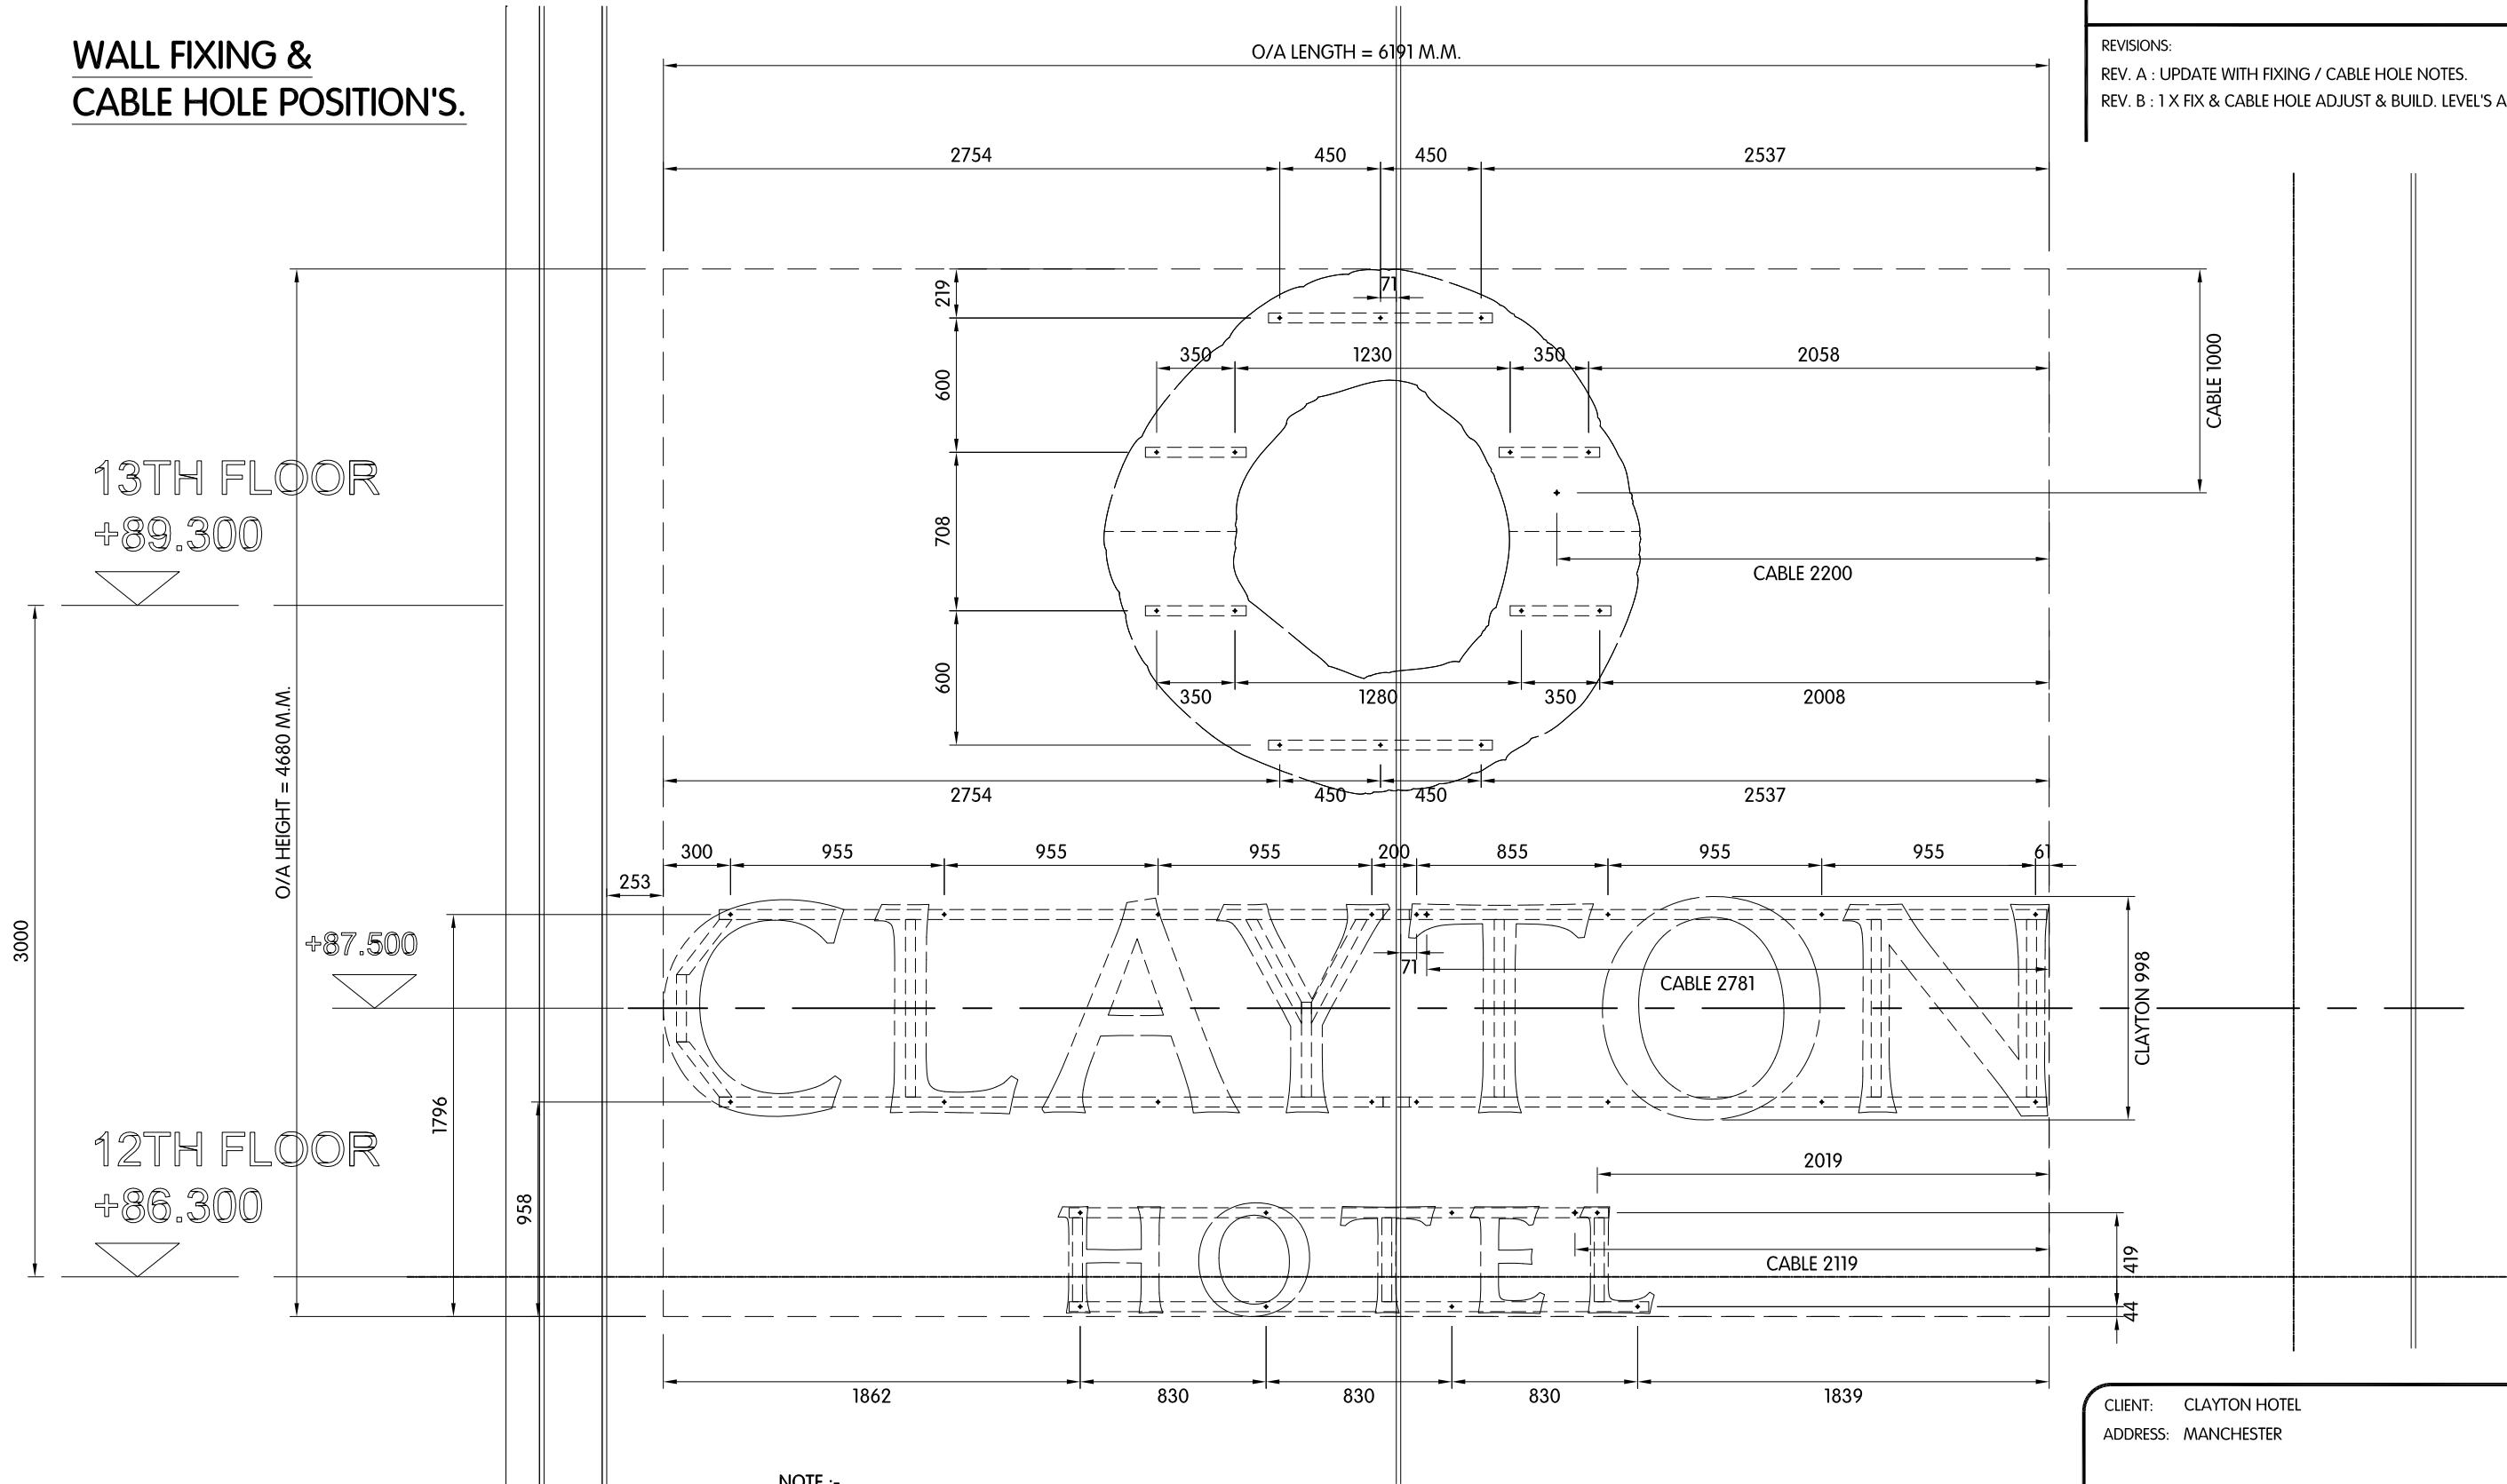

SACKVILLE STREET.

CLIENT: CLAYTON HOTEL				JOB No:
ADDRESS: MANCHESTER				SCALE @ A3 1:30
DRAWN BY: SDA	ISSUED BY:	PROJ MANAGER: DC	CHECKED BY:	DATE: 02-07-20

DRAWING No: LARGE SIZE HIGH-LEVEL EXTERNAL, SIGN 01 & 02

DESCRIPTION: WALL FIXING & CABLE HOLE POSITION'S



Image Technique Ltd.
Saxon Business Park, Stoke Prior, Bromsgrove.
Worcestershire, B60 4AD. (Tel: +44 (0)1527 578 533)
email: info@imagetechnique.co.uk
www.imagetechnique.co.uk


GENERAL SETTING OUT
INCLUDING FIXING AND
CABLE HOLE POSITION'S.

MEDIUM SIZE HIGH-LEVEL EXTERNAL, SIGN 04

REVISIONS:
REV. A : UPDATE WITH FIXING / CABLE HOLE NOTES.
REV. B : GENERAL UPDATE.

REV
B
DATE
13-07-20
22-07-20

LOGO C/W DIGITAL PRINTED
GRAPHIC APPLIED TO FACE :-

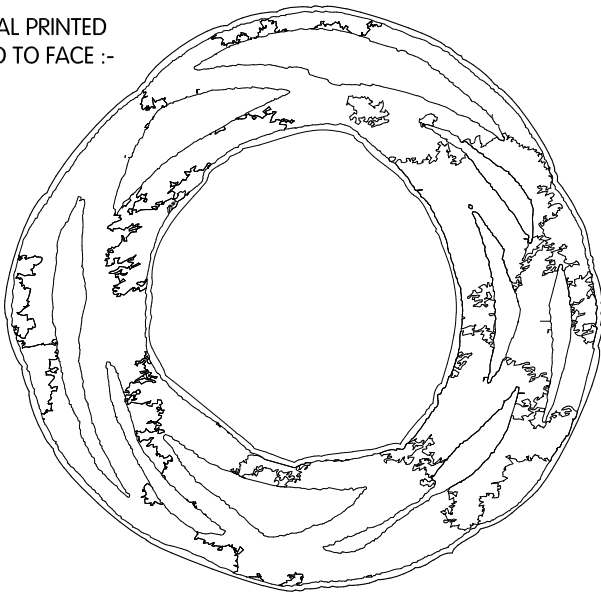

NOTE.
SIGN UNIT, (FACE & BACK,) PLUS REAR FRAMEWORK IN SINGULAR FULL SECTION'S.

NOTE.
TO THIS DRAWING SHEET THERE IS DETAIL OF ALL DRILLED HOLES INCLUDING ONE'S TO ATTACH LETTER BACKTRAY'S (CLEAR PETG) TO FRONT OF ALUMINIUM HORIZONTAL RAIL.
(THESE HOLES NOT DRILLED THROUGH BUILDING.)



♦ 22 M.M. Ø CABLE-ENTRY HOLE(S)
C/W 20 Ø P.V.C. SLEEVE.



♦ 22 M.M. Ø FIXING HOLES FOR M8 FIXING STUD(S) & TOGGLE BOLT, C/W M/S SPACER.



• 7 M.M. Ø LETTER BACK CABLE HOLE(S.)



♦ 7 M.M. Ø FIXING HOLES FOR M6 BOLT(S.)

CLIENT: CLAYTON HOTEL
ADDRESS: MANCHESTER

JOB No:

SCALE @ A3:
1:15

DRAWN BY:
SDA

ISSUED BY:

PROJ MANAGER:
DC

CHECKED BY:

DATE:
02-07-20

DRAWING No: MEDIUM SIZE HIGH-LEVEL, SIGN 04

DESCRIPTION: GENERAL SETTING OUT



Image Technique Ltd.
Saxon Business Park, Stoke Prior, Bromsgrove.
Worcestershire, B60 4AD. (Tel: +44 (0)1527 578 533)
email: info@imagetechnique.co.uk
www.imagetechnique.co.uk

WALL FIXING & CABLE
HOLE POSITION'S.

MEDIUM SIZE HIGH-LEVEL EXTERNAL, SIGN 04

REVISIONS:


REV. A : UPDATE WITH FIXING / CABLE HOLE NOTES.
REV. B : BUILDING LEVEL'S ADDED.

REV

B

DATE

13-07-20
22-07-20

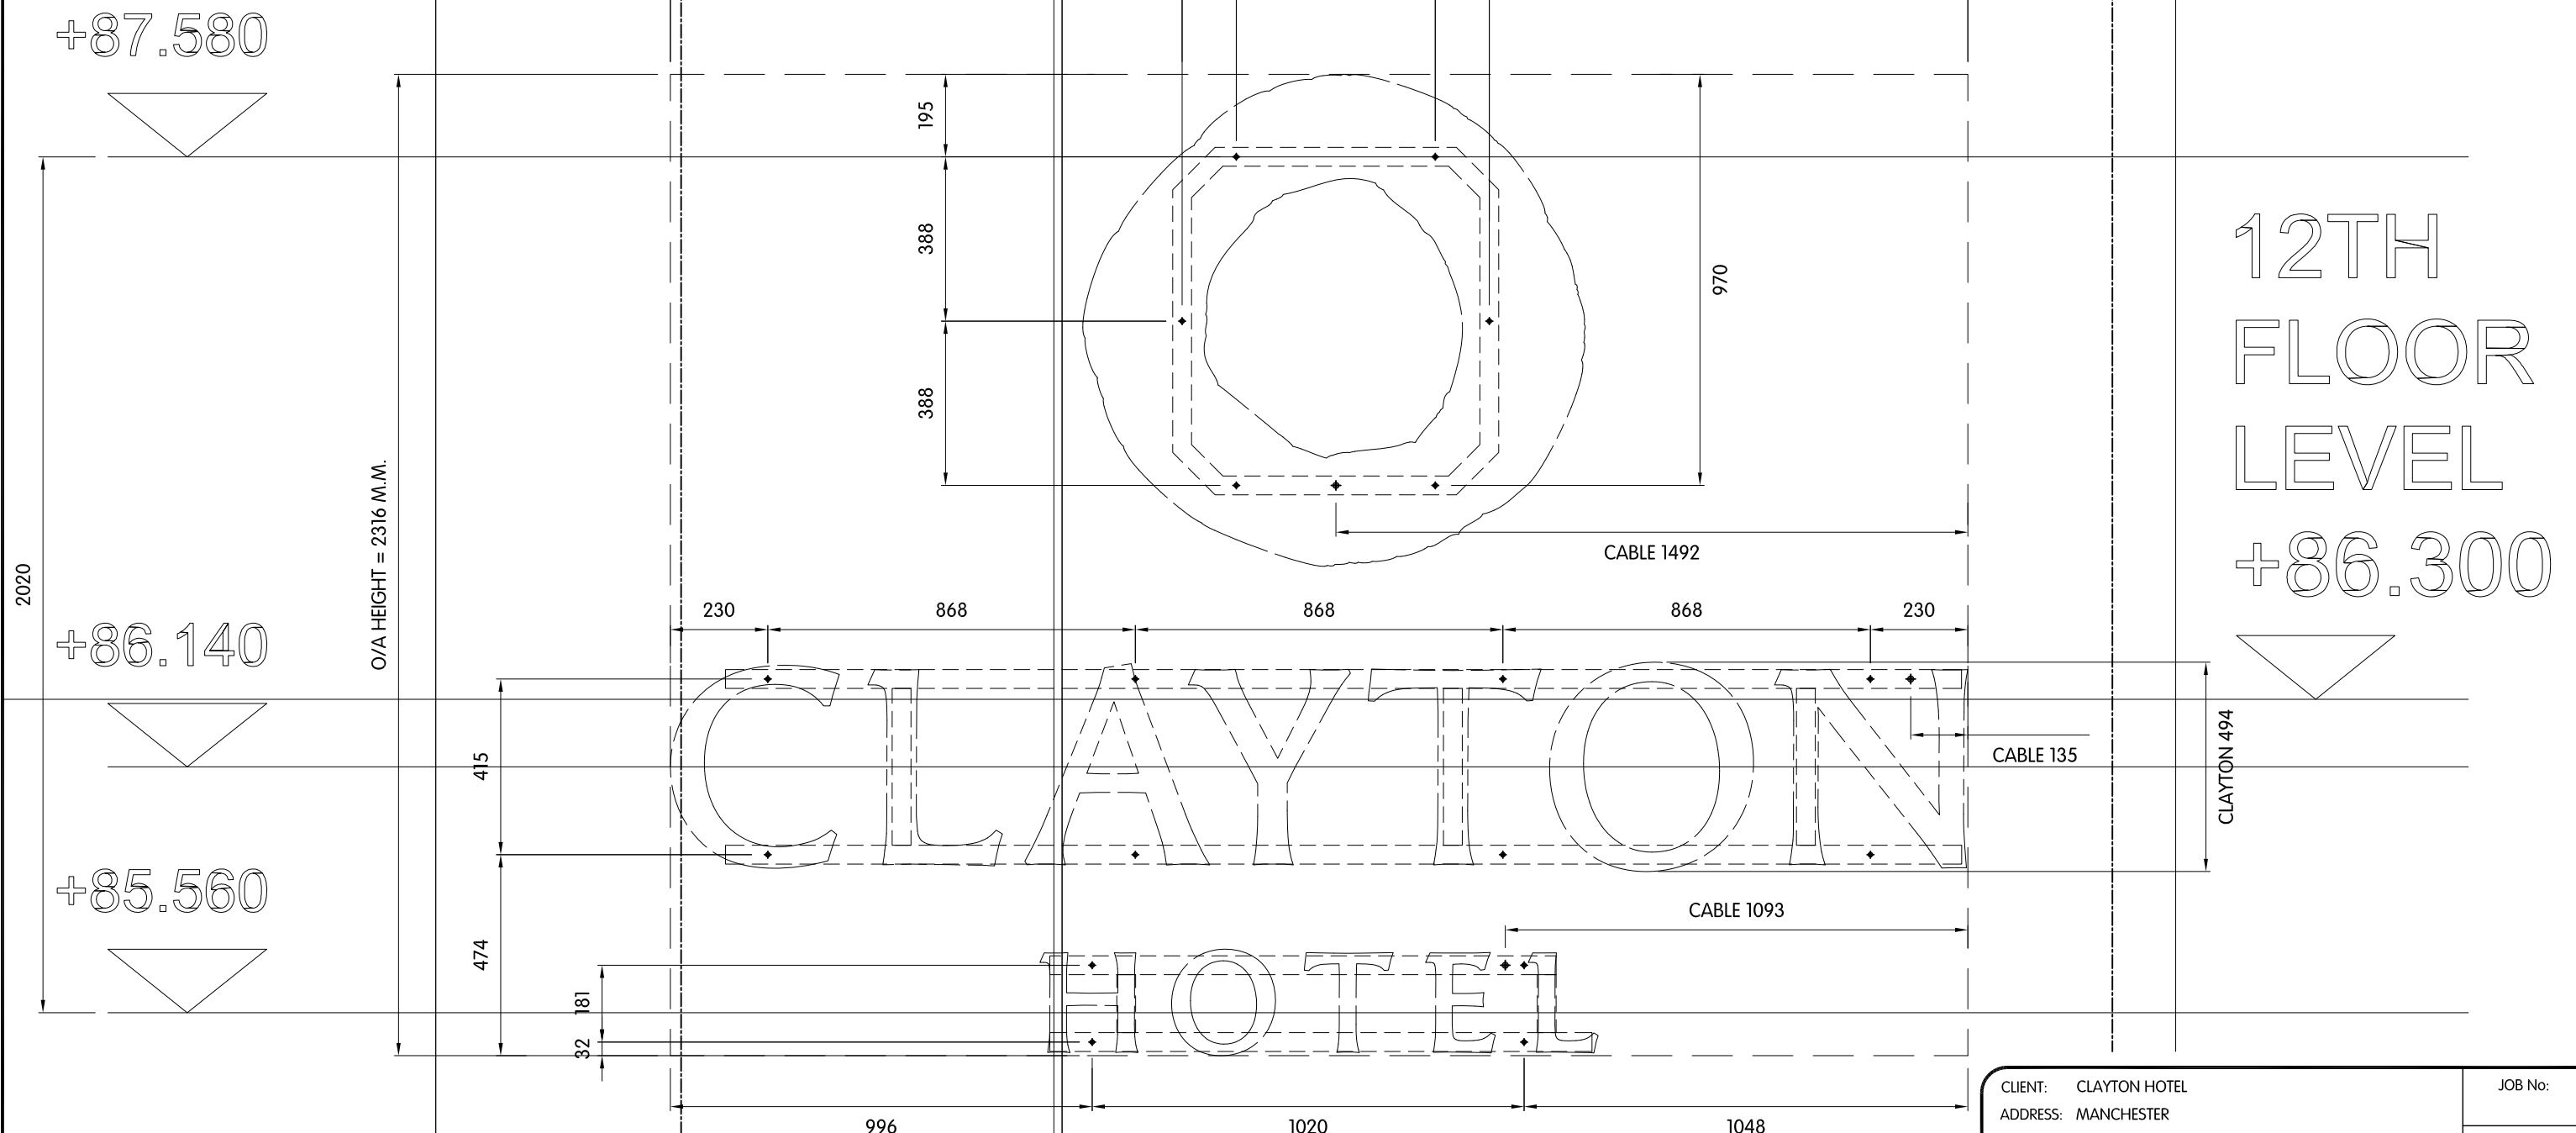

NOTE :-

ALL FIXING HOLES -
UNLESS STATED AS
CABLE-ENTRY HOLE.

NOTE.
TO THIS DRAWING SHEET
THERE IS ONLY DETAIL OF
ALL DRILLED HOLES
PENETRATING THROUGH
BUILDING SURFACE,
INTO PANELLING,
FOR FIXING'S (M8 TOGGLE)
AND CABLE-ENTRY HOLES.



22 M.M. Ø
CABLE-ENTRY HOLE(S)
C/W 20 Ø P.V.C. SLEEVE.



22 M.M. Ø FIXING
HOLES FOR M8 FIXING
STUD(S) & TOGGLE BOLT,
C/W M/S SPACER.

CLIENT: CLAYTON HOTEL
ADDRESS: MANCHESTER

JOB No:

SCALE @ A3:
1:15

DRAWN BY: SDA	ISSUED BY:	PROJ MANAGER: DC	CHECKED BY:	DATE: 02-07-20
------------------	------------	---------------------	-------------	-------------------

DRAWING No: MEDIUM SIZE HIGH-LEVEL, SIGN 04

DESCRIPTION: WALL FIXING & CABLE HOLE POSITION'S



Image Technique Ltd.

Saxon Business Park, Stoke Prior, Bromsgrove.
Worcestershire, B60 4AD. (Tel: +44 (0)1527 578 533)
email: info@imagetechnique.co.uk
www.imagetechnique.co.uk

