
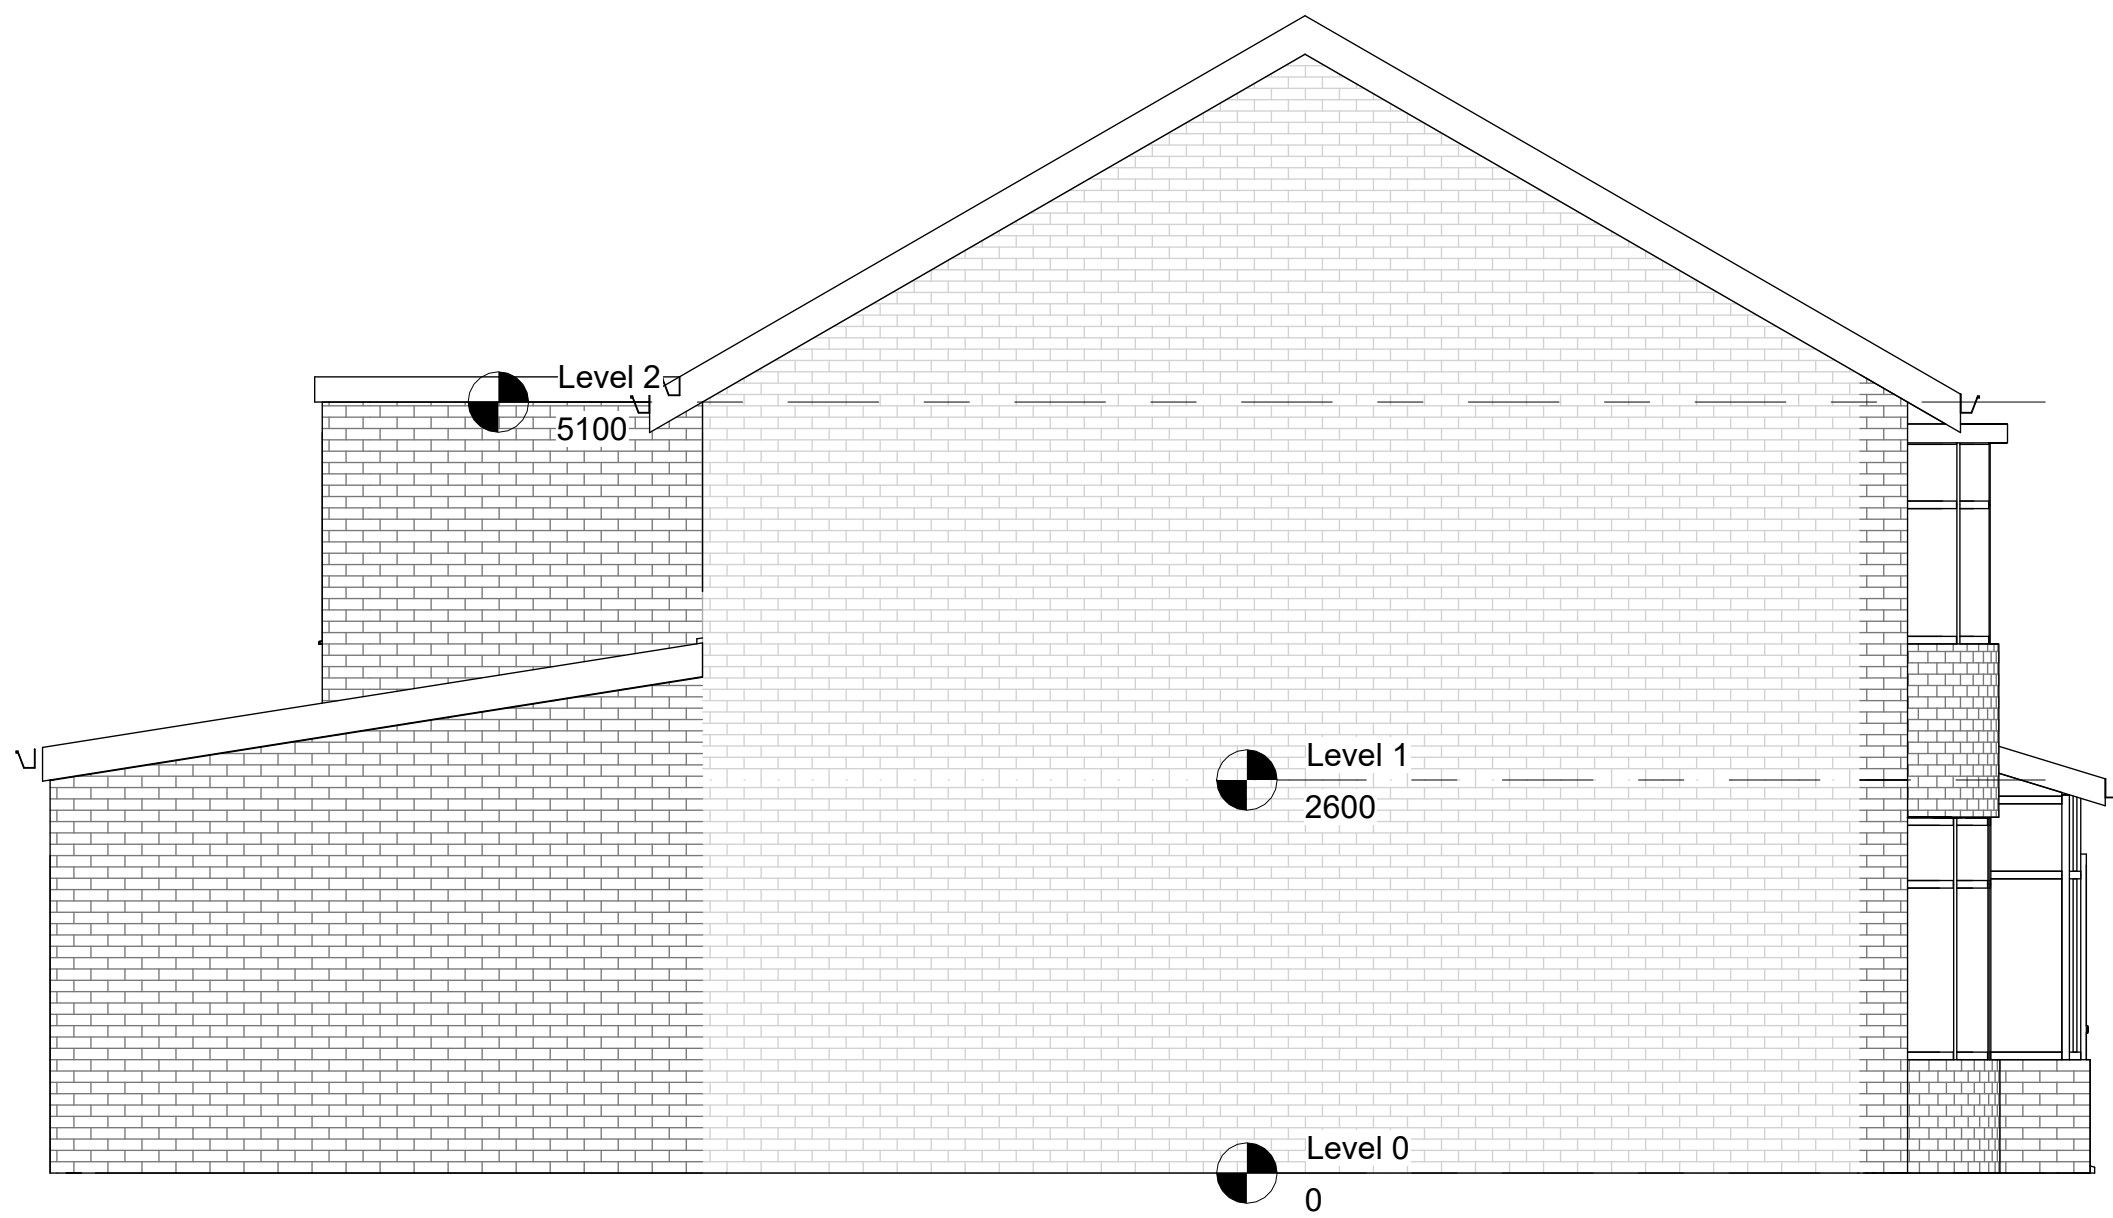
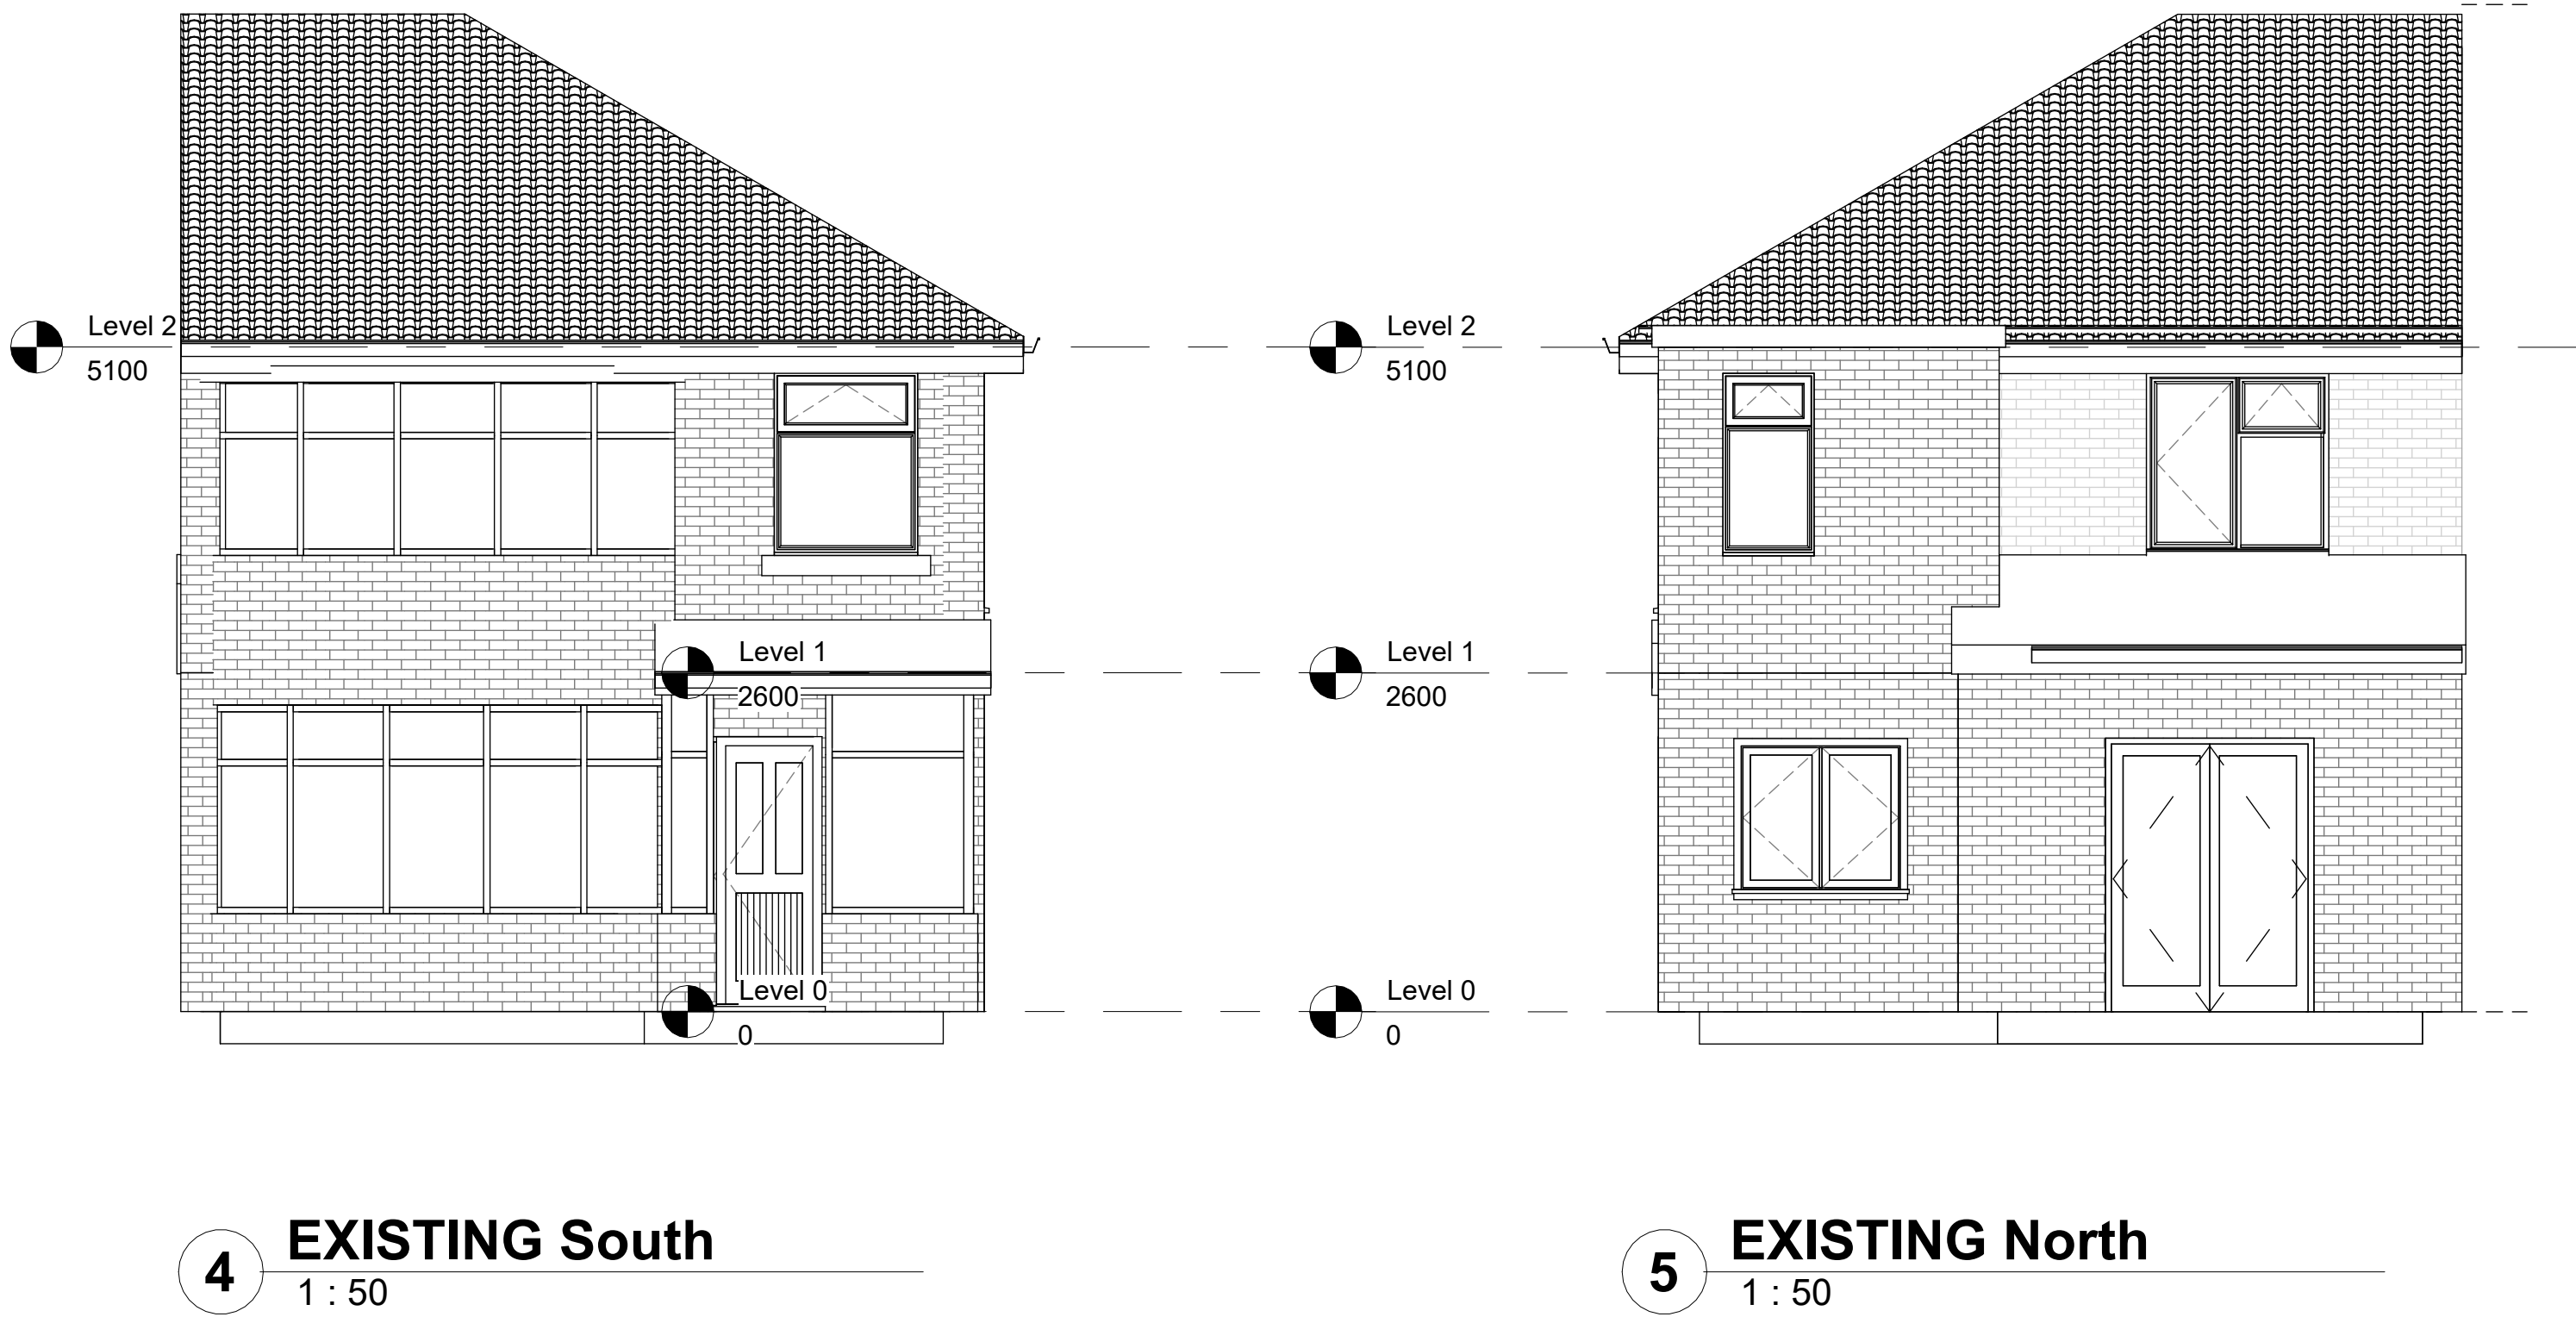


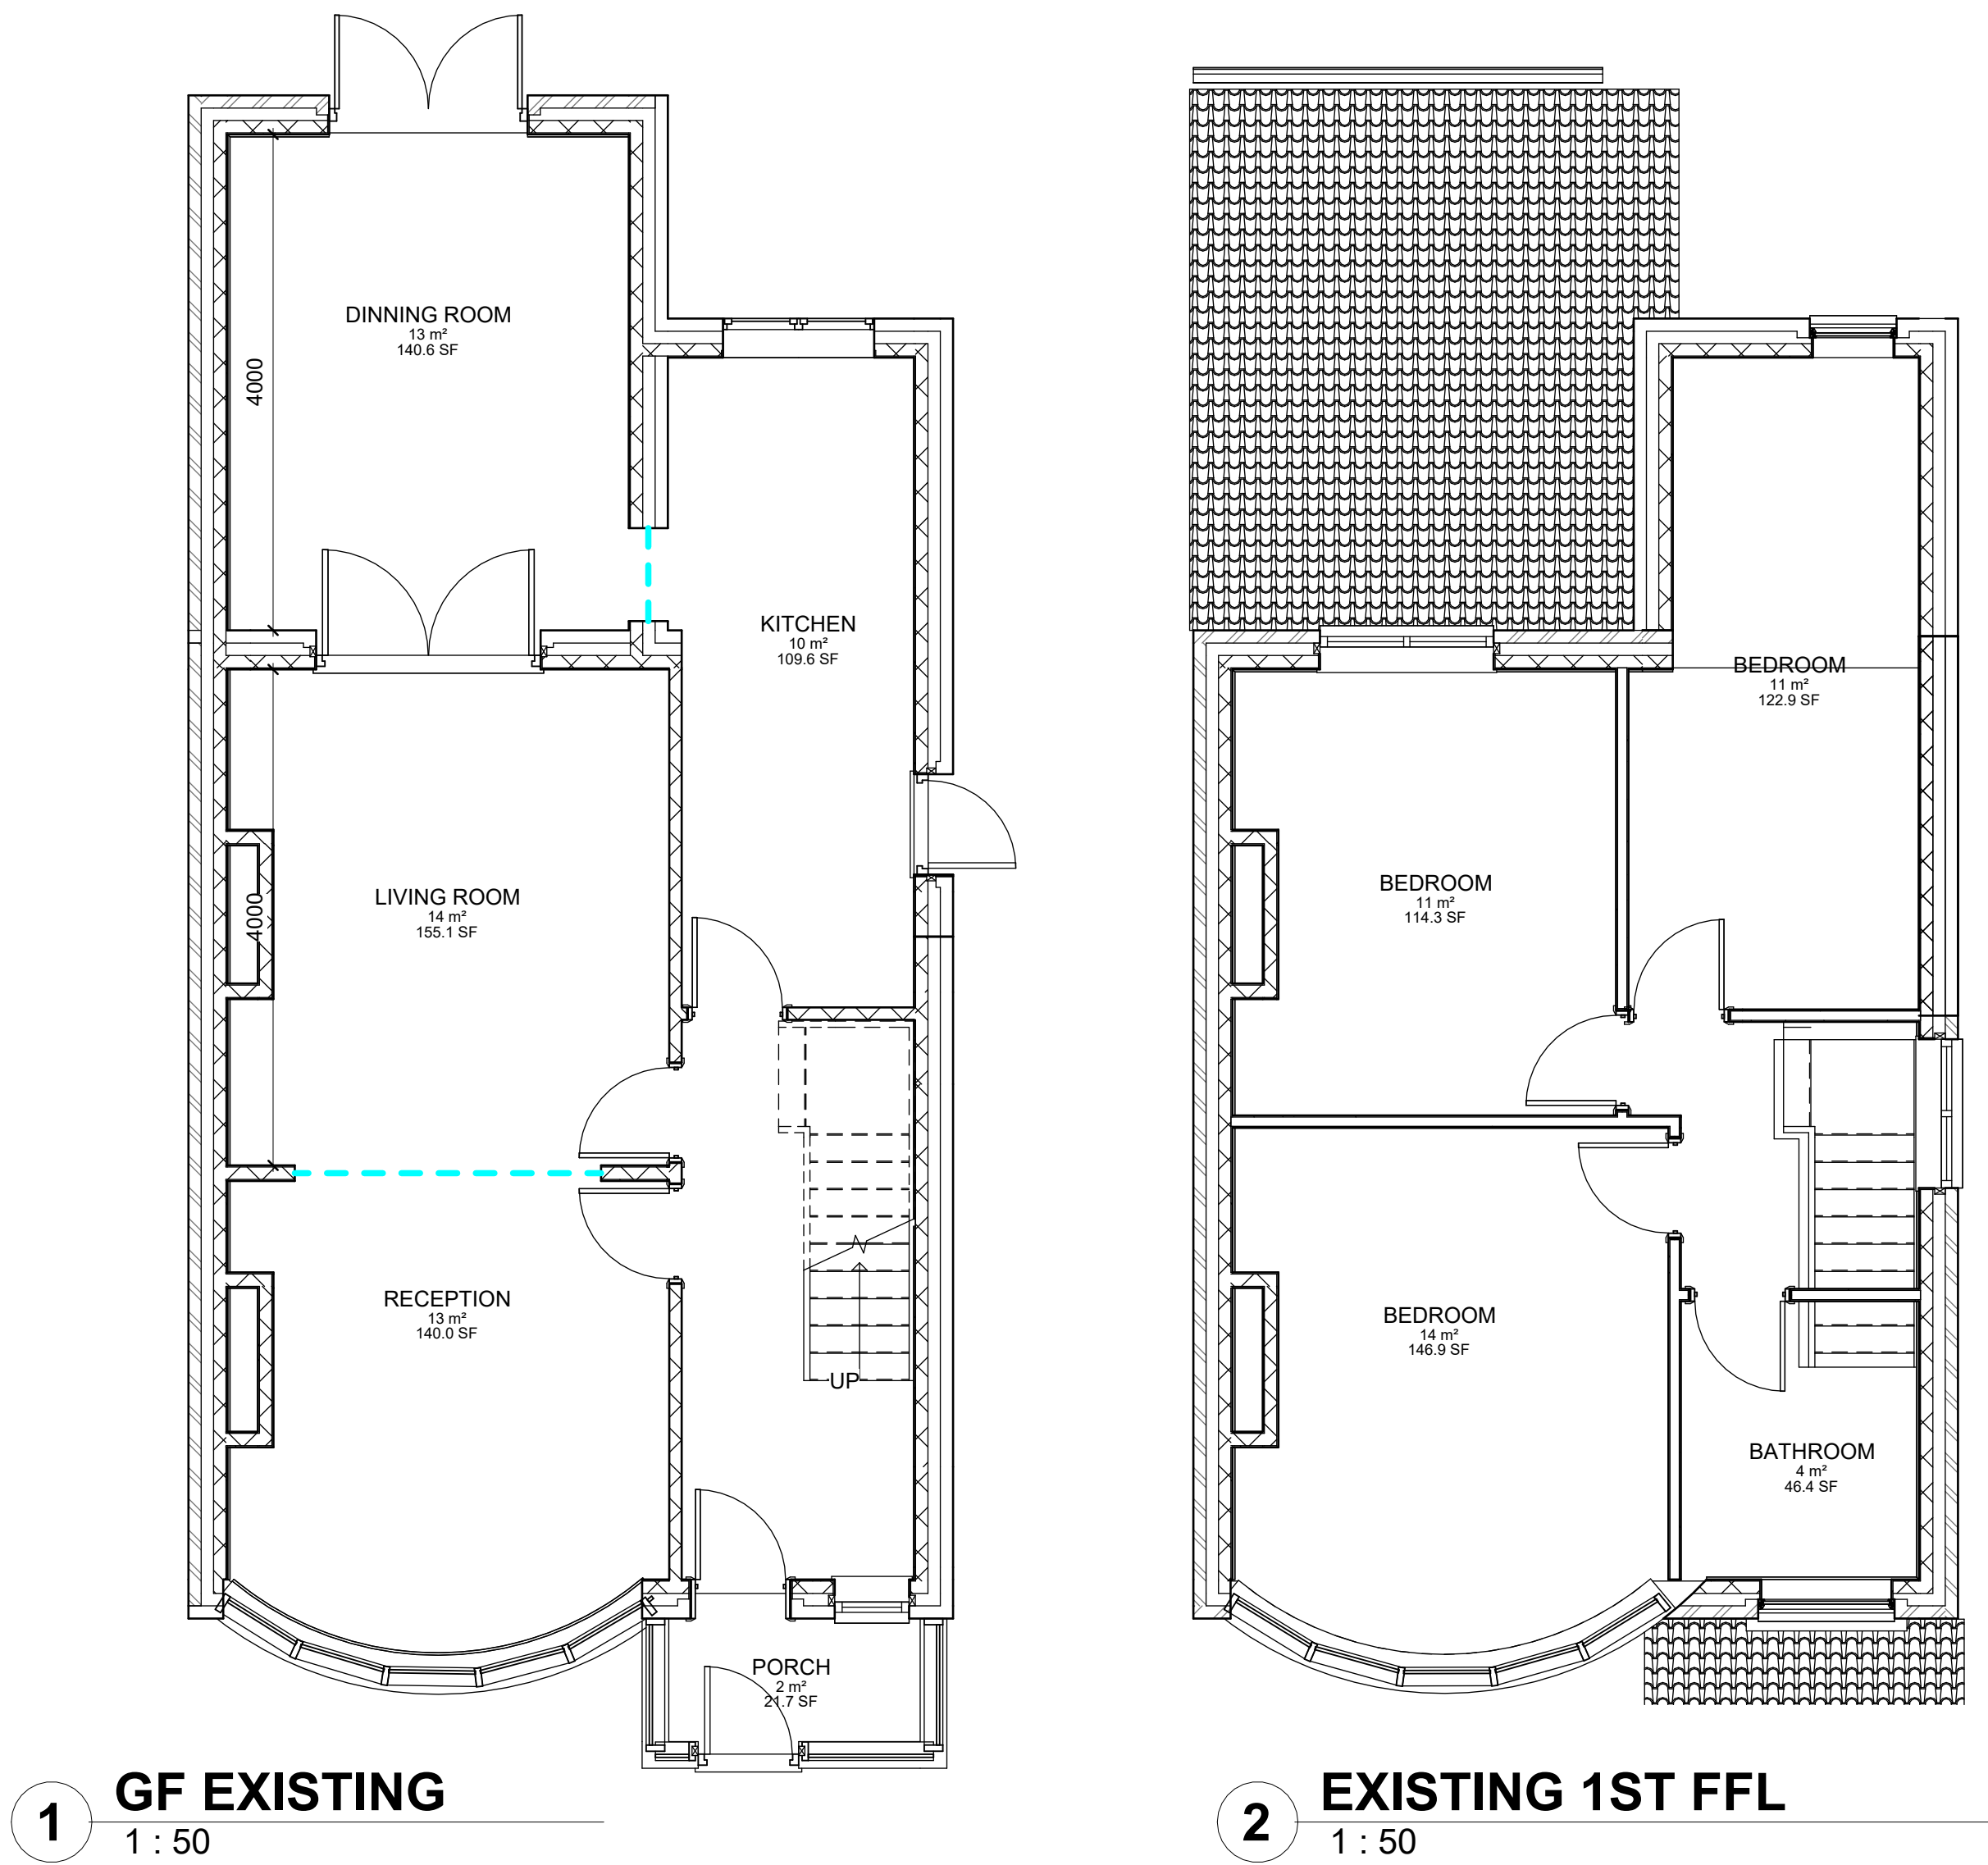

Rev	Description	Date	Dr by	App by
original by		date created		
NK		07/06/21		NK

NK Architectural Services
Office 03, 1st Floor
227 Finney Lane, Heald Green
Cheshire
SK8 6PX
0161 816 7162
www.nkarchitecturalservices.co.uk
enquiries@nkarchitecturalservices.co.uk

client name	OWNER
project	54 DELACOURT ROAD FOLLOWFIELD M14 6BX - TWO STOREY SIDE EXTENSION
drawing	EXISTING GA GF AND 1ST FFL PLAN - EXISTING ELEVATIONS
computer file	C:\Users\NKARCO\Dropbox\NKARCO\54 DELACOURT ROAD\54 DELACOURT 2 STOREY EXT.rvt
plot date	
project number	2021.00713.8821
scale	1 : 50 @A1
drawing number	A102
rev	
issue status	

This drawing is to be read in conjunction with all related drawings. All dimensions must be checked and verified on site before commencing any work or producing shop drawings. The originator should be notified immediately of any discrepancy. This drawing is copyright and remains the property of NK Architectural Services.