



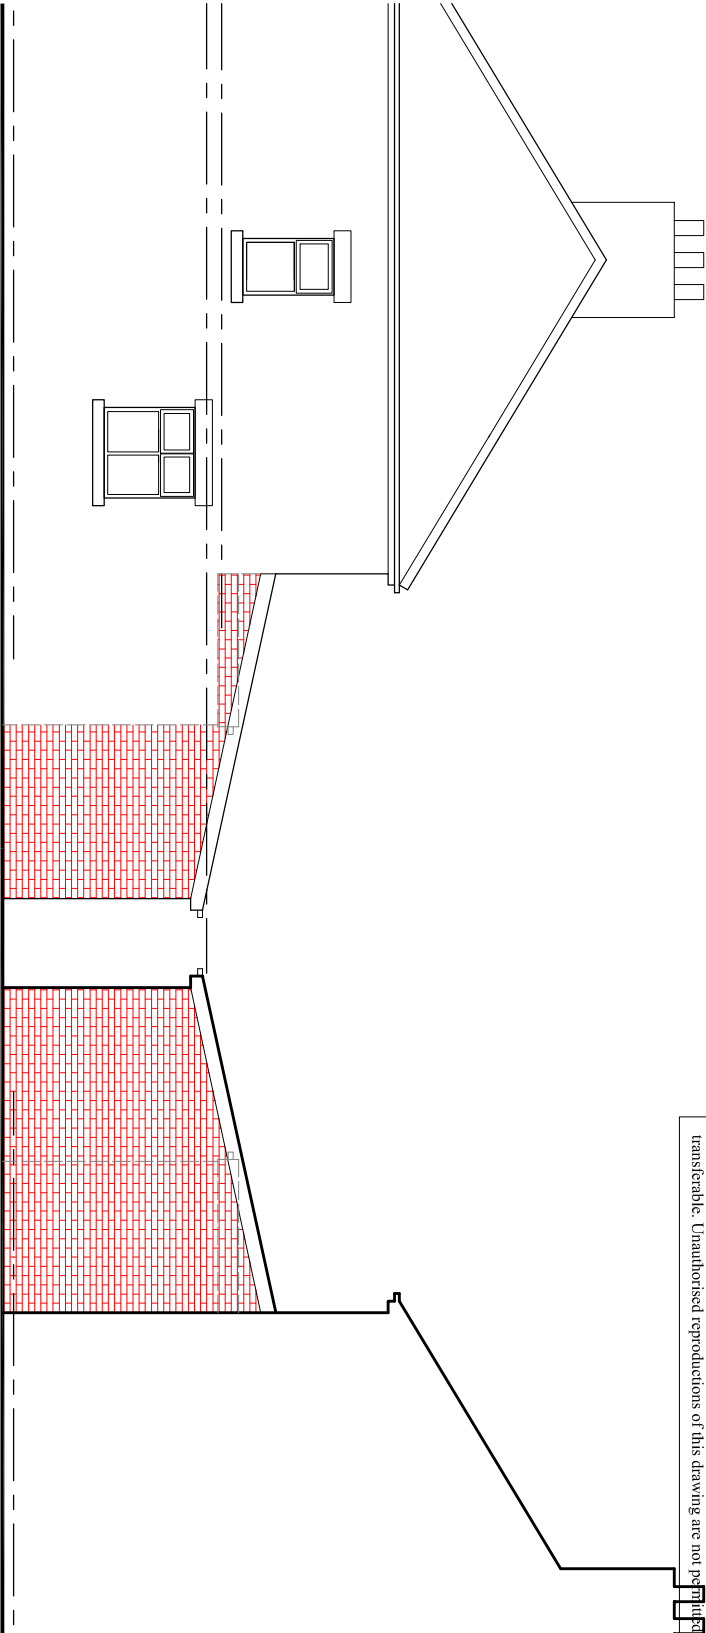


PROPOSED SIDE ELEVATION

PROPOSED SIDE ELEVATION

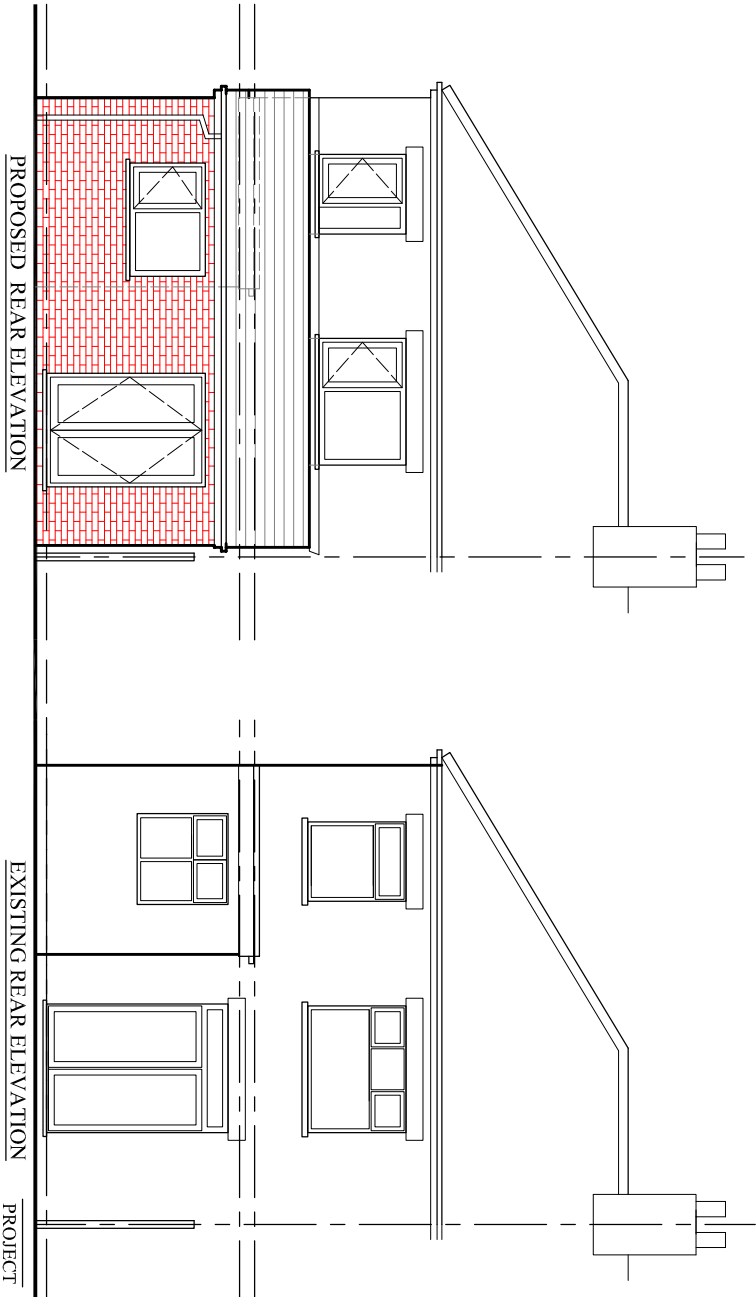

PROPOSED REAR ELEVATION

EXISTING REAR ELEVATION

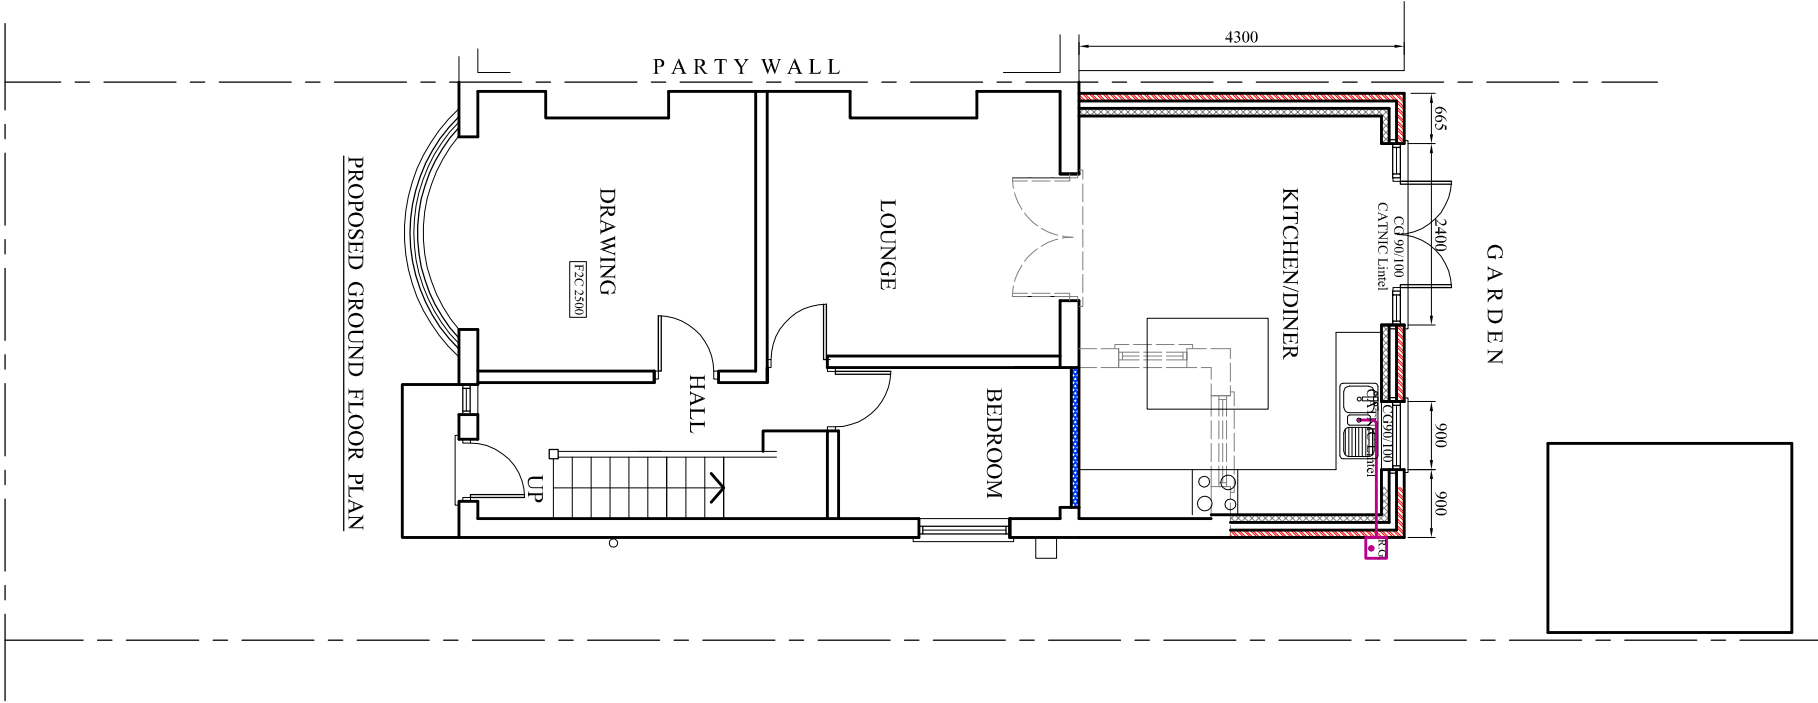

PROPOSED GROUND FLOOR PLAN