






Rear Elevation (North-East) - 1:50

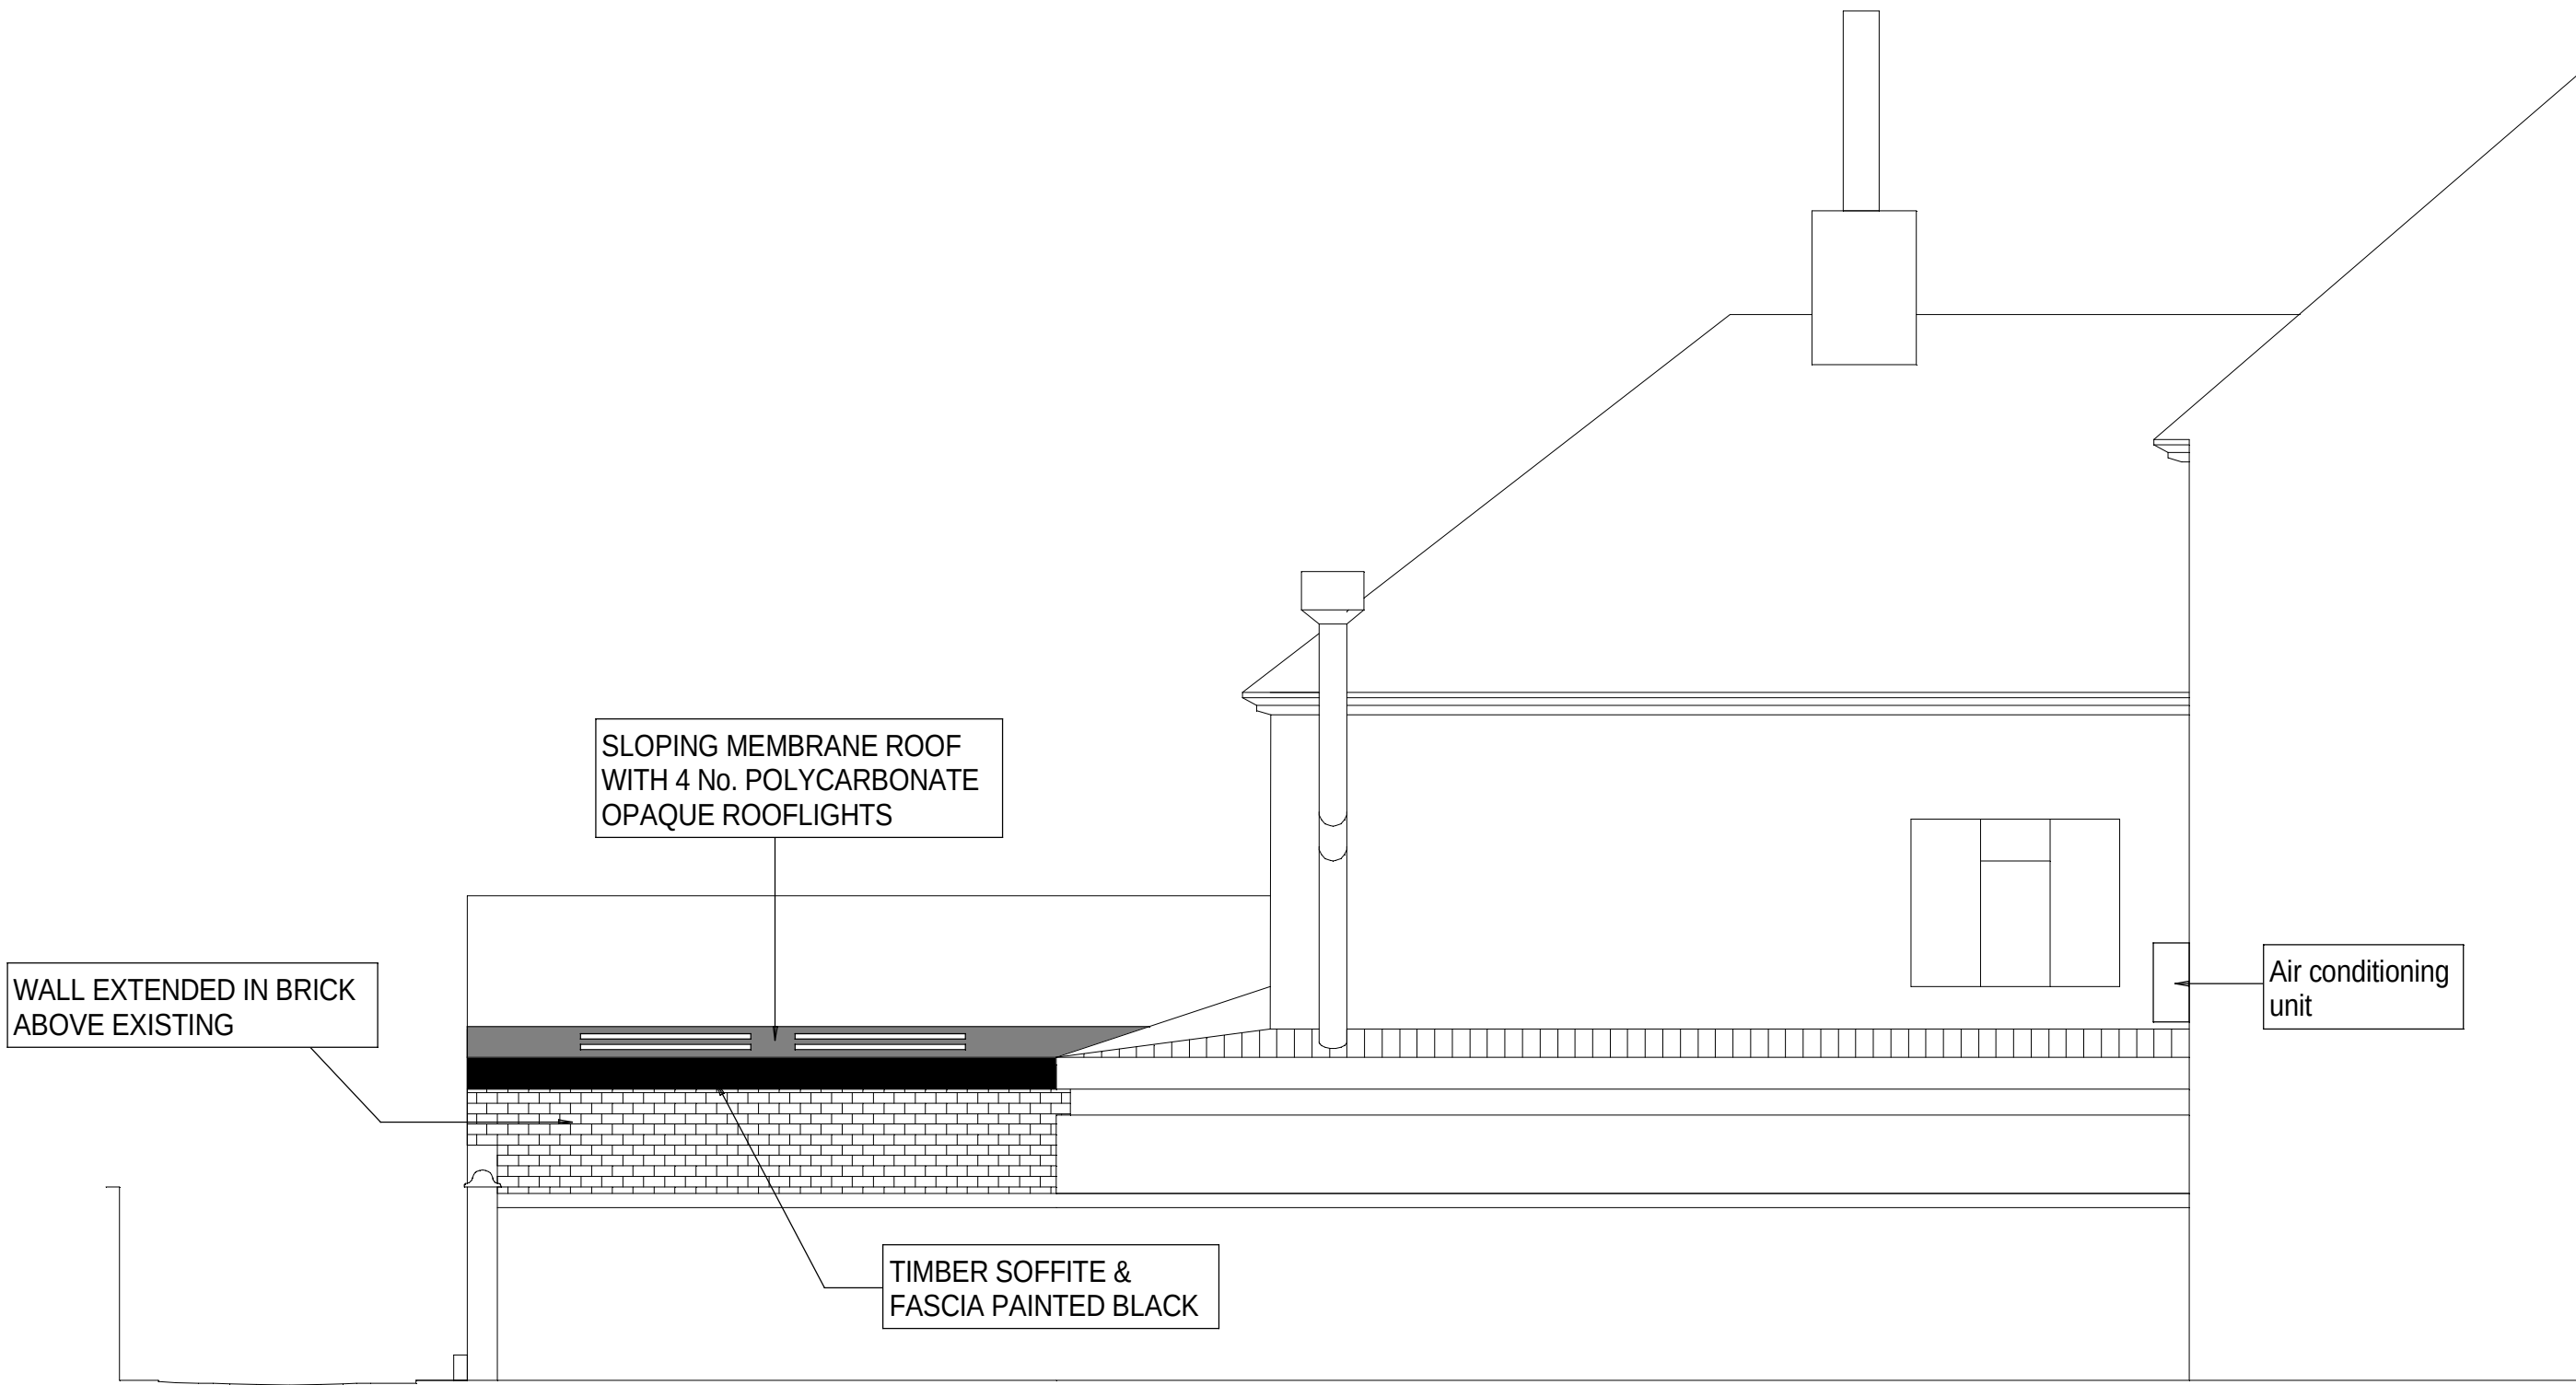

Side Elevation (North-West) - 1:50

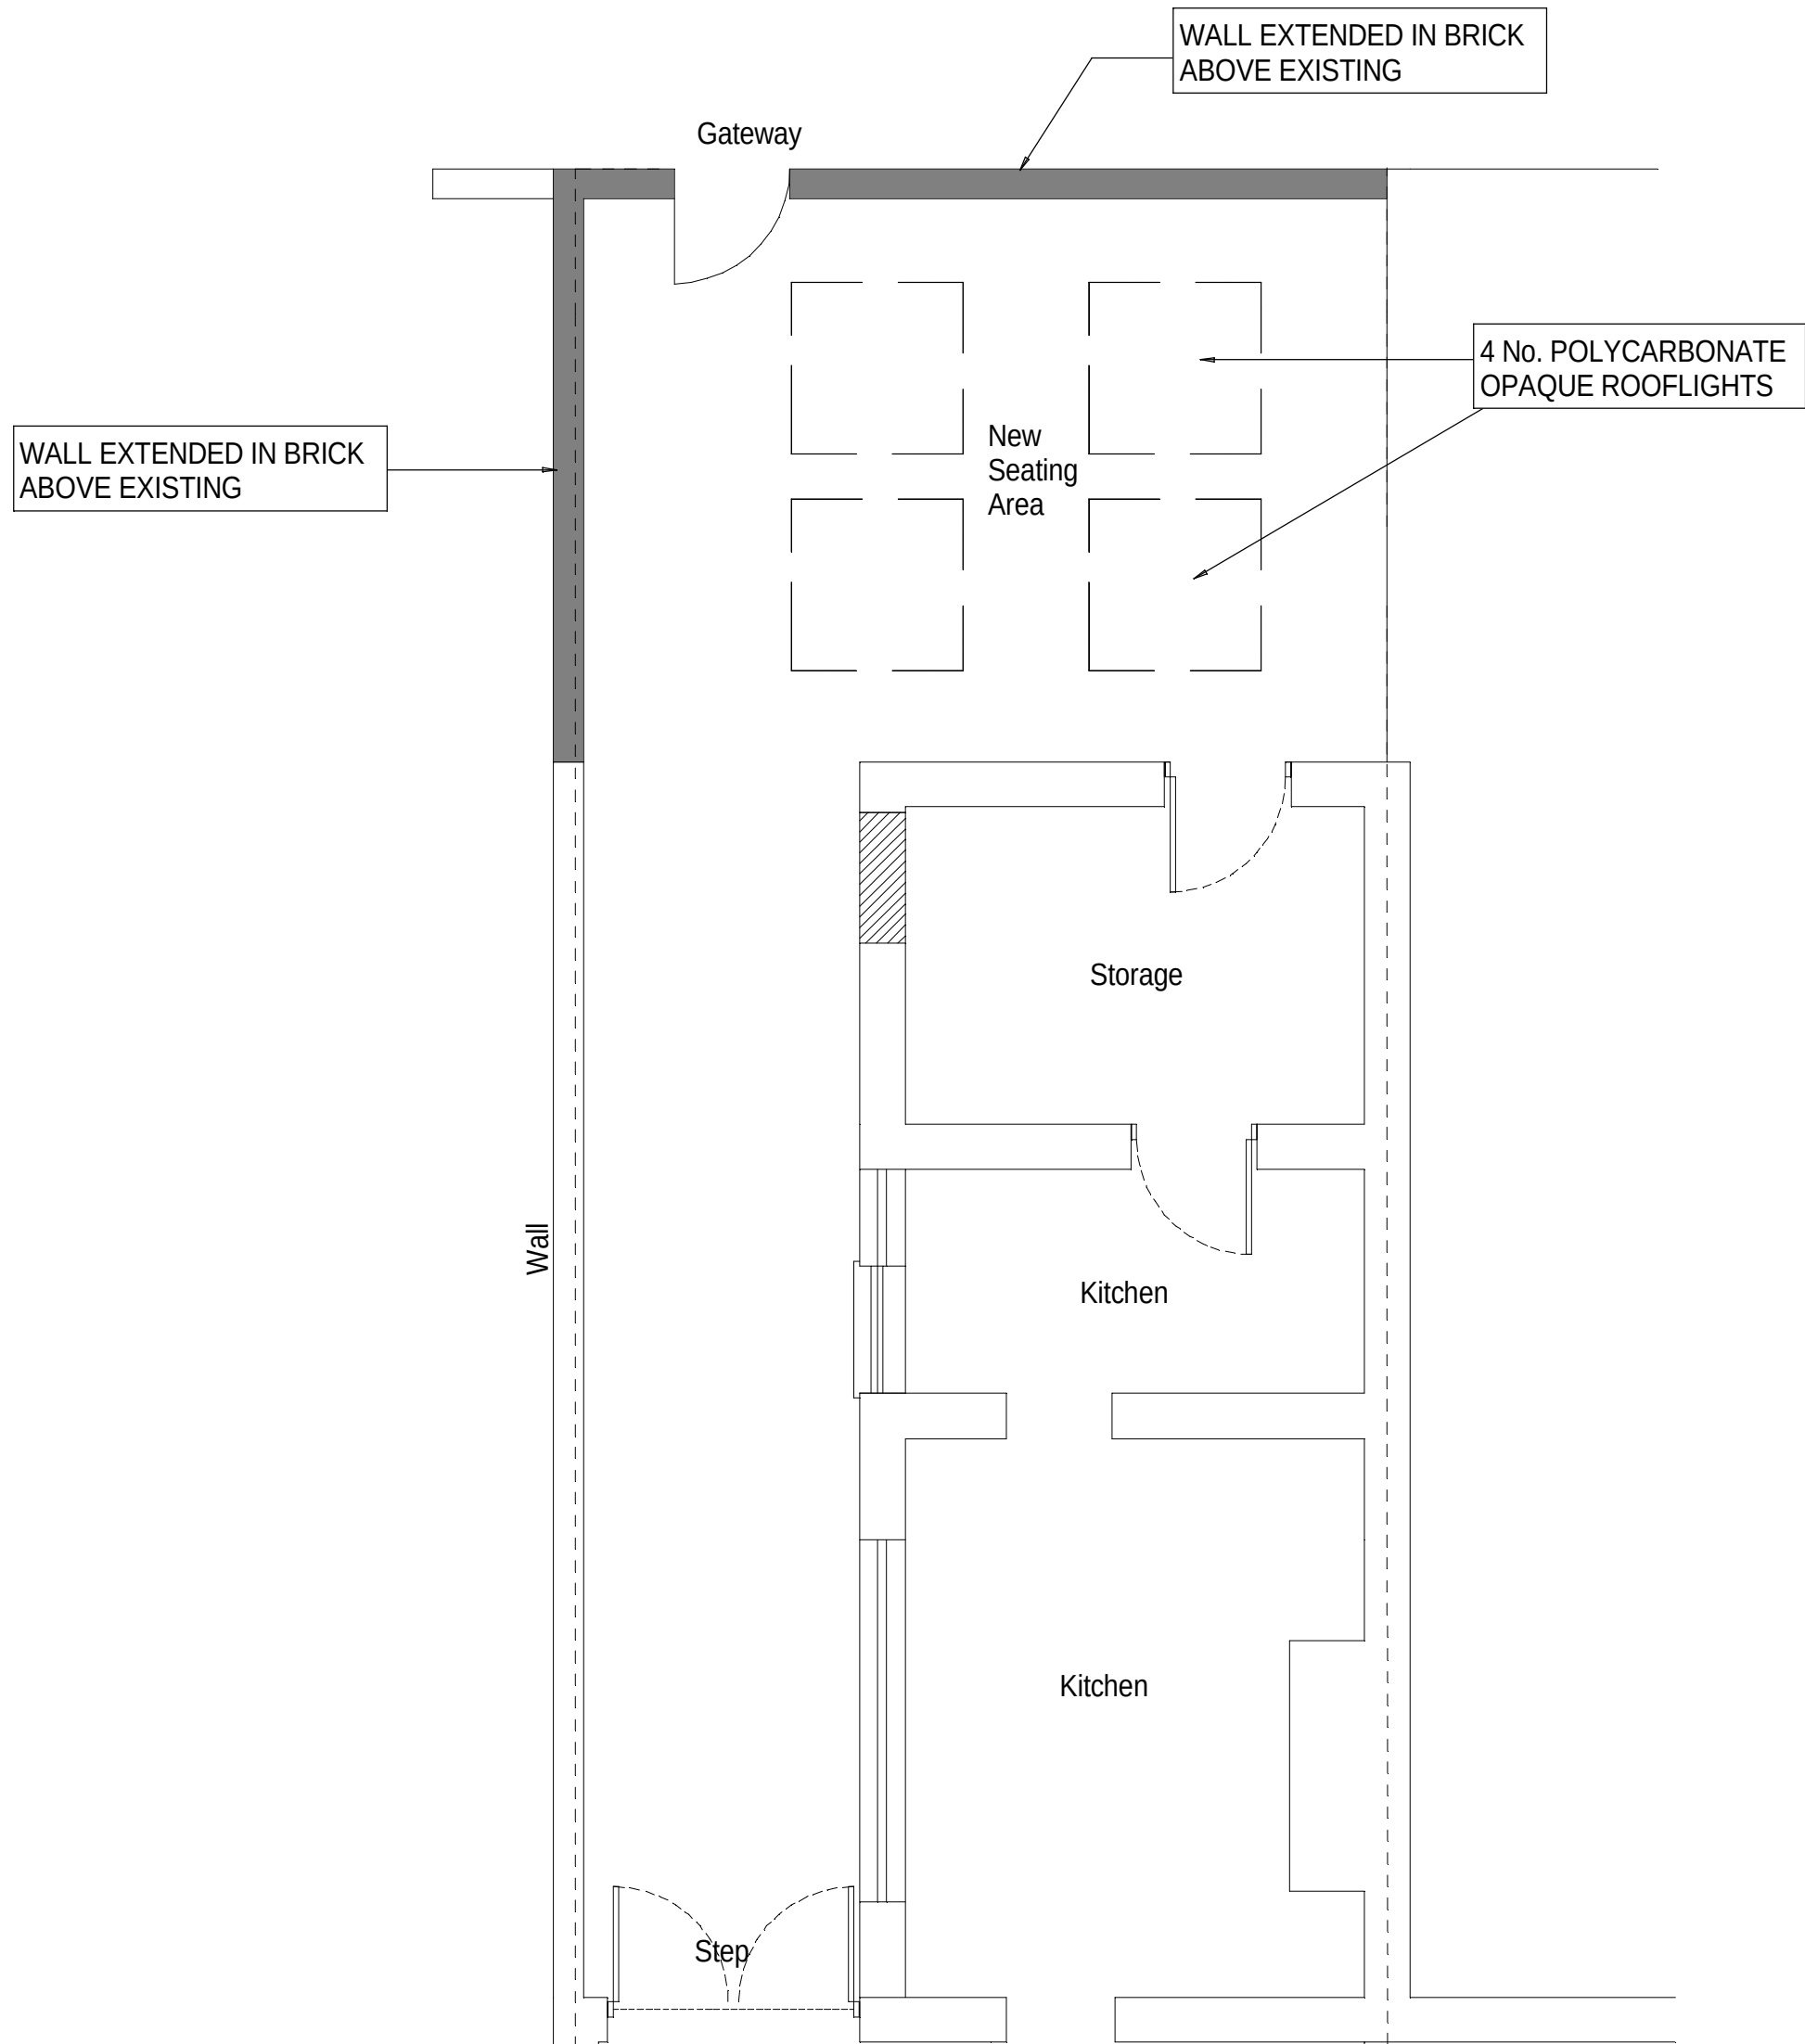

Ground Floor Plan - 1:50

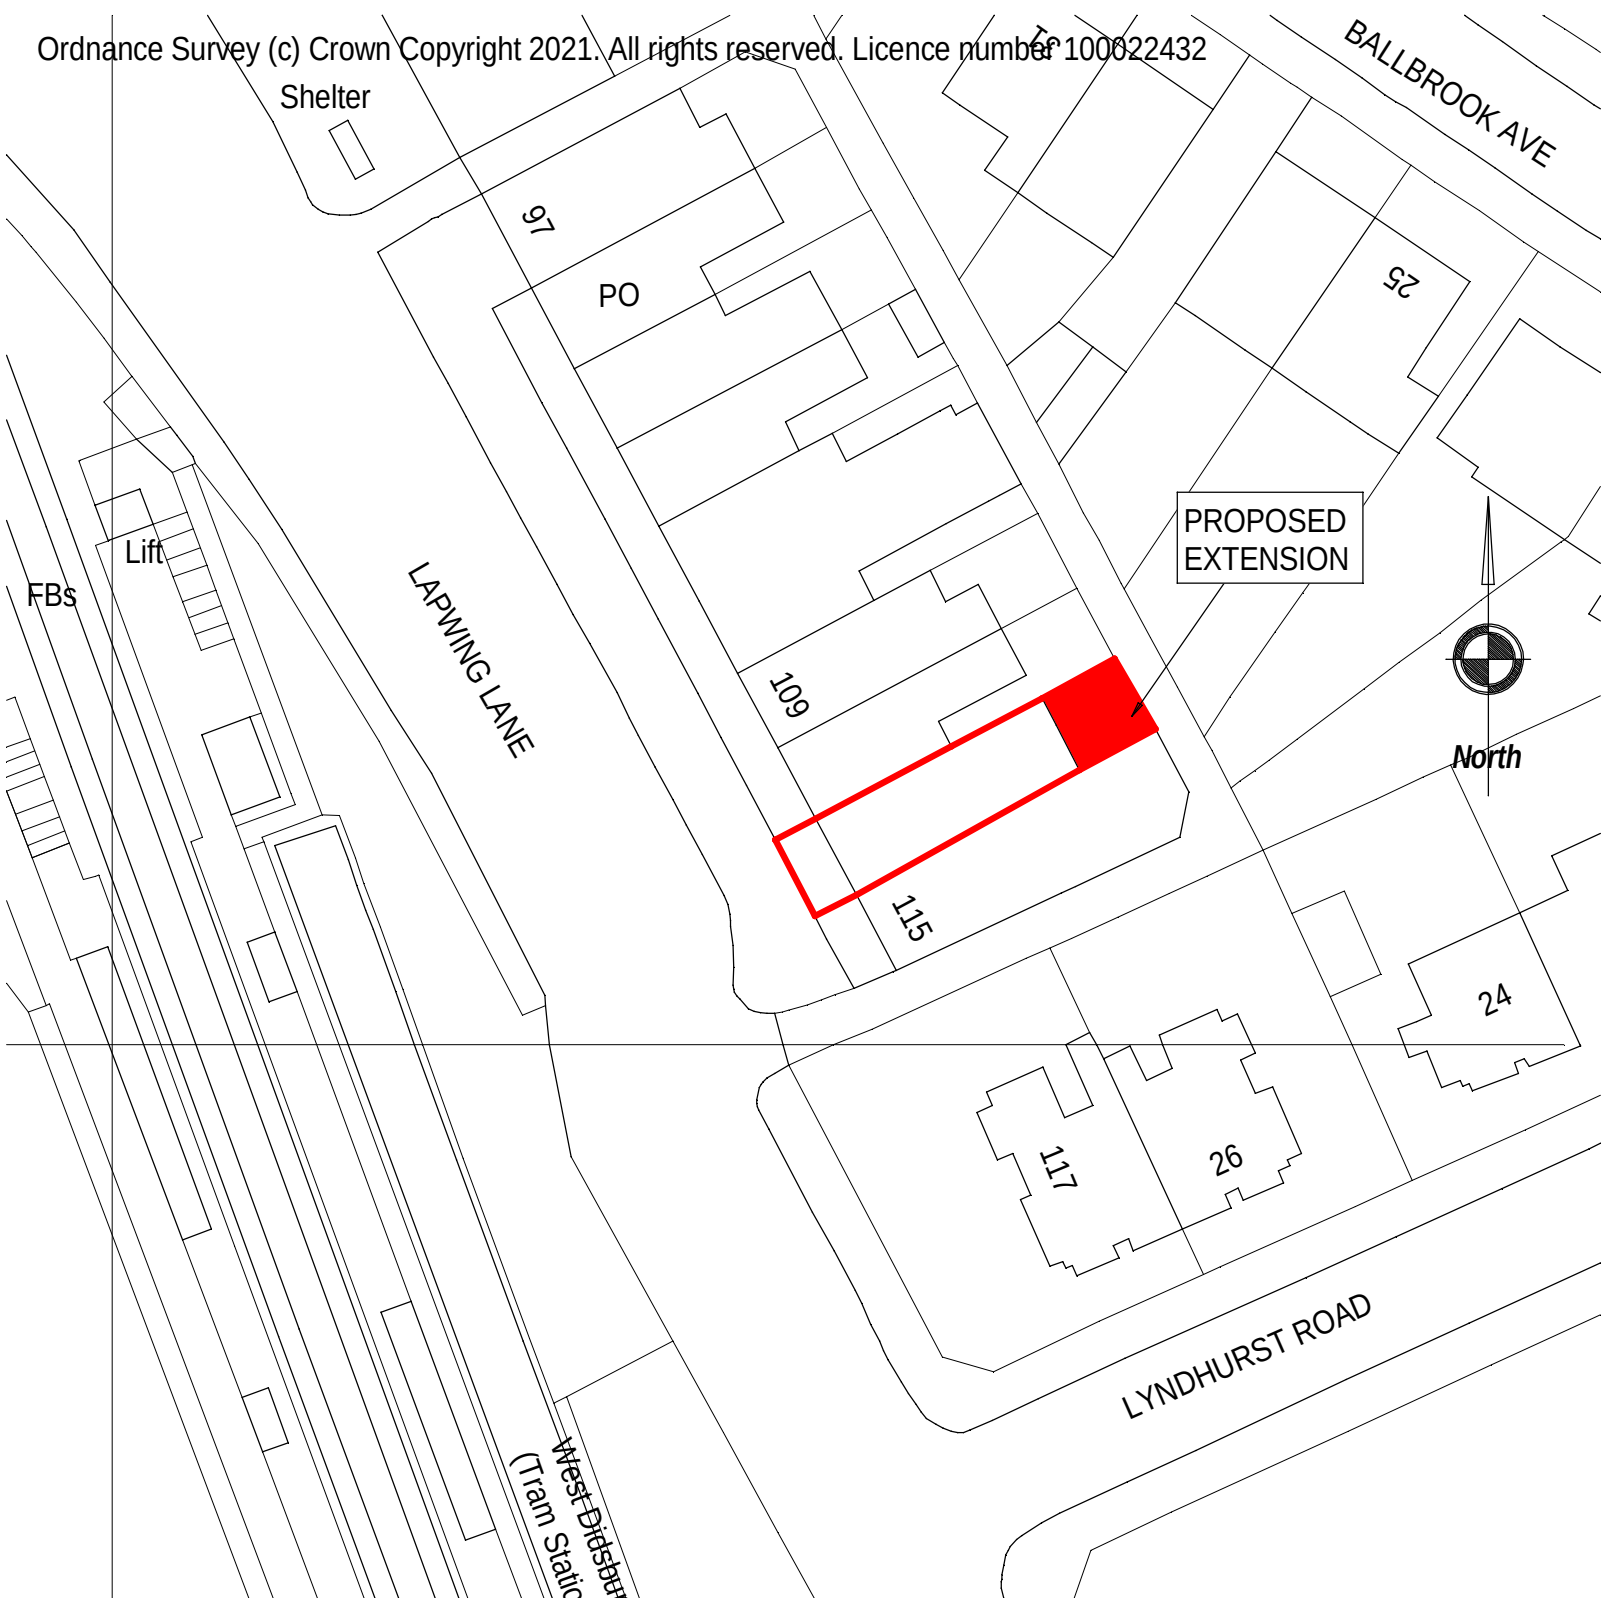

Site Location Plan - 1:500

Revisions		
23/10/21	A	Air conditioning unit added
Client		
Mr Grant Ashdown		
Project		
113 Lapwing Lane, Manchester, M20 6UW		
Drawing		
Rear extension details		
Date		
23/09/2021		
Scale		
As shown		
Drawn No.		Rev
NMB/LL/002		A