



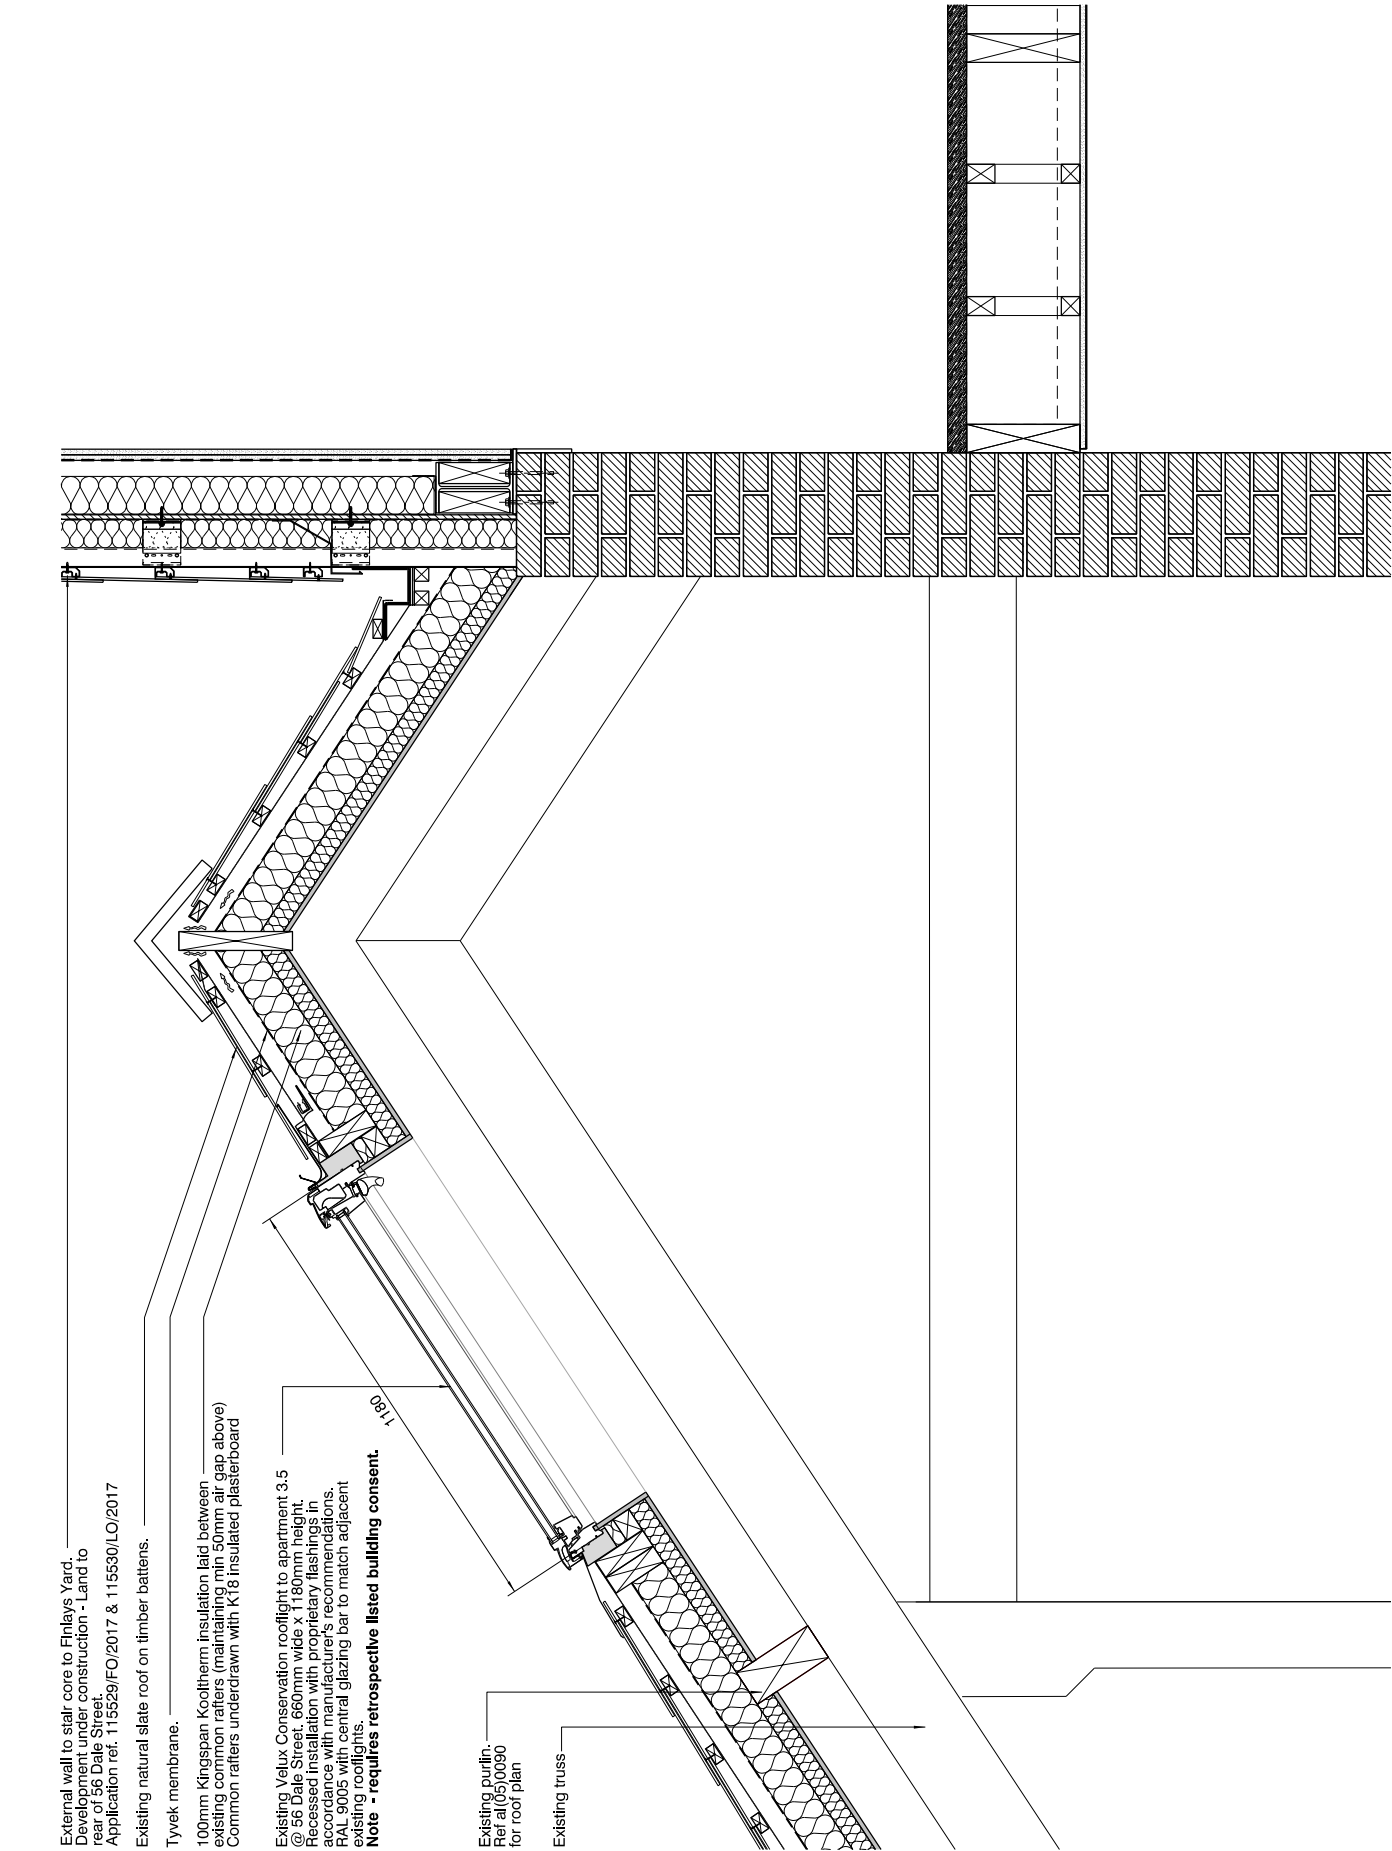

Existing section detail

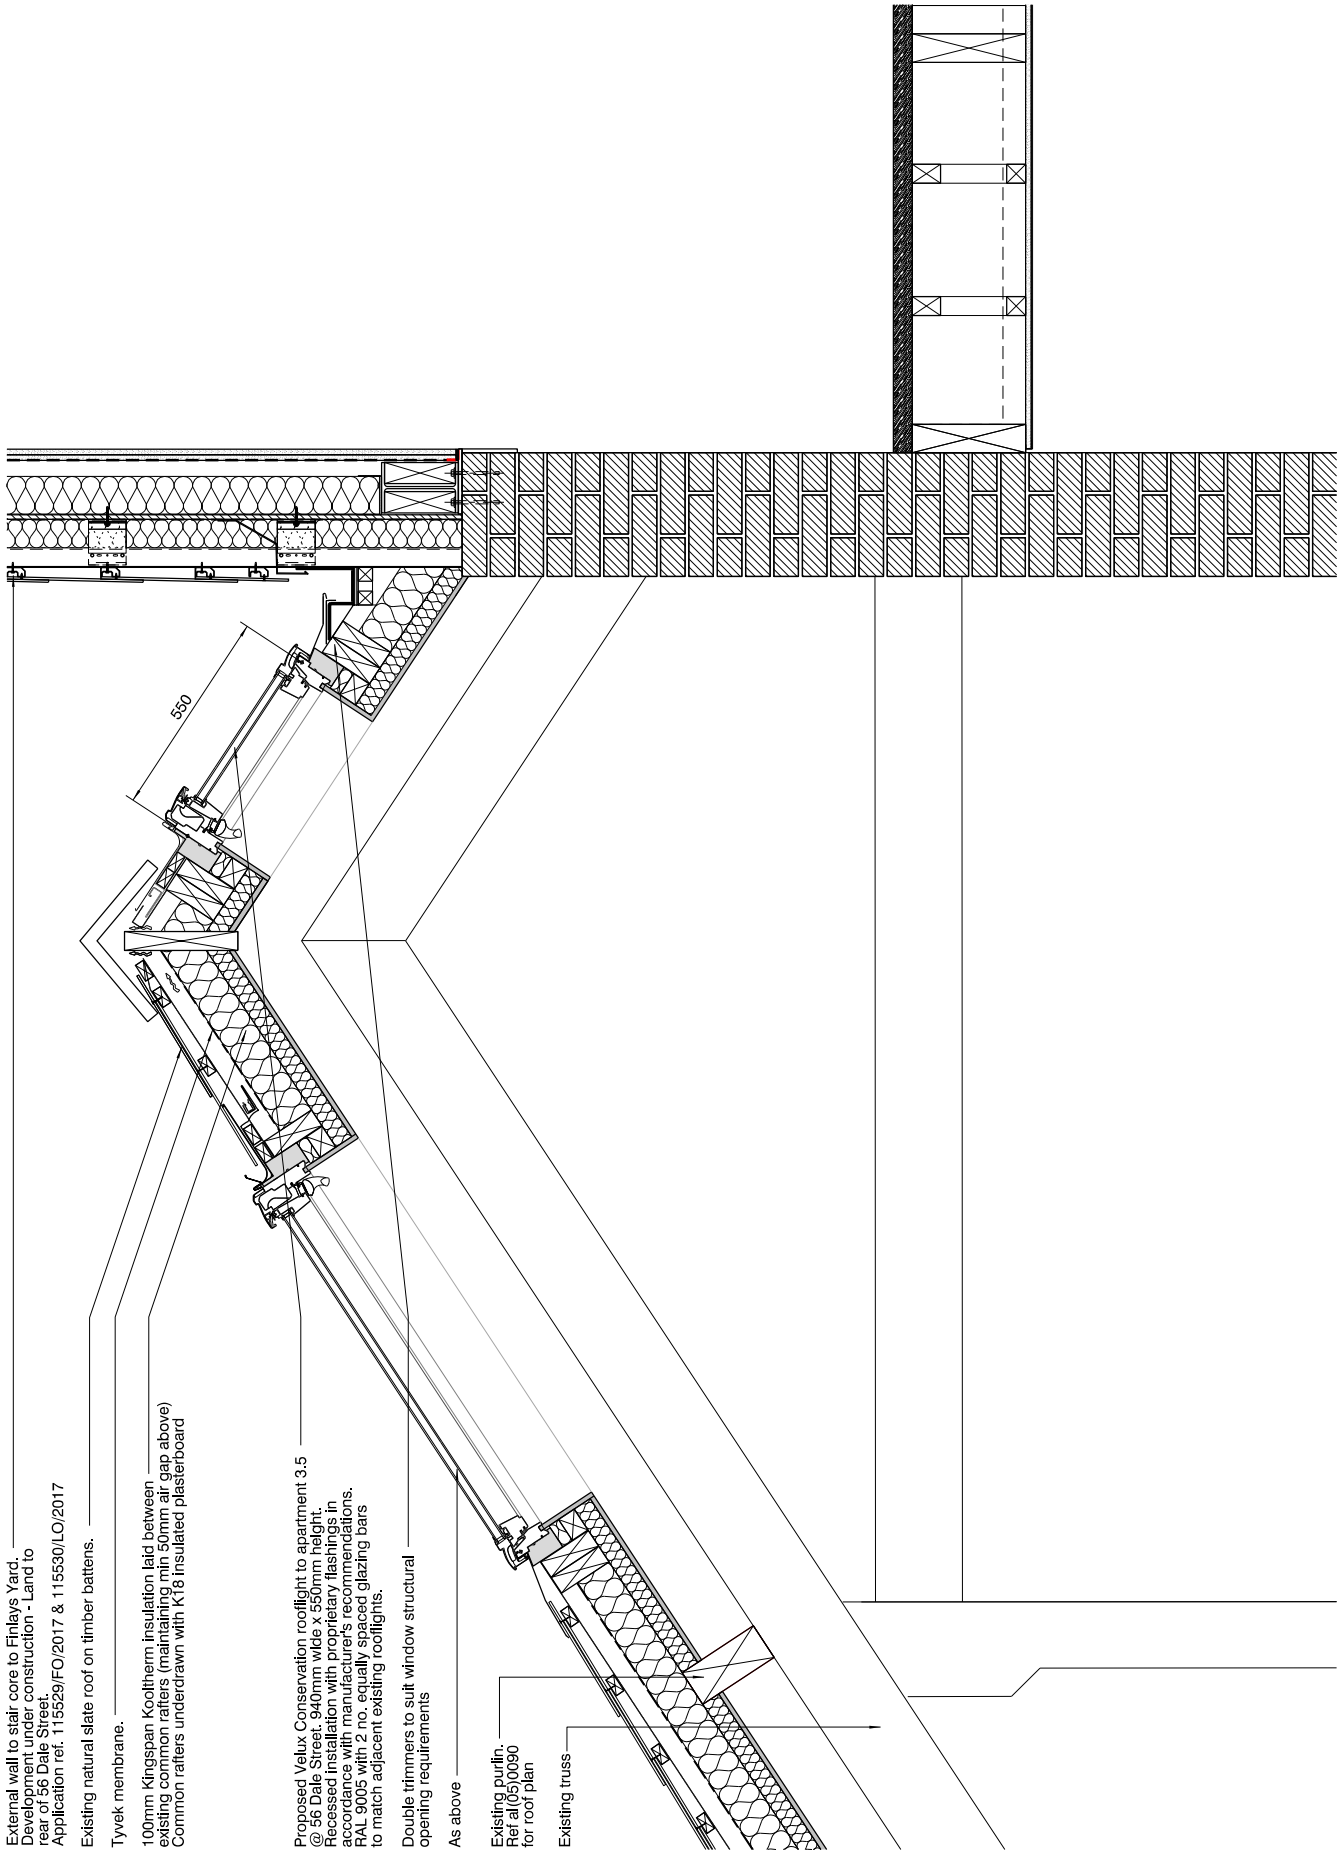

Proposed section detail

|           |          |                                                |
|-----------|----------|------------------------------------------------|
| revision: | date:    | note:                                          |
| P01       | 20210809 | preliminary issue                              |
| P02       | 20210817 | glazing bar note updated for second rooflight. |

note:- Interfaces with existing structure and fabric to be confirmed by site checked dimensions. Any queries to be brought to the attention of the contract administrator

**project**  
finlay's yard, 2 mangle street, manchester

**job no.**  
7403

**title**  
existing and proposed rooflight detail

**scale**  
1:20 @ A3

**drawing no.**  
**AL(05)0092**

stephenson hamilton risley  
**STUDIO**

3 riverside mews  
4 commercial street  
manchester, M15 4RQ  
www.shr.studio  
email@shr.studio  
0161 832 0244