



This drawing, the works and concepts depicted, are copyright and may not be reproduced or made use of, either directly or indirectly, without the express consent of the LINKS Architecture Ltd.

Do not scale this drawing.

All heights, levels, sizes and dimensions to be checked on site before any work is put to hand.

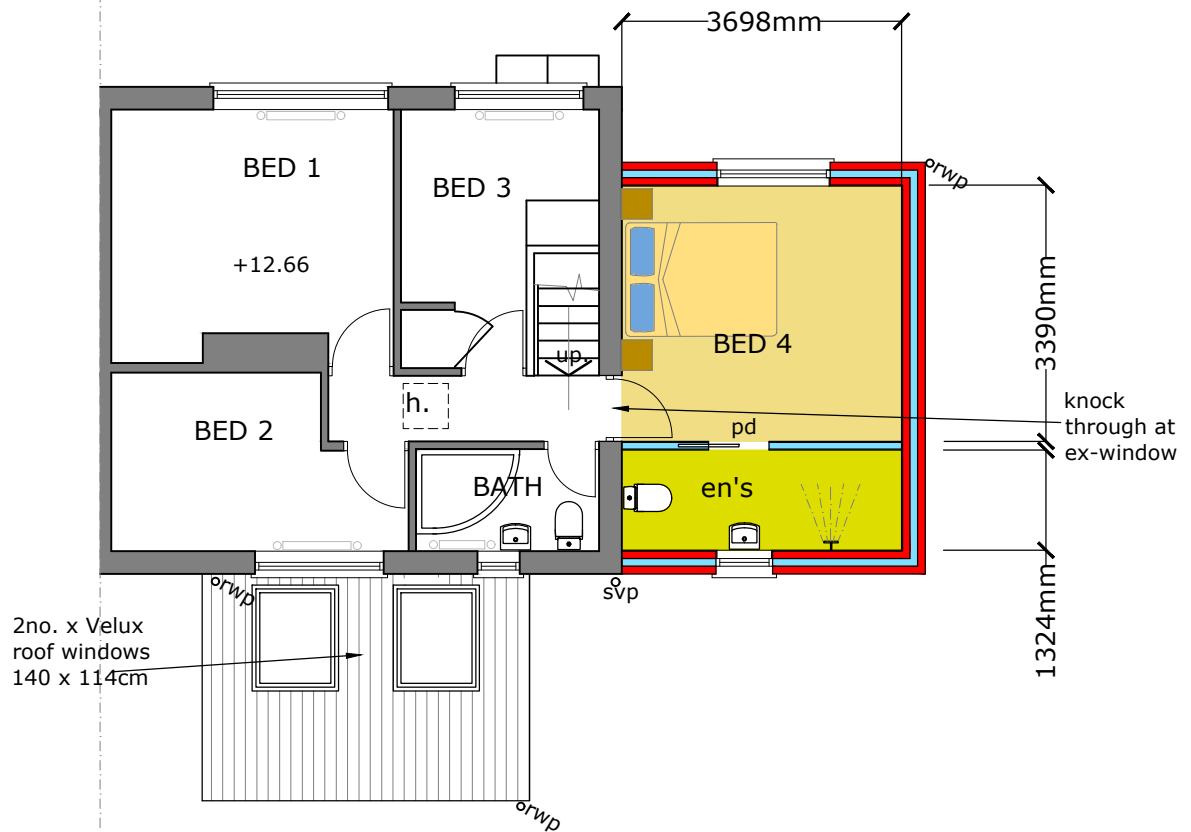

FIRST FLOOR

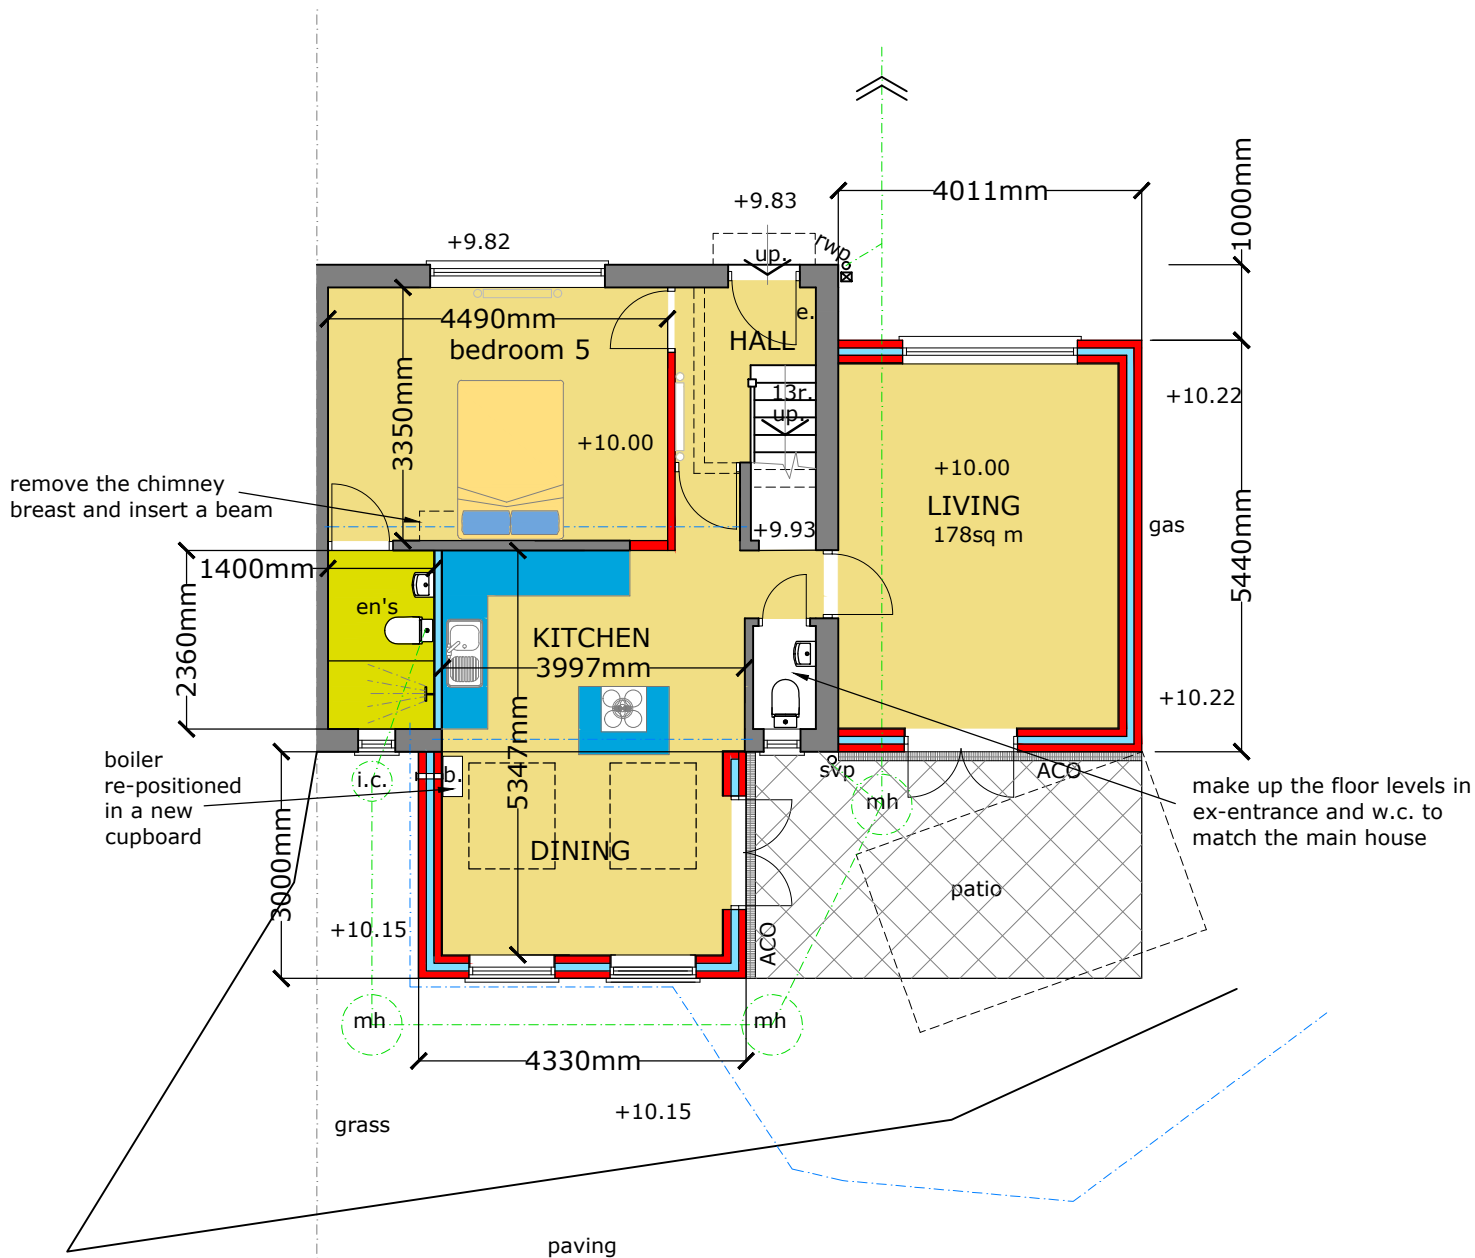

GROUND FLOOR

Revisions: Rev A - 240821 - The extension set back 1m in line with the planner's comments

Stage:

Planning

Client Name:

Mr. and Mrs. Melkam

Project:

Proposed Alterations at 1
Mirfield Avenue Manchester M9
6WN

Drawing Name:

Proposed Plans

Scale @ A3:	Date:	Drawing Number:	A
1:100	13.07.21	21076 - 10	A

LINKS Architecture Ltd

35 Collinfield Kendal LA9 5JD

Alan Varley
T/F: 01539 741250
M: 07971 507933
E: a.varley333@btinternet.com

0 1 2 3
scale in M @A3