




1. DO NOT SCALE FROM THIS DRAWING – USE FIGURED DIMENSIONS ONLY
2. READ IN CONJUNCTION WITH ALL OTHER CONSULTANTS/SPECIALISTS DRAWINGS. REPORT ANY DISCREPANCIES BEFORE AFFECTED WORK COMMENCES
3. ALL SETTING OUT DIMENSIONS TO BE CHECKED ON SITE BY CONTRACTOR BEFORE WORK COMMENCES
4. THIS DRAWING REMAINS COPYRIGHT OF REID ARCHITECTS. COPY/DISTRIBUTE ONLY WITH CONSENT OF AUTHOR

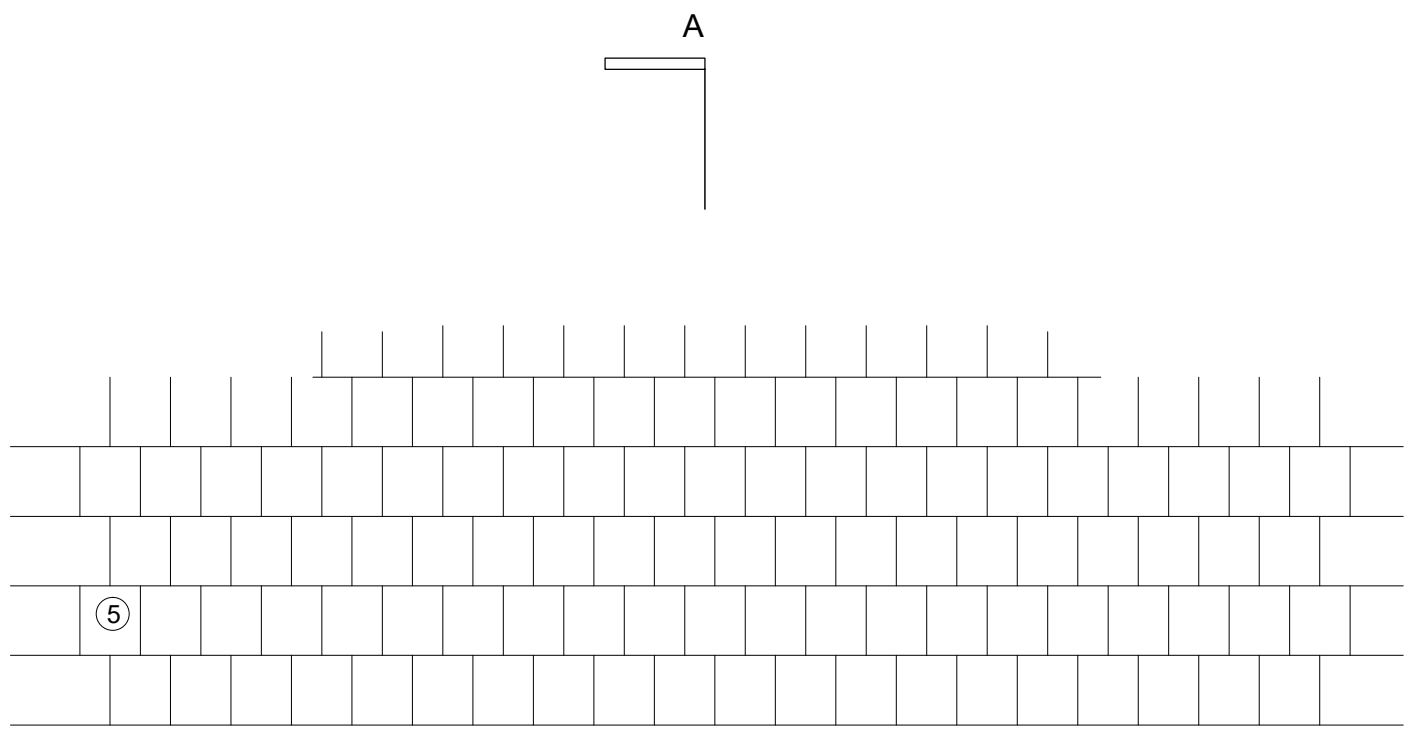


PLAN

EXISTING MATERIAL AND FEATURES KEY

- ① SANDSTONE FACING
- ② GRANITE FACING/FEATURE/PLINTH
- ③ SHADING SHOWS OPAQUE GLAZING PANELS
- ④ PAINTED METAL GLAZING FRAMING
- ⑤ EXISTING PAVING

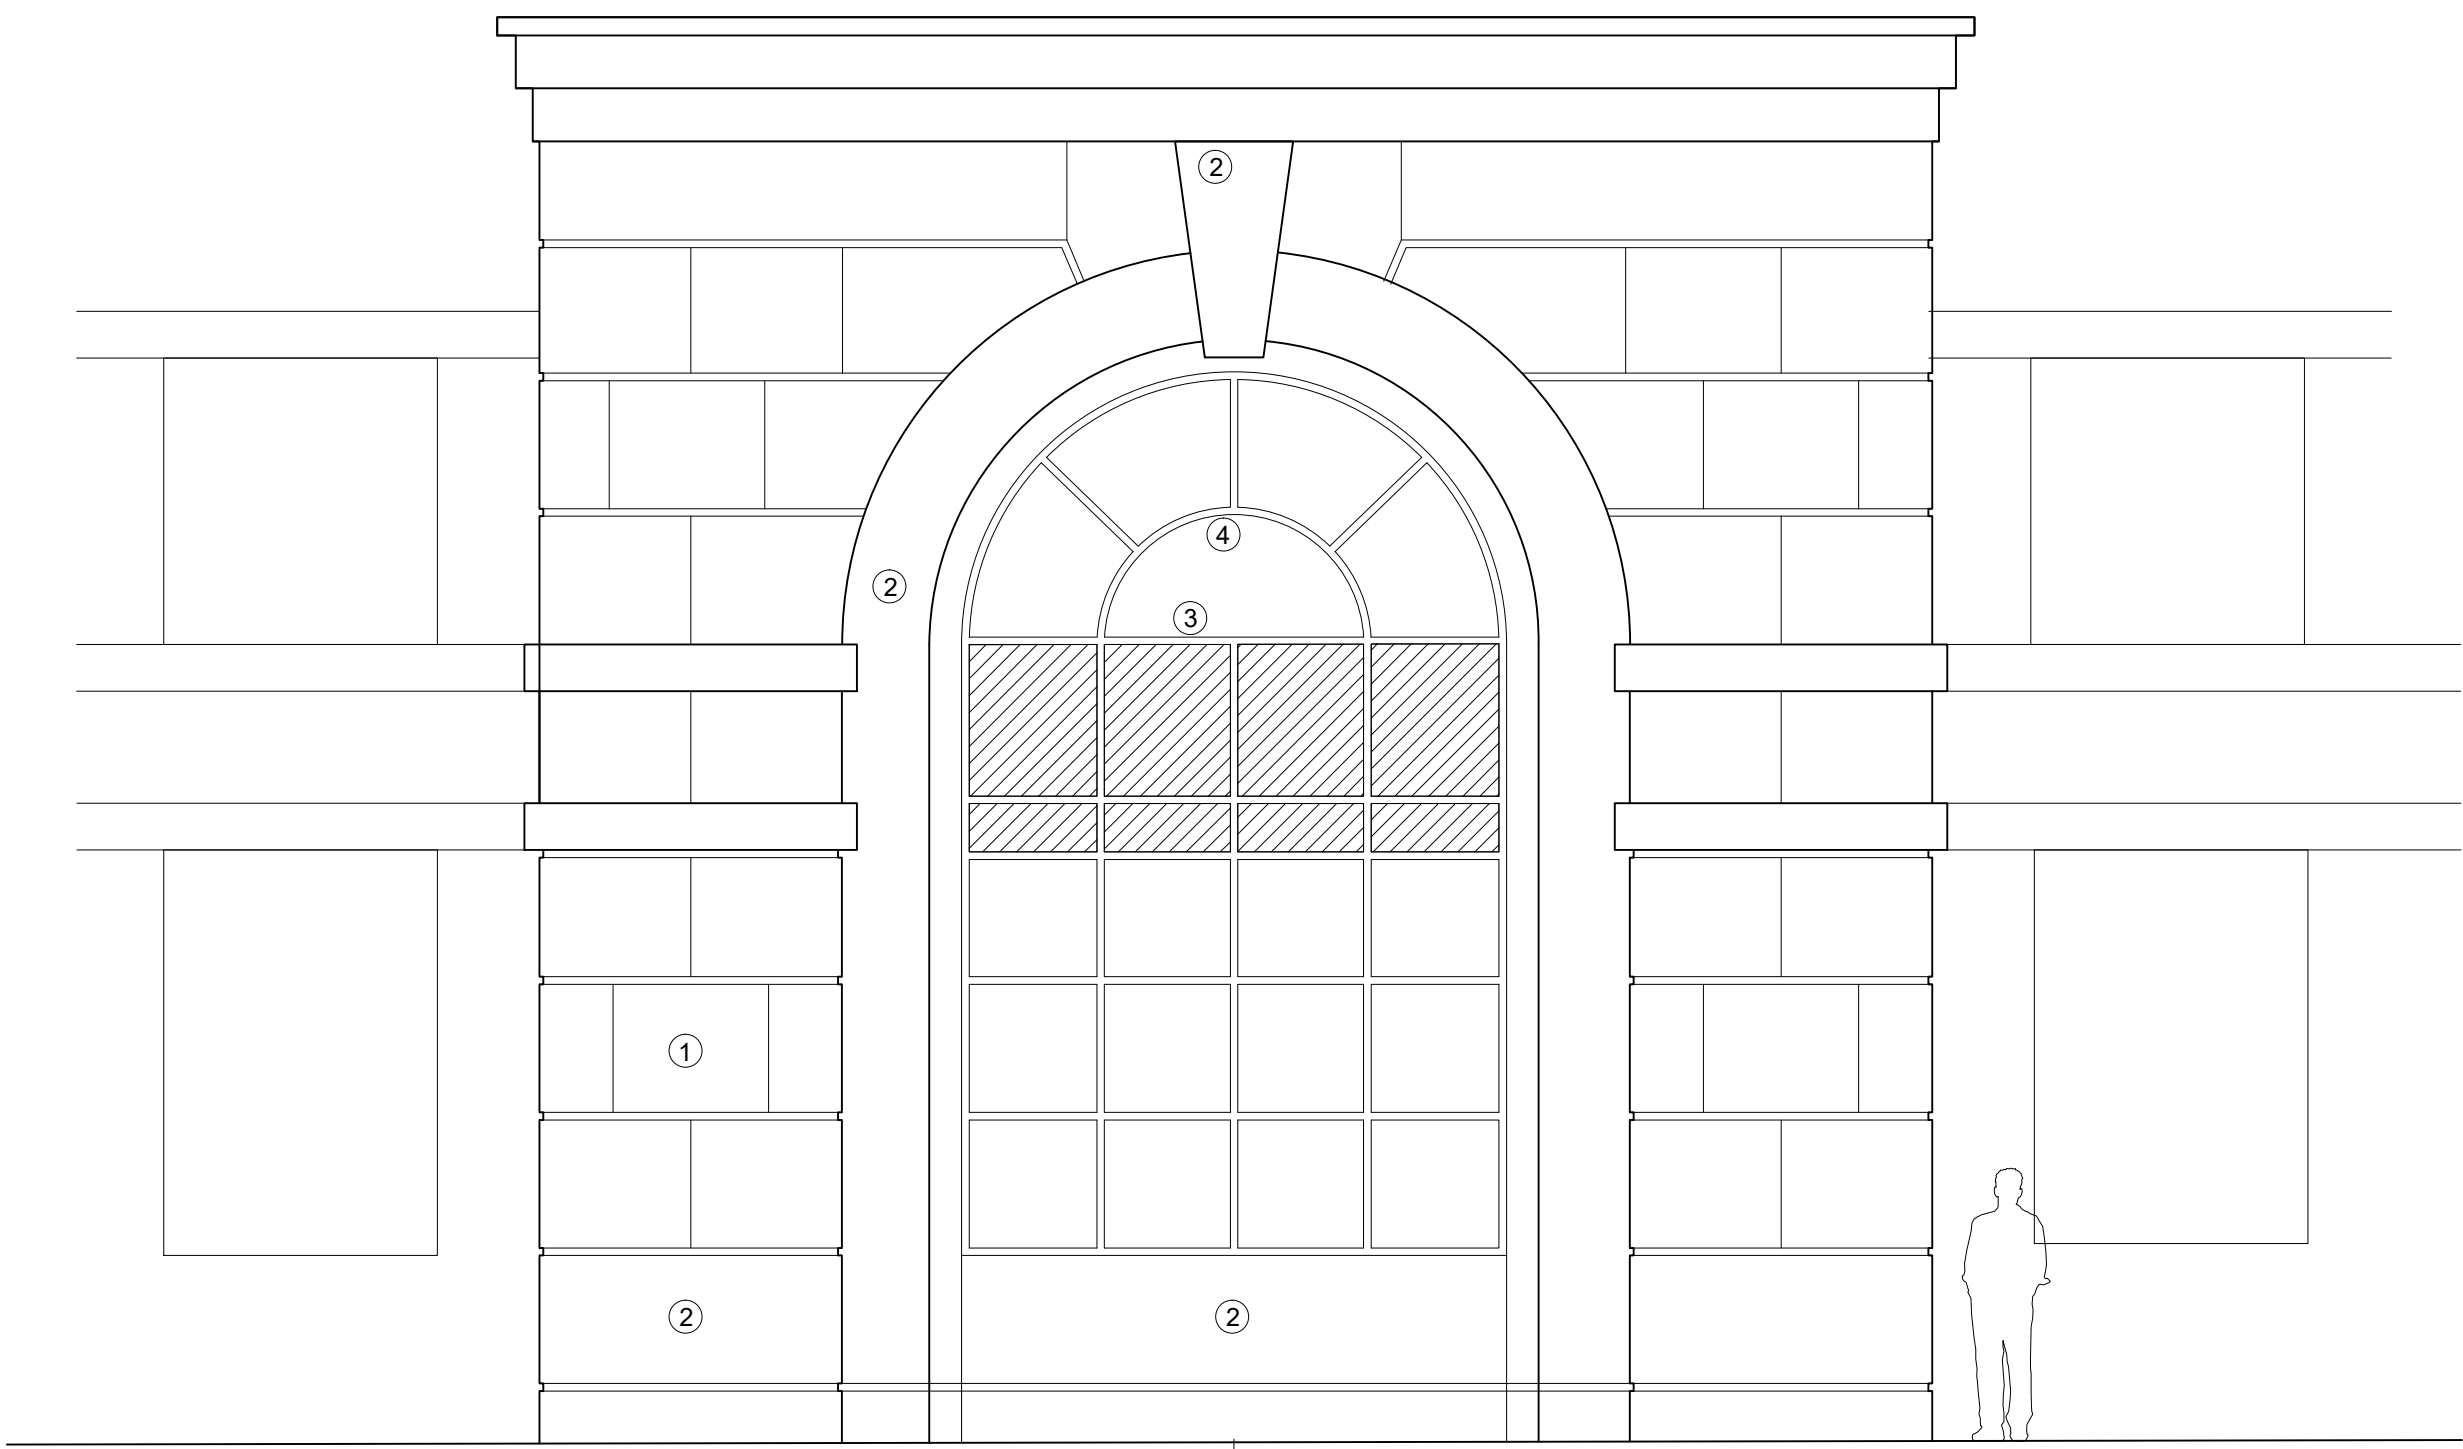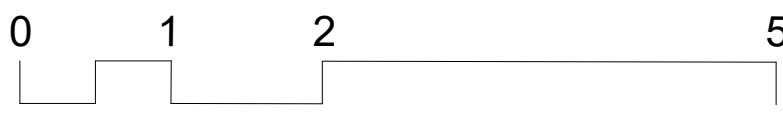

FOUNTAIN STREET ELEVATION

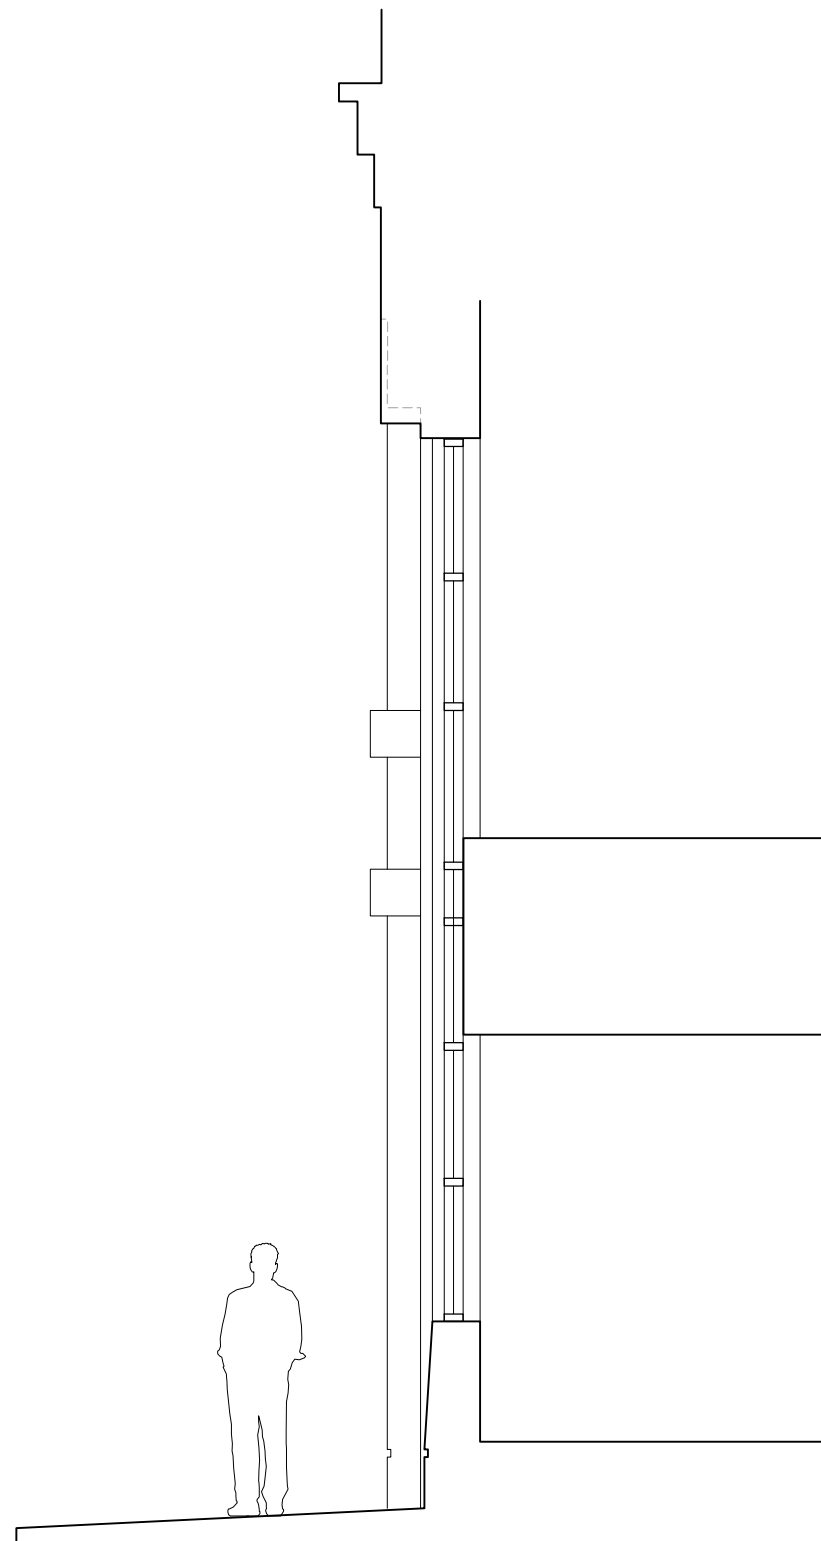

SECTION A-A



SITE PHOTOGRAPHY