




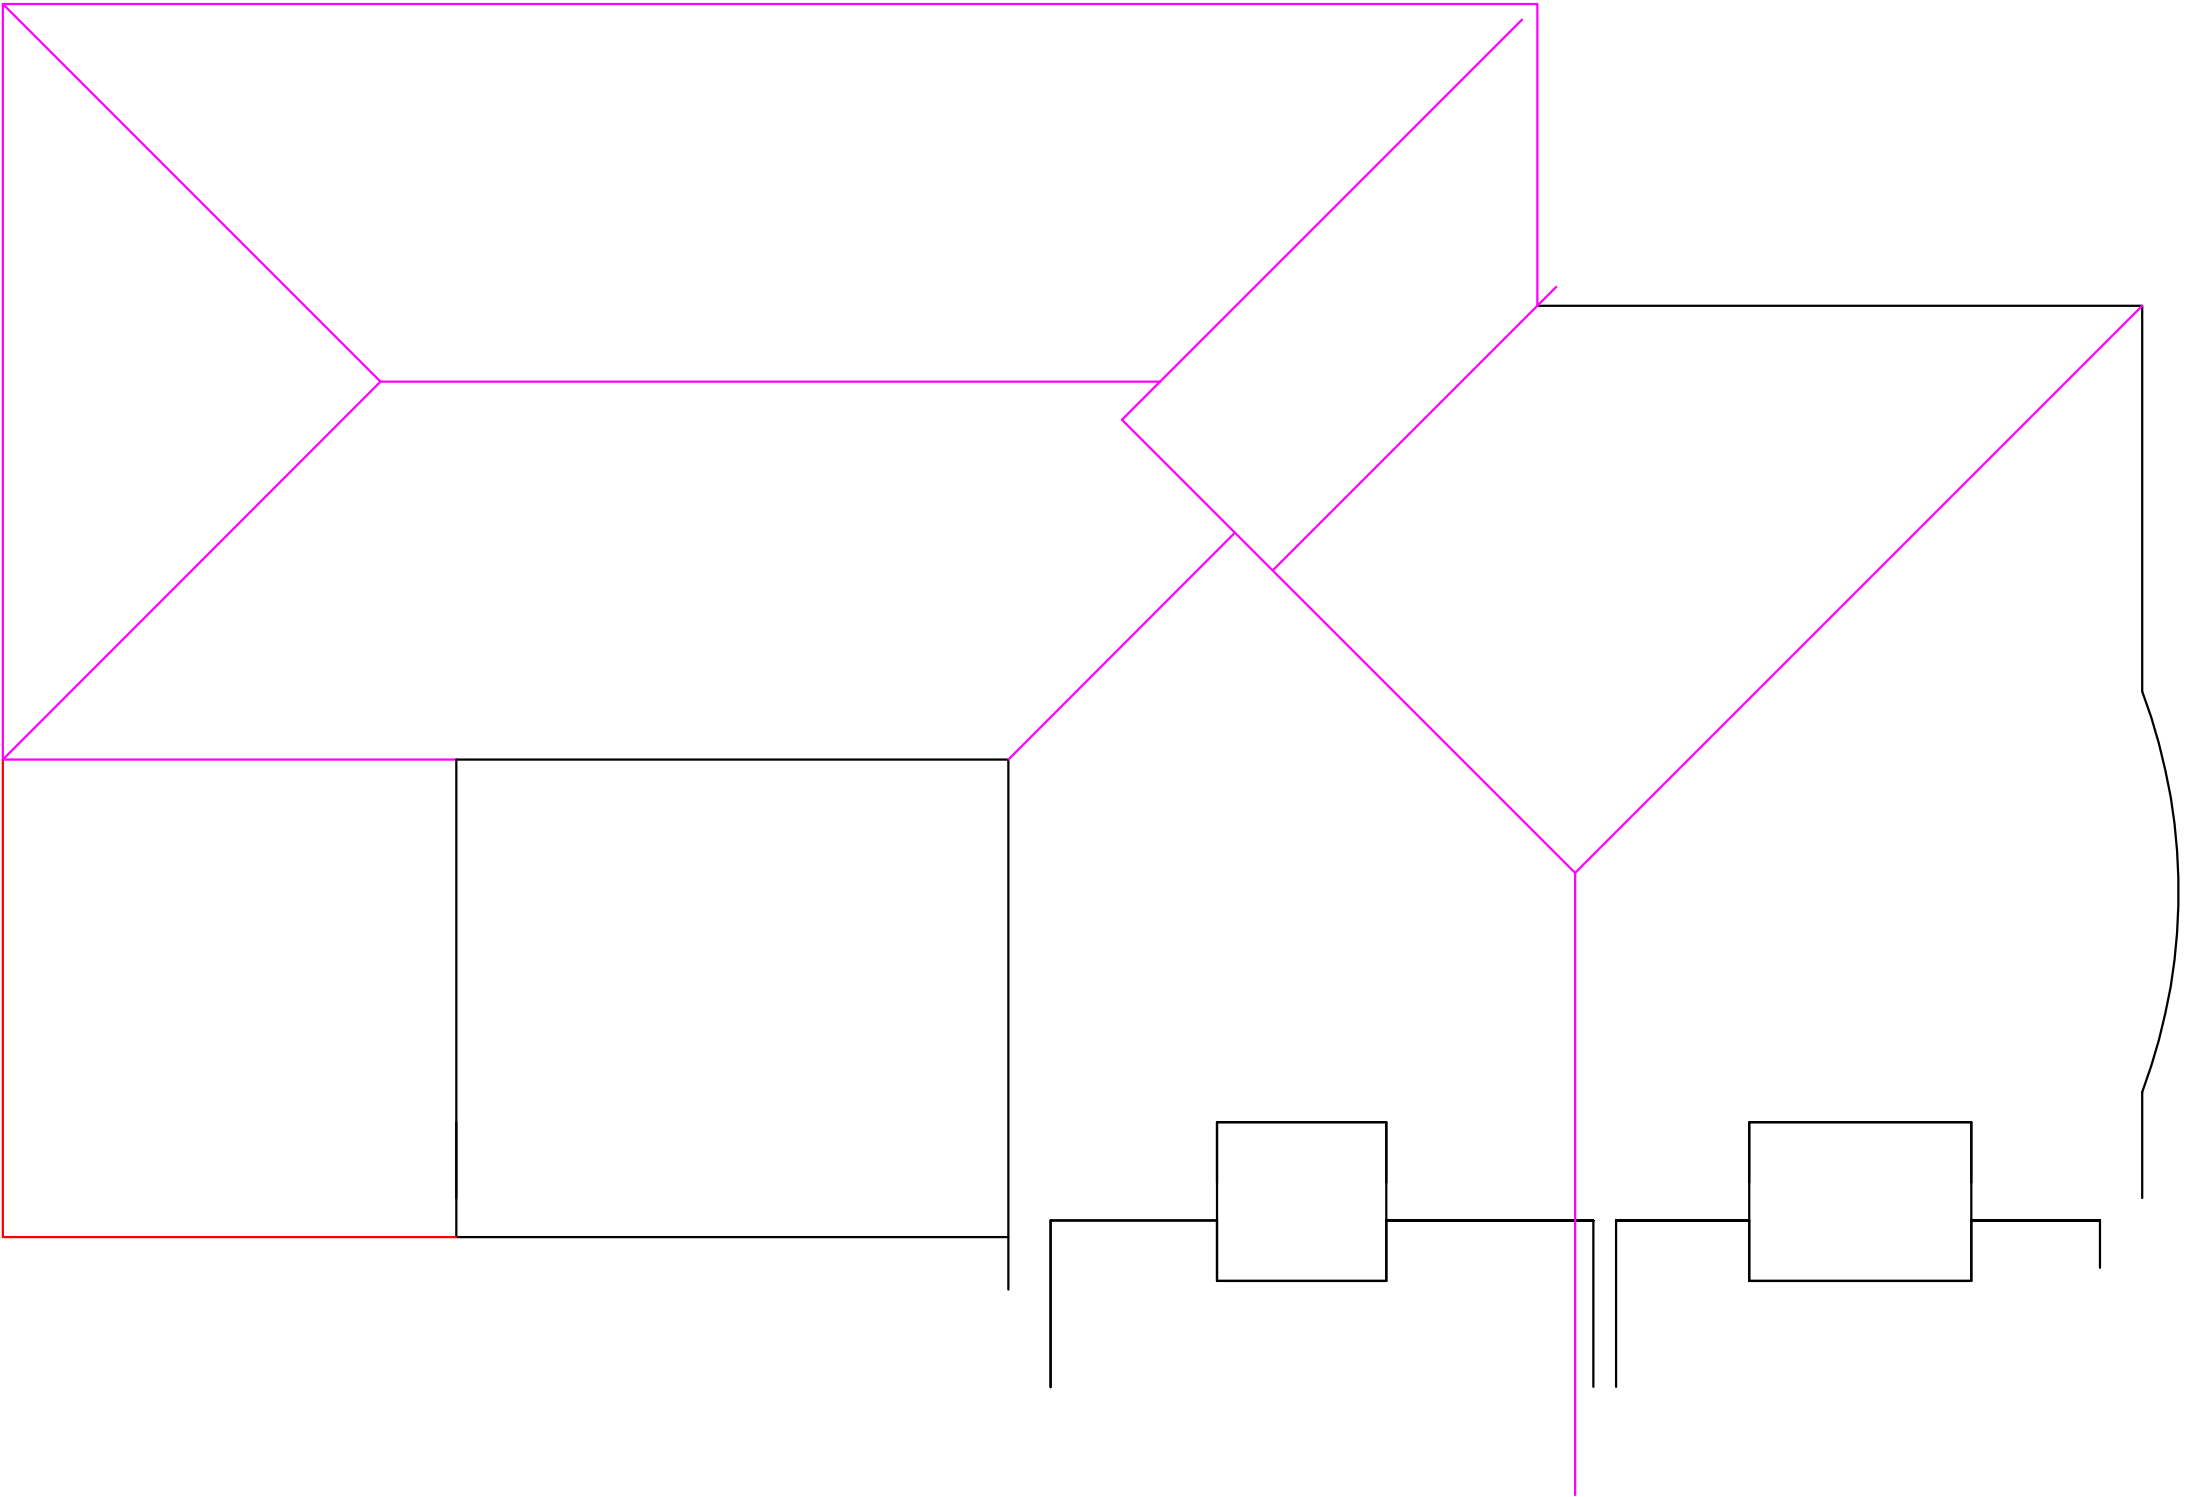

Roof

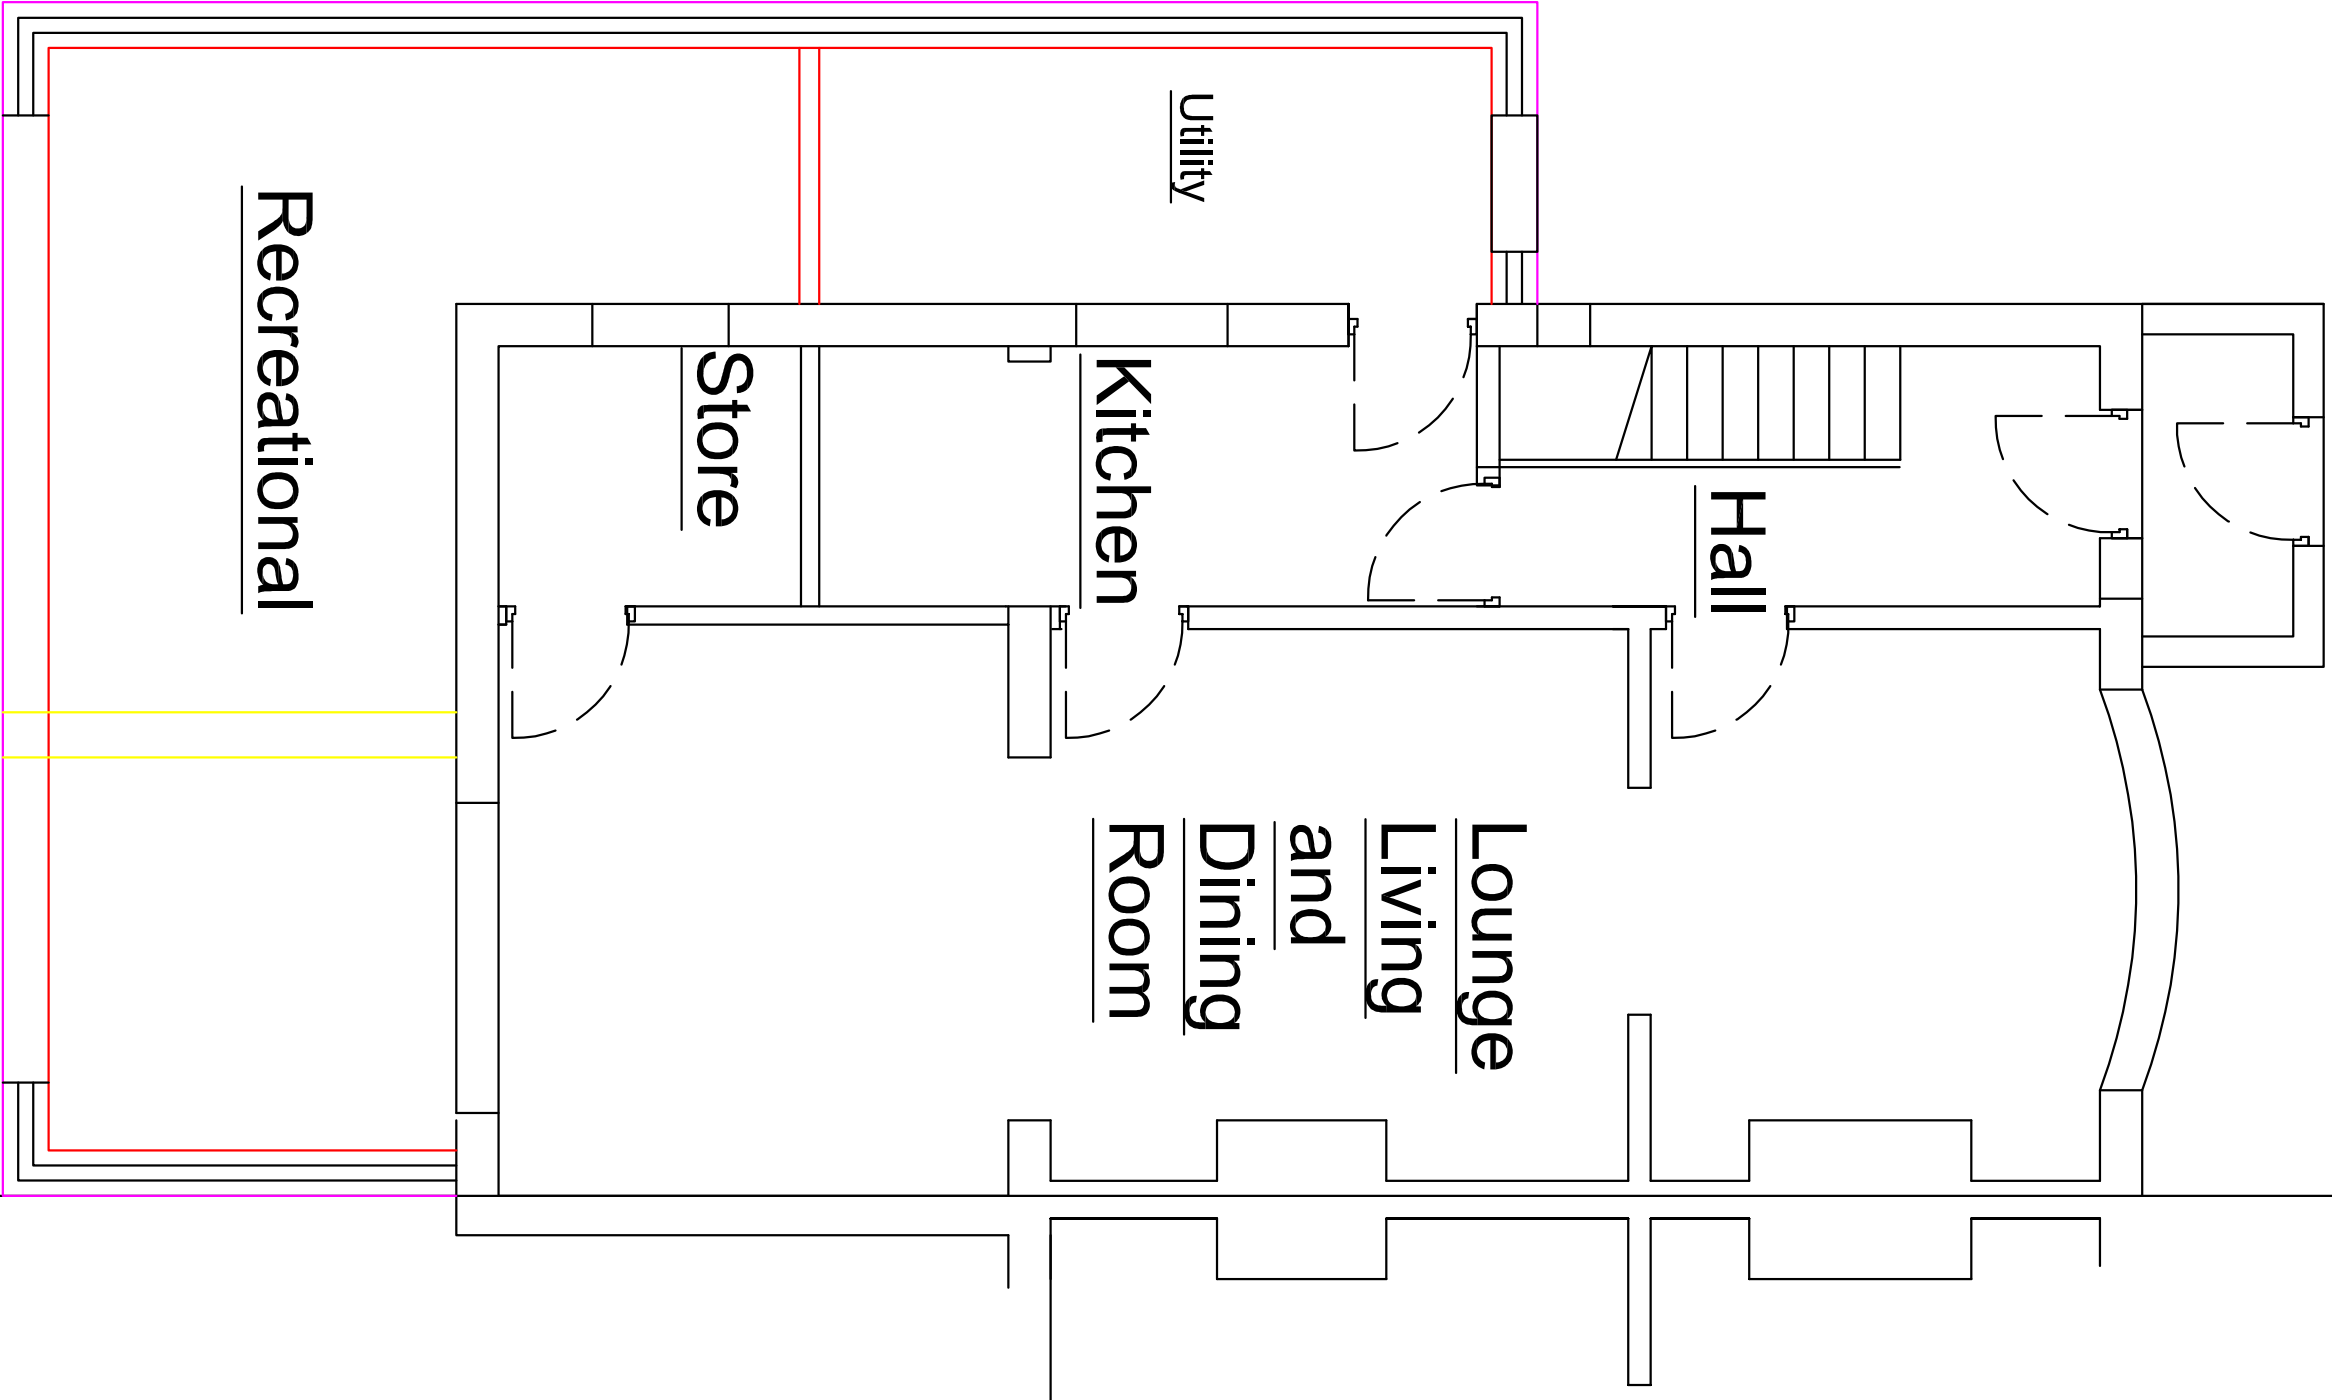

Ground Floor

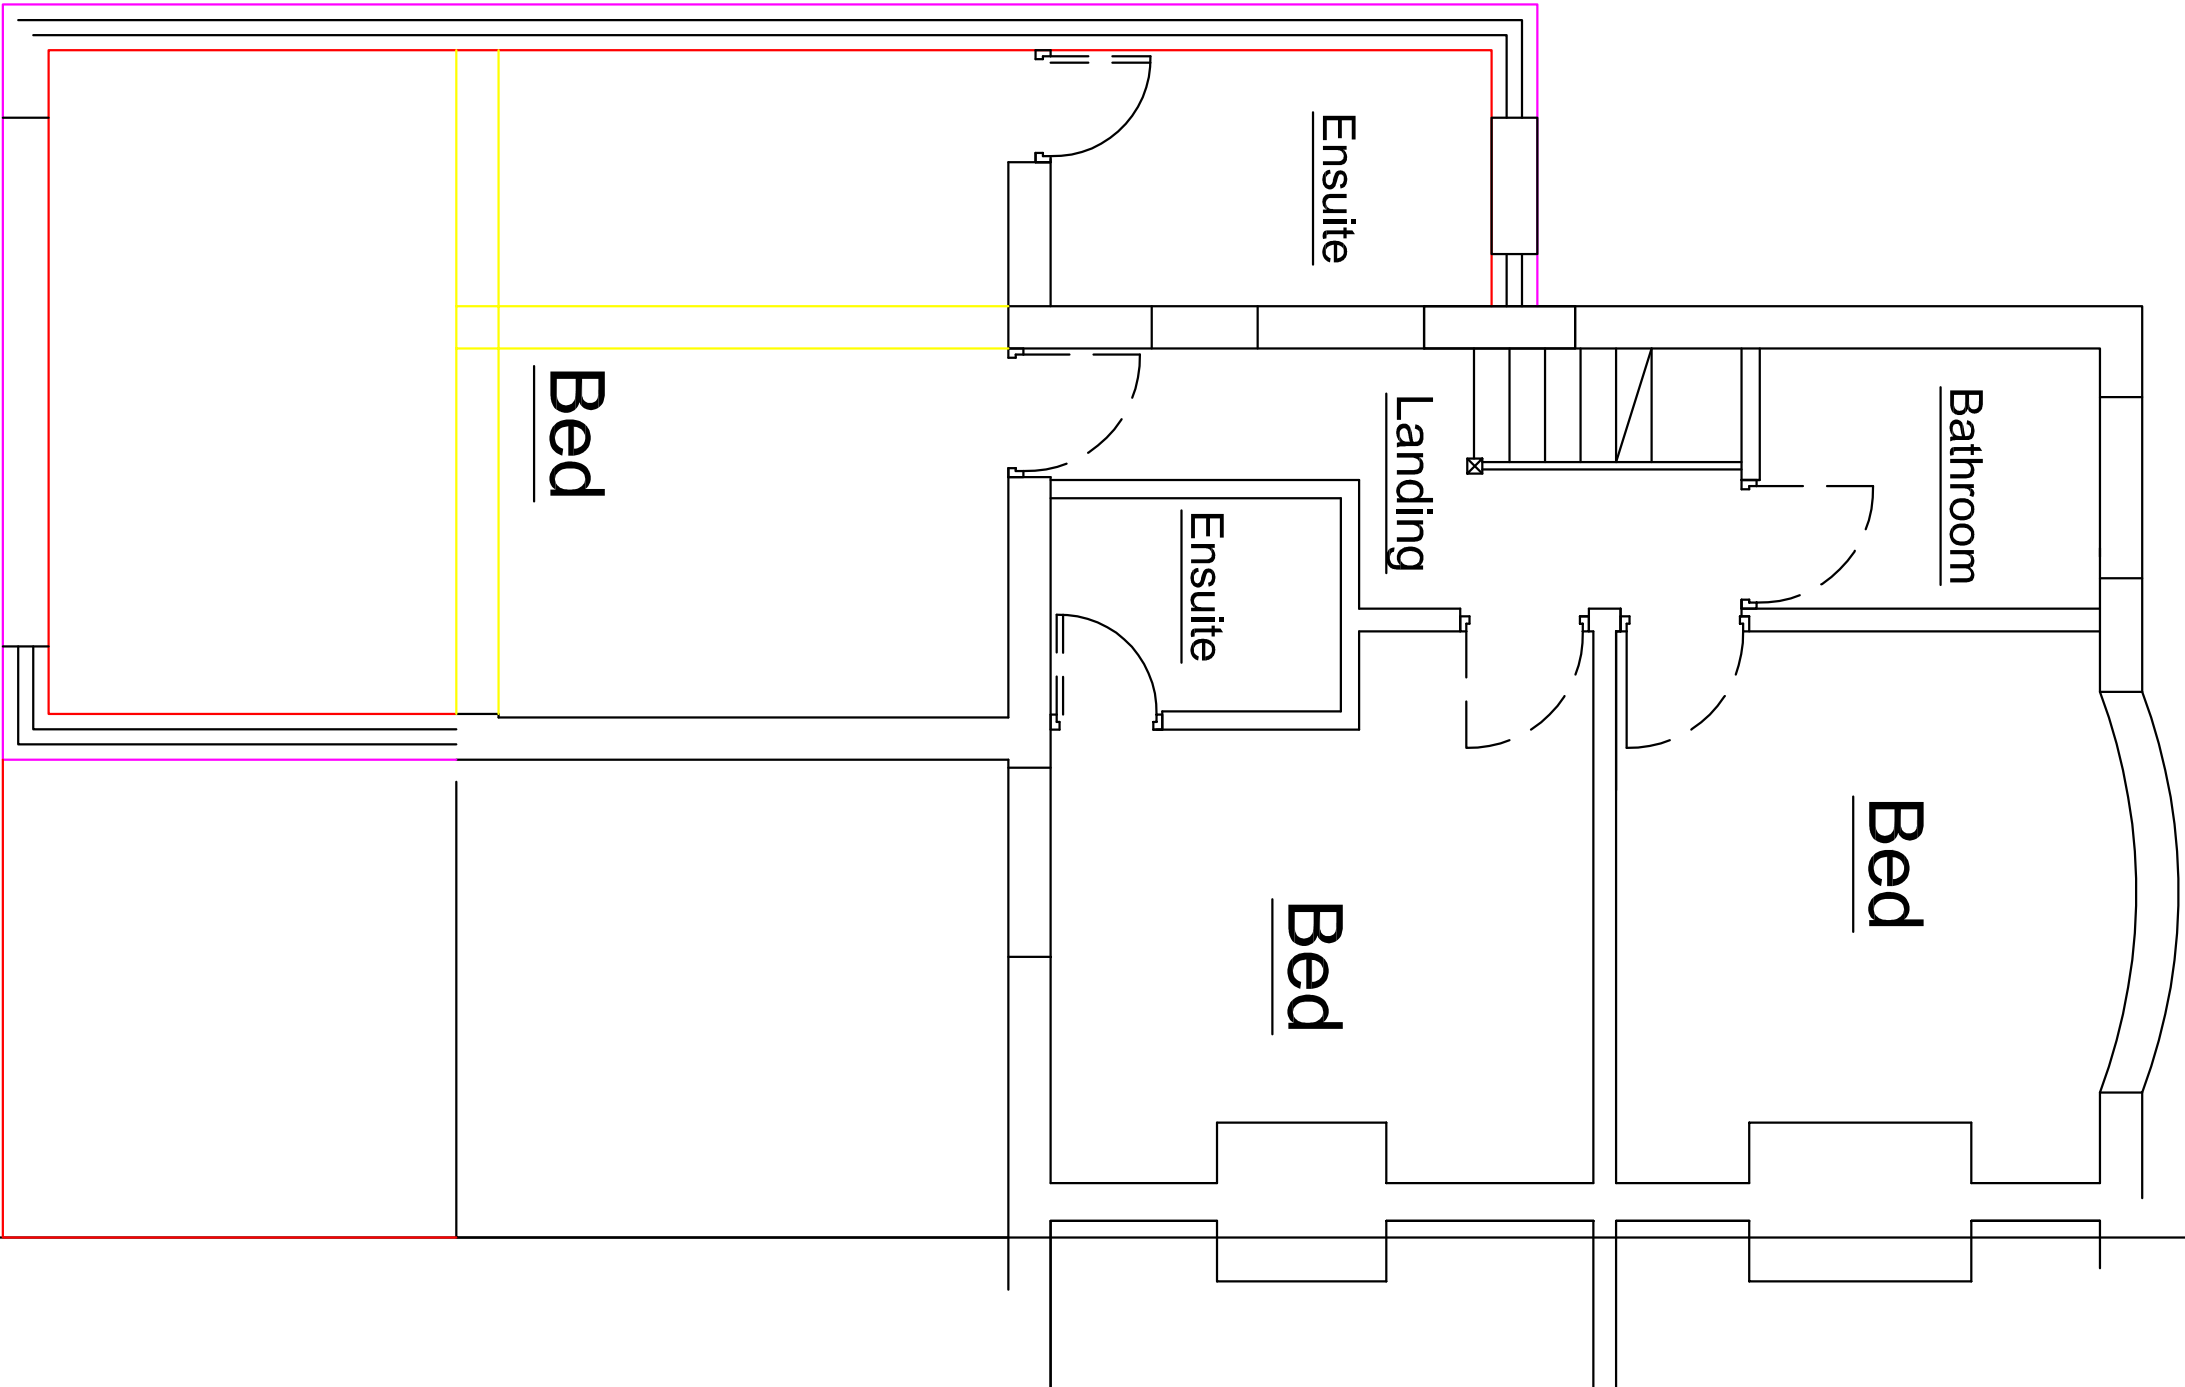

First Floor

No.	Revision/Issue	Date

F SUMMERFIELD
Residential, Civil, PACE, M&A
Chartered Consulting, Civil, Structural & Marine Engineer,
Party Wall Surveyor, (part of Topham Ltd)
216 Herton Moor Road, Salford, SK4 4PL
Tel: 0161 441 1881 • Mobile: 07962 290627 • Fax: 0161 431 0786
Web Site: http://www.splm.co.uk/engineer_email: f@splm.co.uk

Project Name and Address
90 School Lane
Didsbury
Manchester
Proposed Plans and Roof

Project	Sheet
21.02.10	02
10.02.21	Rev 0
Scale	
1:100 @ A3	