




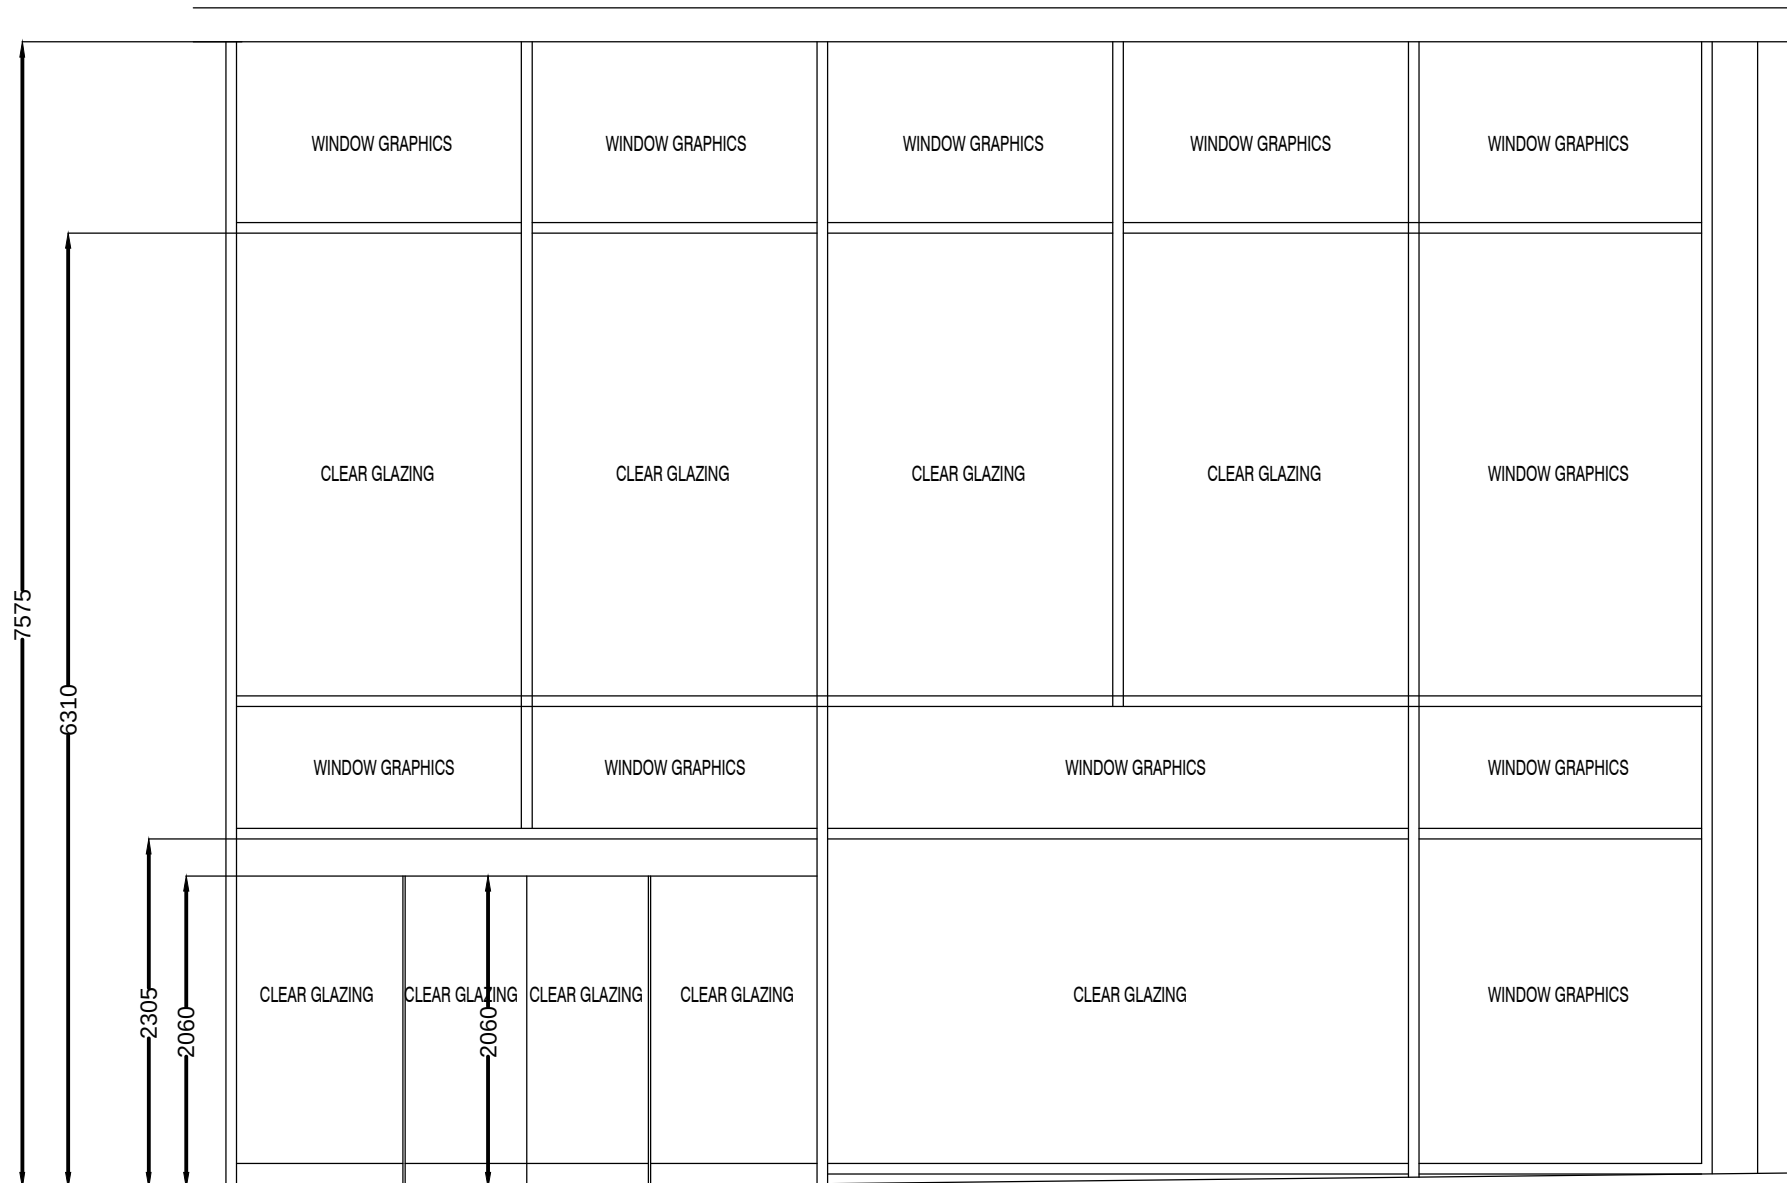


EXISTING
SHOPFRONT (1:50)

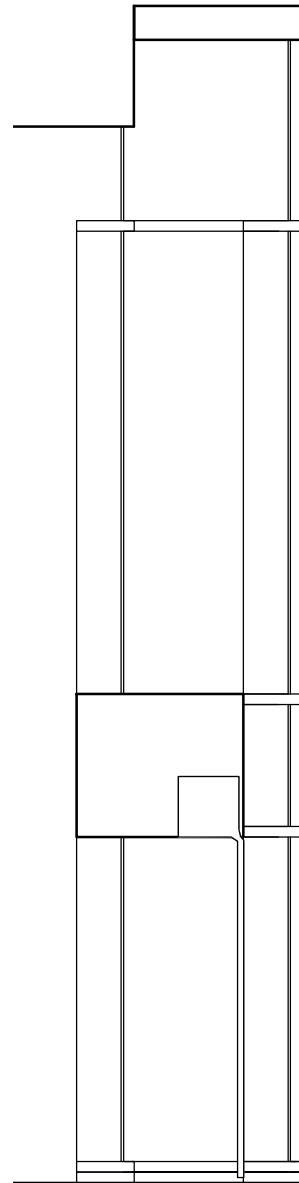

EXISTING
SHOPFRONT SECTION (1:50)

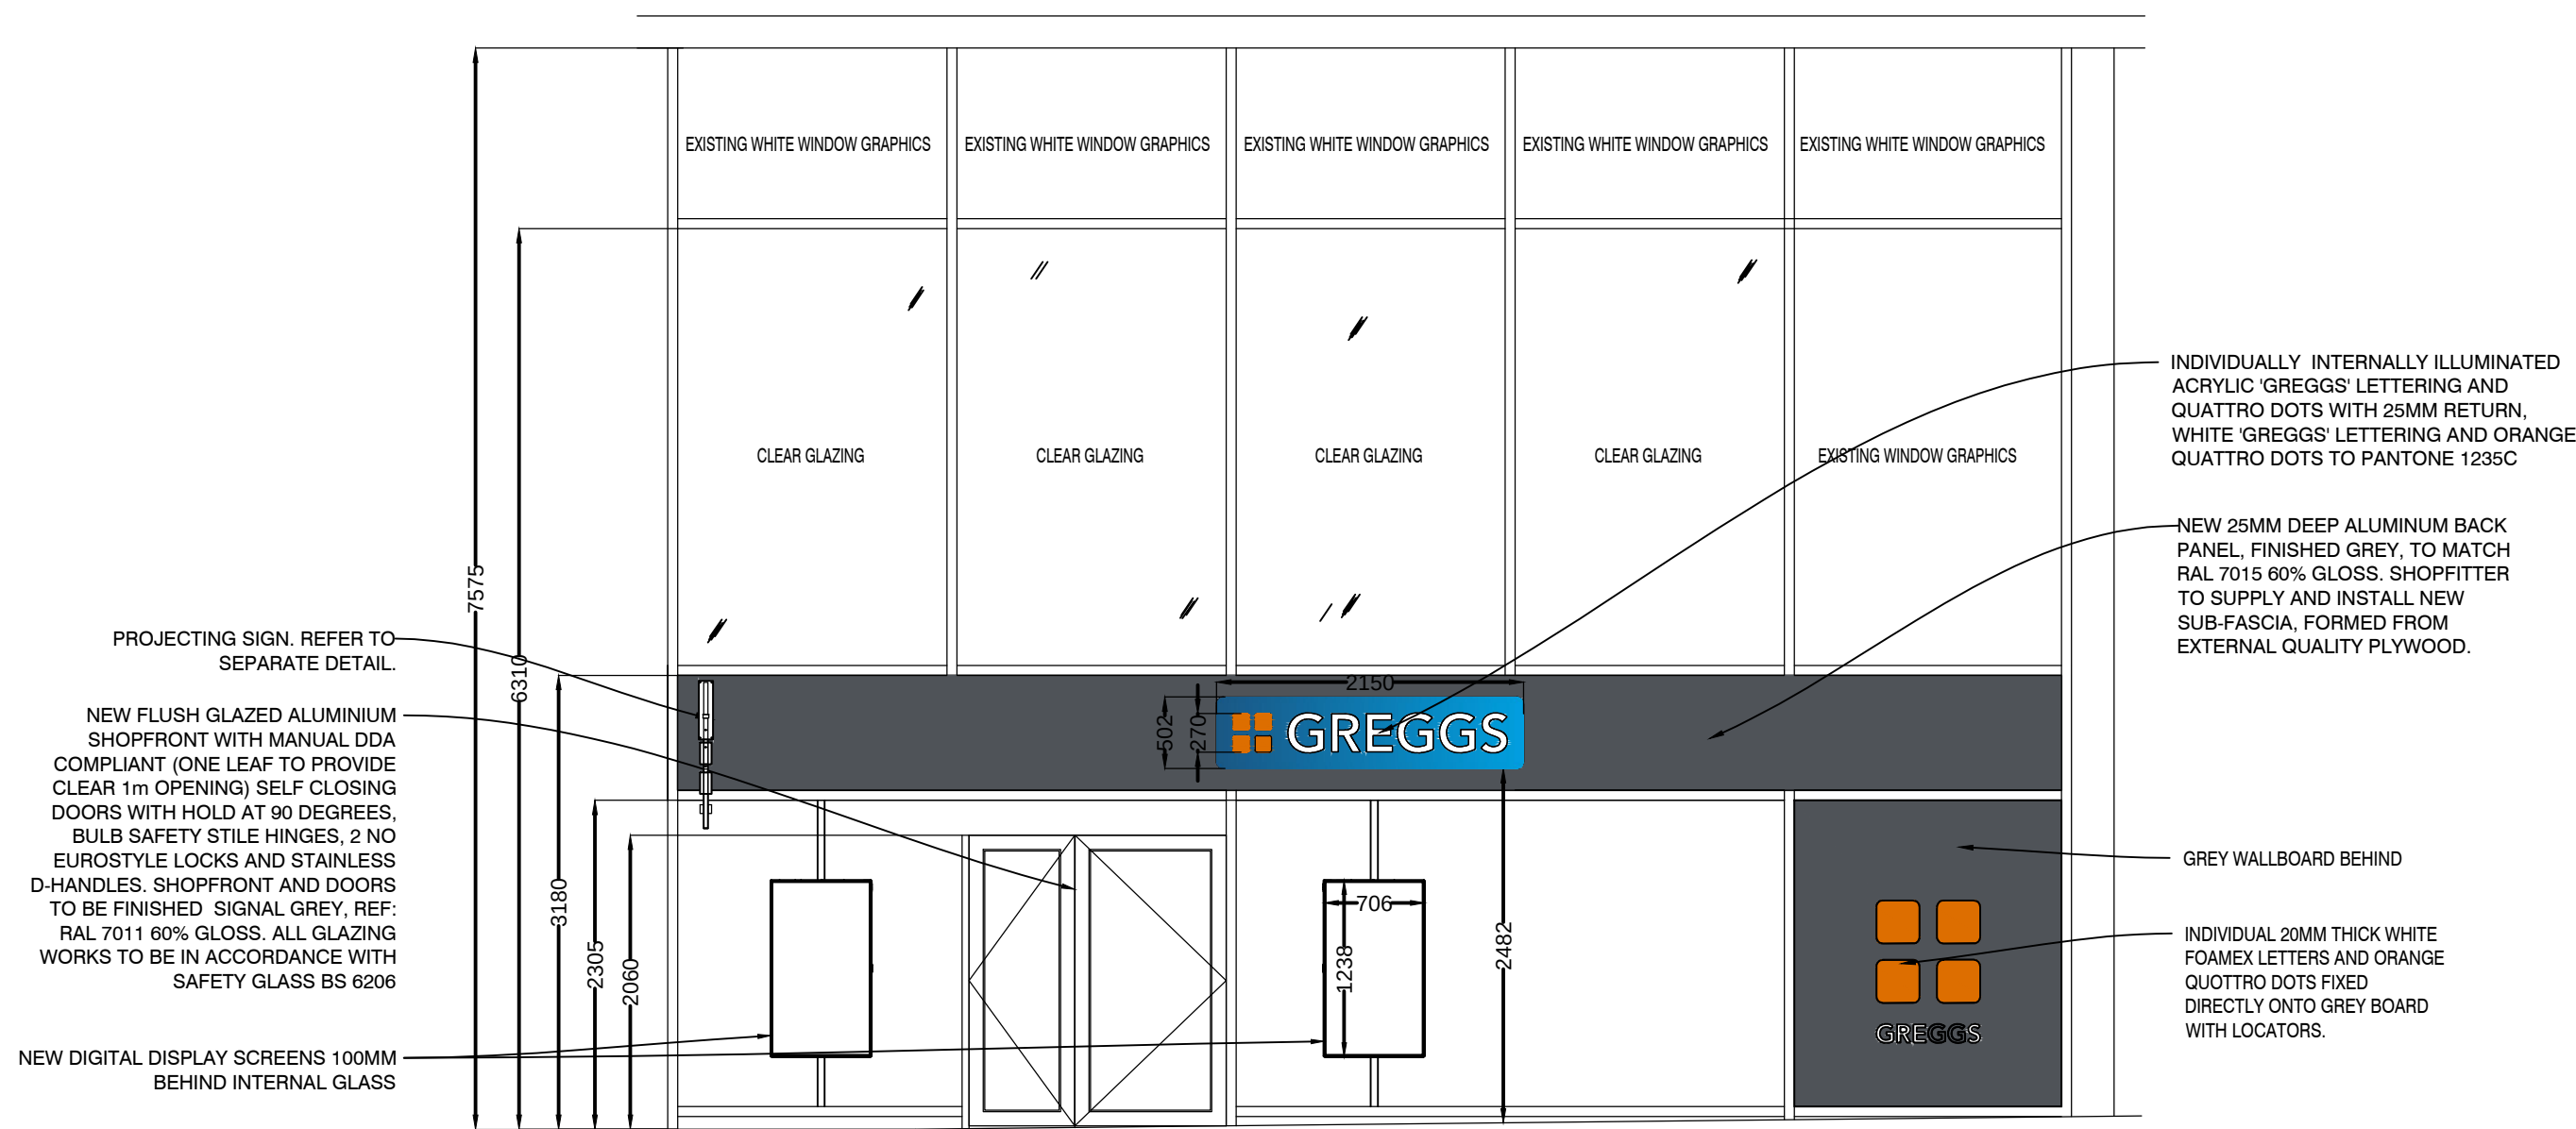


PROPOSED
SHOPFRONT(1:50)

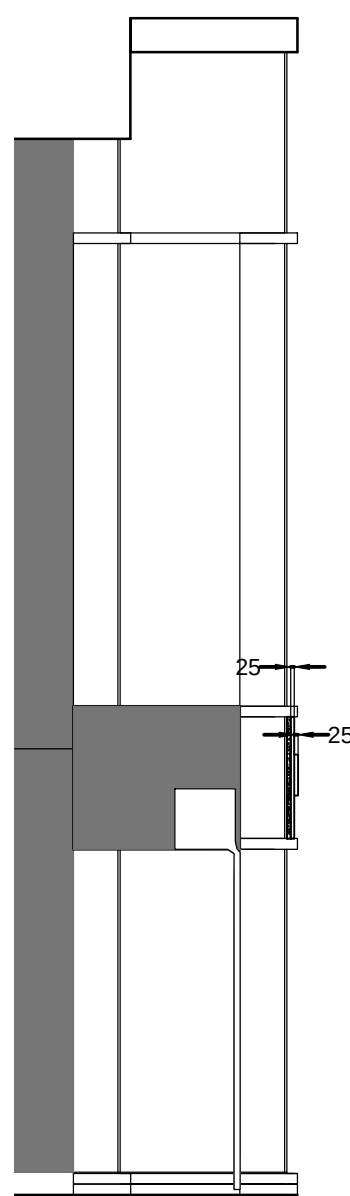

PROPOSED
SHOPFRONT SECTION (1:50)

UNIT 5 ST MARYS GATE
MANCHESTER
M1 1PX

0 500 1000 1500 2000 2500mm
SCALE 1:50

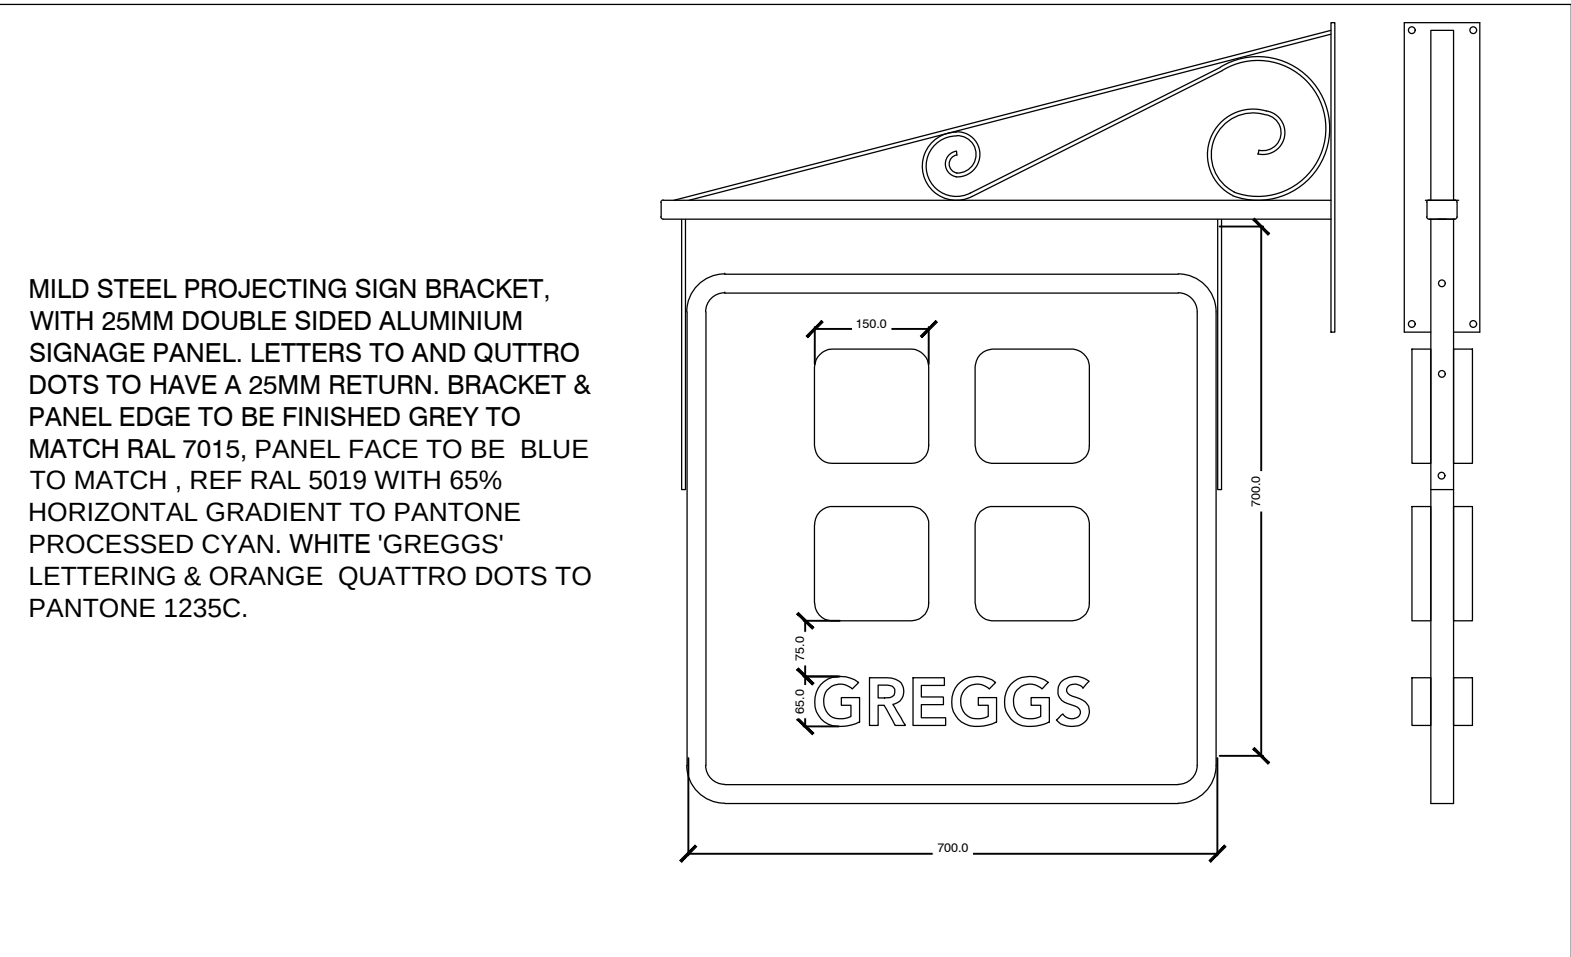

PROPOSED
PROJECTING SIGN DETAIL
SCALE 1:10

0 100 200 300 400 500mm
SCALE 1:10



EXAMPLE SIGNAGE