



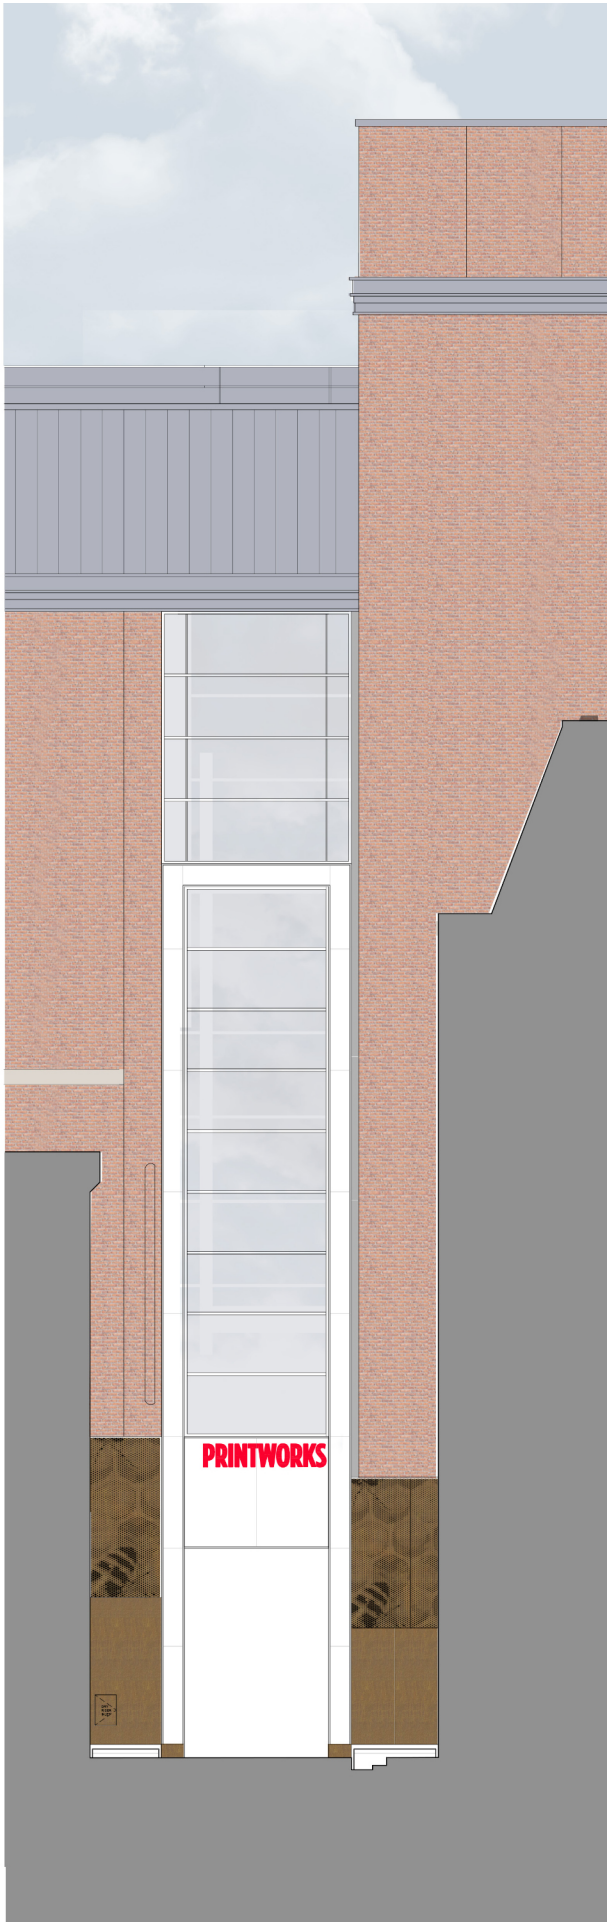

Corporation Street return

Building elevations are over-clad as the associated planning application and new shopfronts are installed for the ground floor unit.

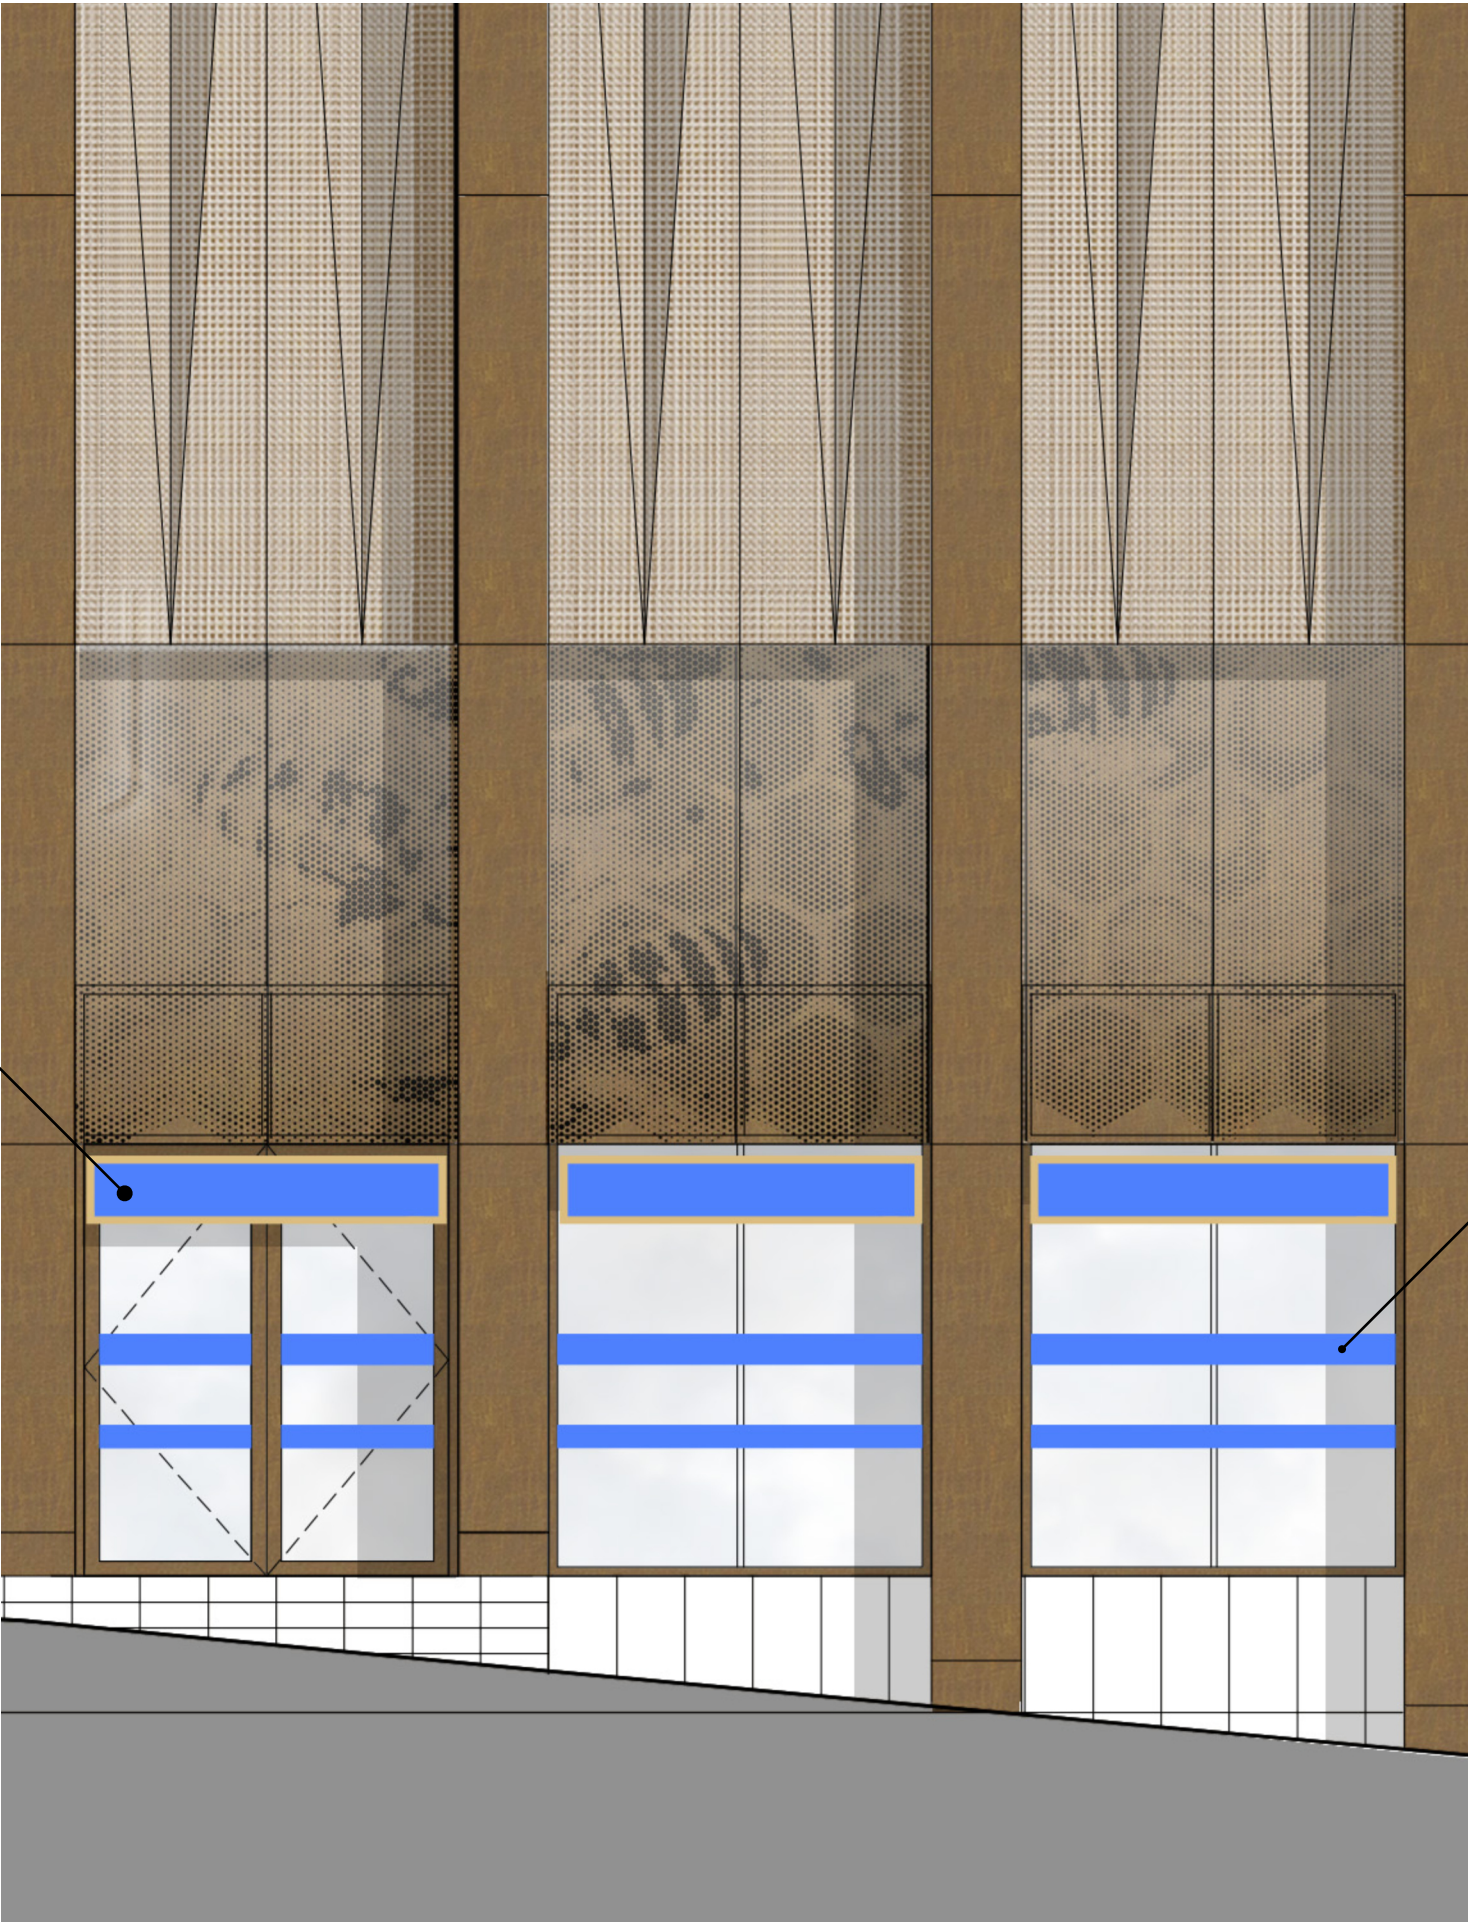

External window signs (7)

Set-out below patterned cladding and between the projecting columns;

Sign frame and details to match external window signs at heritage facades on Corporation Street and Withy Grove;

(8) Window film manifestation

Permitted as signage at two levels of lettering or alternative layout subject to Landlord consent of proposals.

Graphic style, font, and colour to suit ground floor unit's own corporate style.