

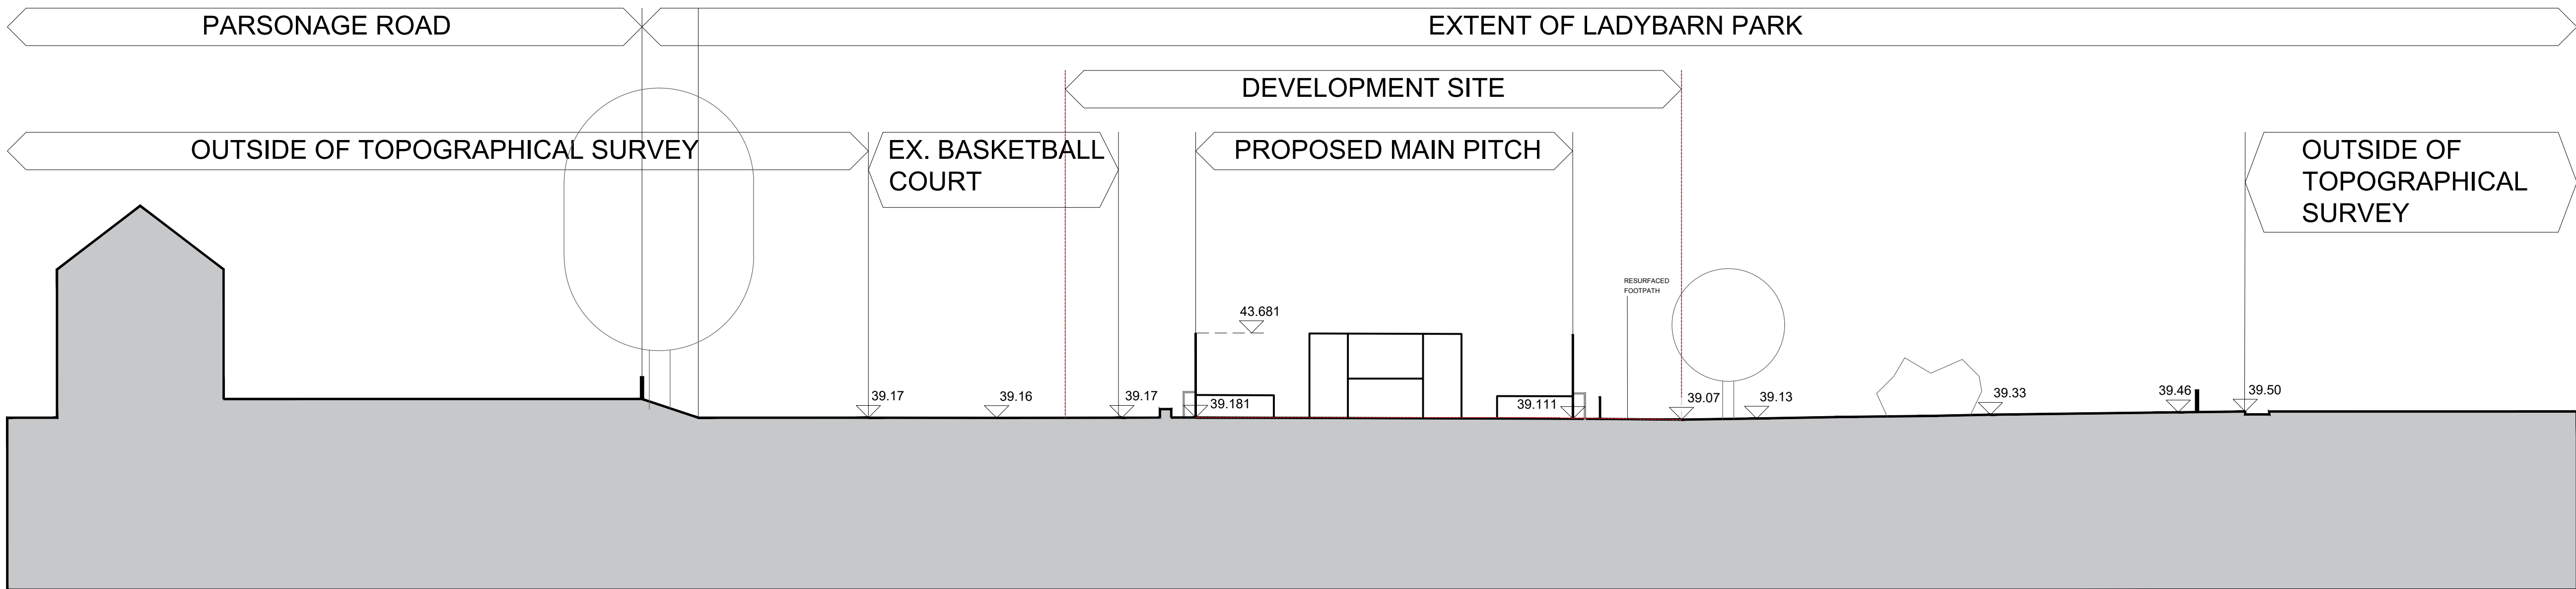
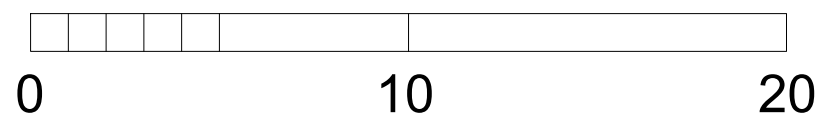


1 SECTION A (EAST-WEST)
1:500

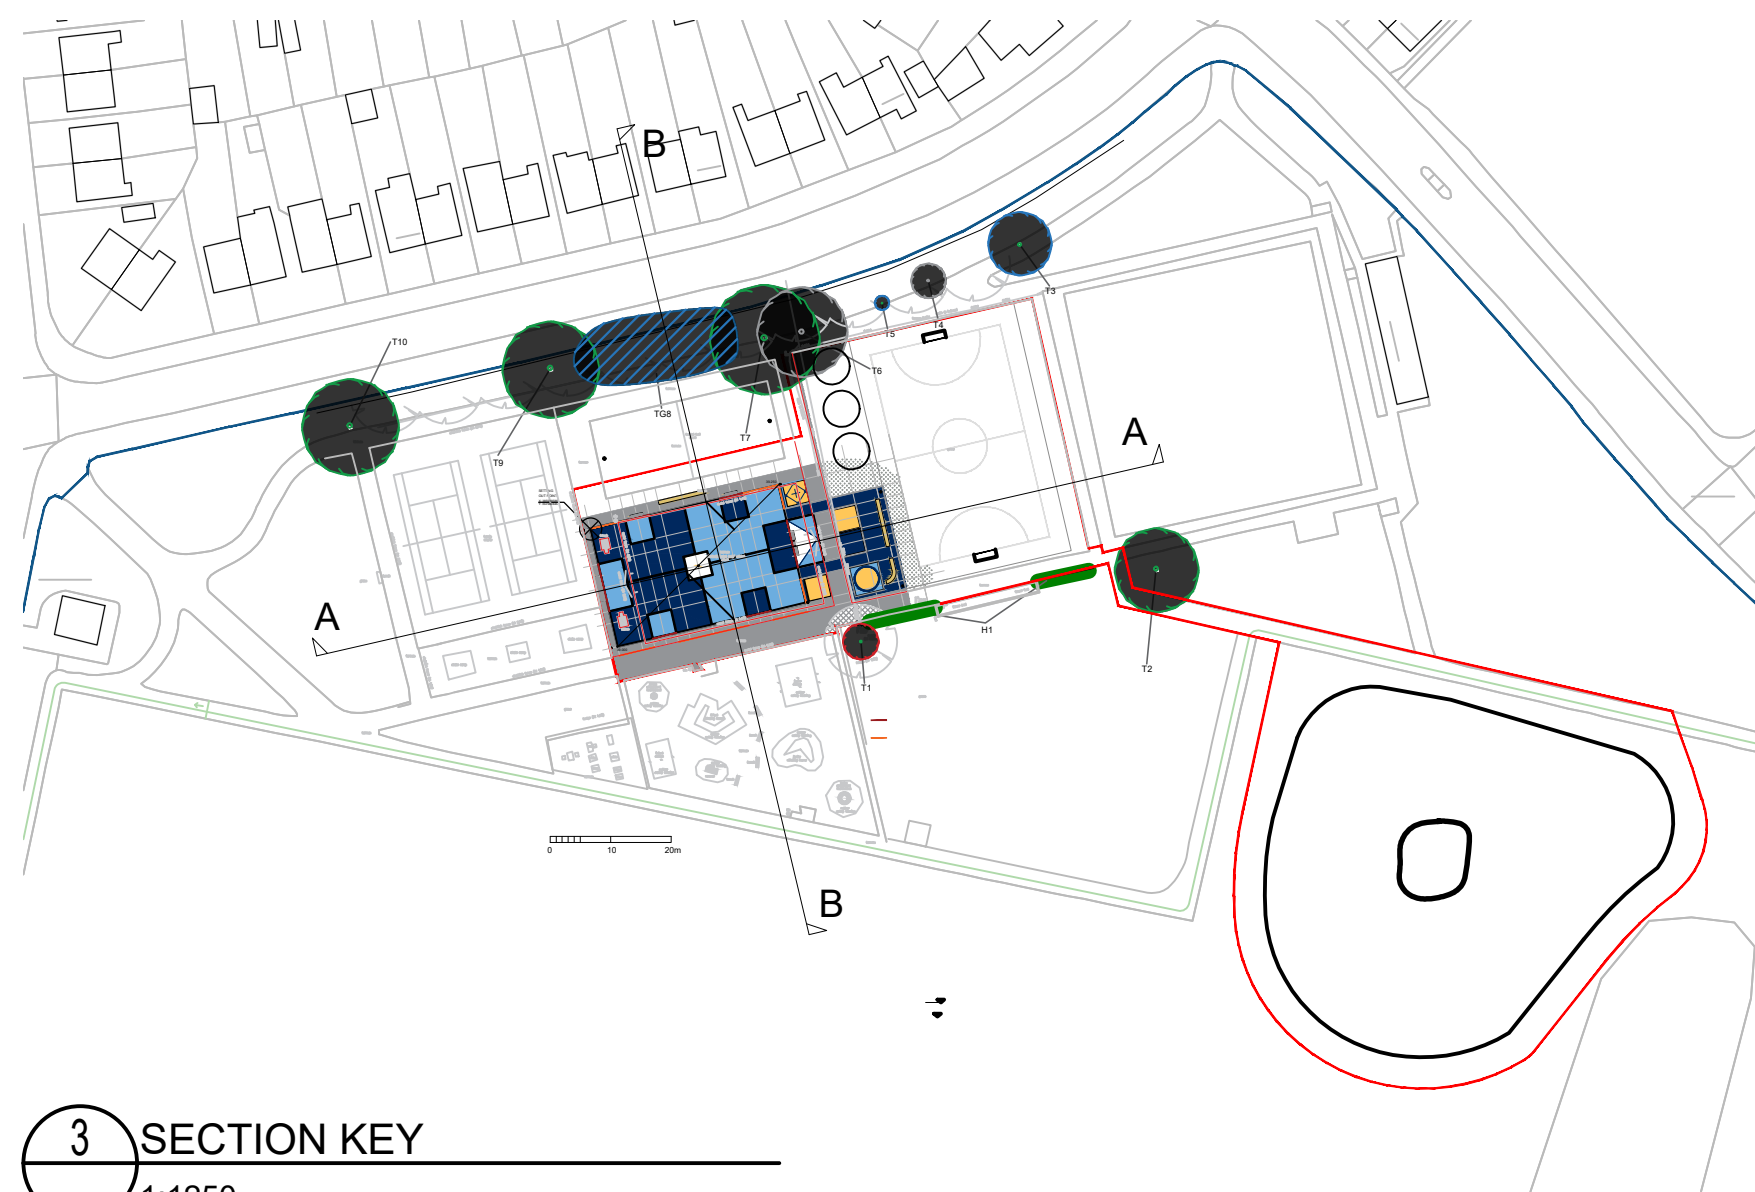

2 SECTION B (NORTH-SOUTH)
1:200

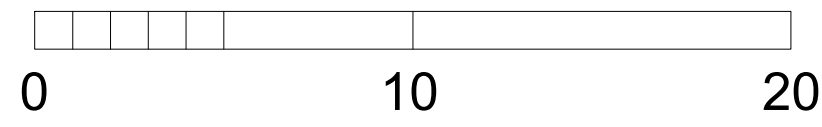

3 SECTION KEY
1:1250

P2	09/04/20	ISSUED FOR PLANNING. RED LINE BOUNDARY	RP	AM
P1	19/12/19	AMENDED	TL	TL
REV	DATE	DESCRIPTION	DR	CH

PLANNING ISSUE

darntonB3
ARCHITECTURE
LEEDS

The Coach House, Monk Fryston Hall, Monk Fryston, LS25 5DU.
T: 01977 681 001 www.darntonb3.com

CLIENT		CITY IN THE COMMUNITY			
PROJECT		PLAY ZONE PILOTS LADYBARN PARK, MANCHESTER			
TITLE		PROPOSED SITE SECTIONS			
CREATION DATE	SCALE @ A1	DRN	CHK	STATUS	
19/12/19	VARIABLES	TL	TL	S4	
SHEET NO.	13034-DB3-B02-ZZ-DR-A-90104			REVISION	P2
PROJECT NO. 13034-DB3-B02-ZZ-DR-A-90104 PROJECT ORIGINATOR: YOUNG & RUBICAM © COPYRIGHT. ALL RIGHTS RESERVED. THIS DRAWING MUST BE READ IN CONJUNCTION WITH ALL OTHER RELEVANT DRAWINGS AND ANY DISCREPANCIES MUST BE REPORTED TO DARNTONB3 IMMEDIATELY. NO DRAWING OR INFORMATION MUST NOT BE USED FOR CONSTRUCTION UNLESS EXPRESSLY ISSUED FOR CONSTRUCTION. CHECK SCALE FROM THIS DRAWING. WORK ONLY TO THE PRINTED DIMENSIONS.					