



Proposed Street Scene - High Lane
Scale 1:100

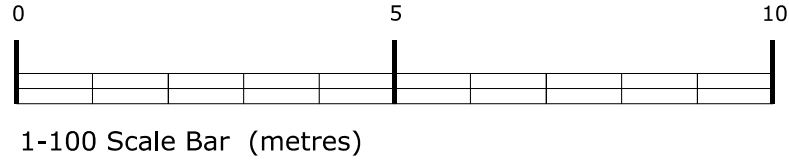

Proposed Street Scene - High Lane
Scale 1:25

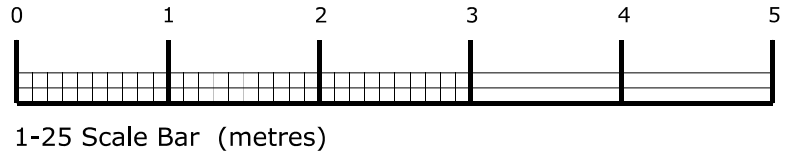

A	07/08/2021	Driveway position amended in accordance with sketch drawing 1000-P-901-2 - sketch site layout plan as agreed by MCCS Highway Engineer. Gate and gate posts moved 2m back from the site boundary in order for oncoming vehicles and pedestrian traffic, whilst remaining within the site ownership and so as not to impede on the foot traffic along the public footpath. Boundary treatment (added to free-the stone wall and metal railings) amount of landscaping increased in acc. with NMS statement & TP scheme and hedgerow and driveway notation added.	GC	
REV	DATE	AMENDMENT	BY	CHKD

PROJECT:	61 High Lane, Chorlton		
CLIENT:	Mr J. Kennedy		
DRAWING:	Proposed Street Scene - High Lane		
DRAWN BY:	GC	CHECKED BY:	--
DATE:	02/07/2021	SCALE:	1:100 & 1:25 @ A1
STATUS:	Planning		
DRAWING NO:	1000-P-901	REVISION:	A