



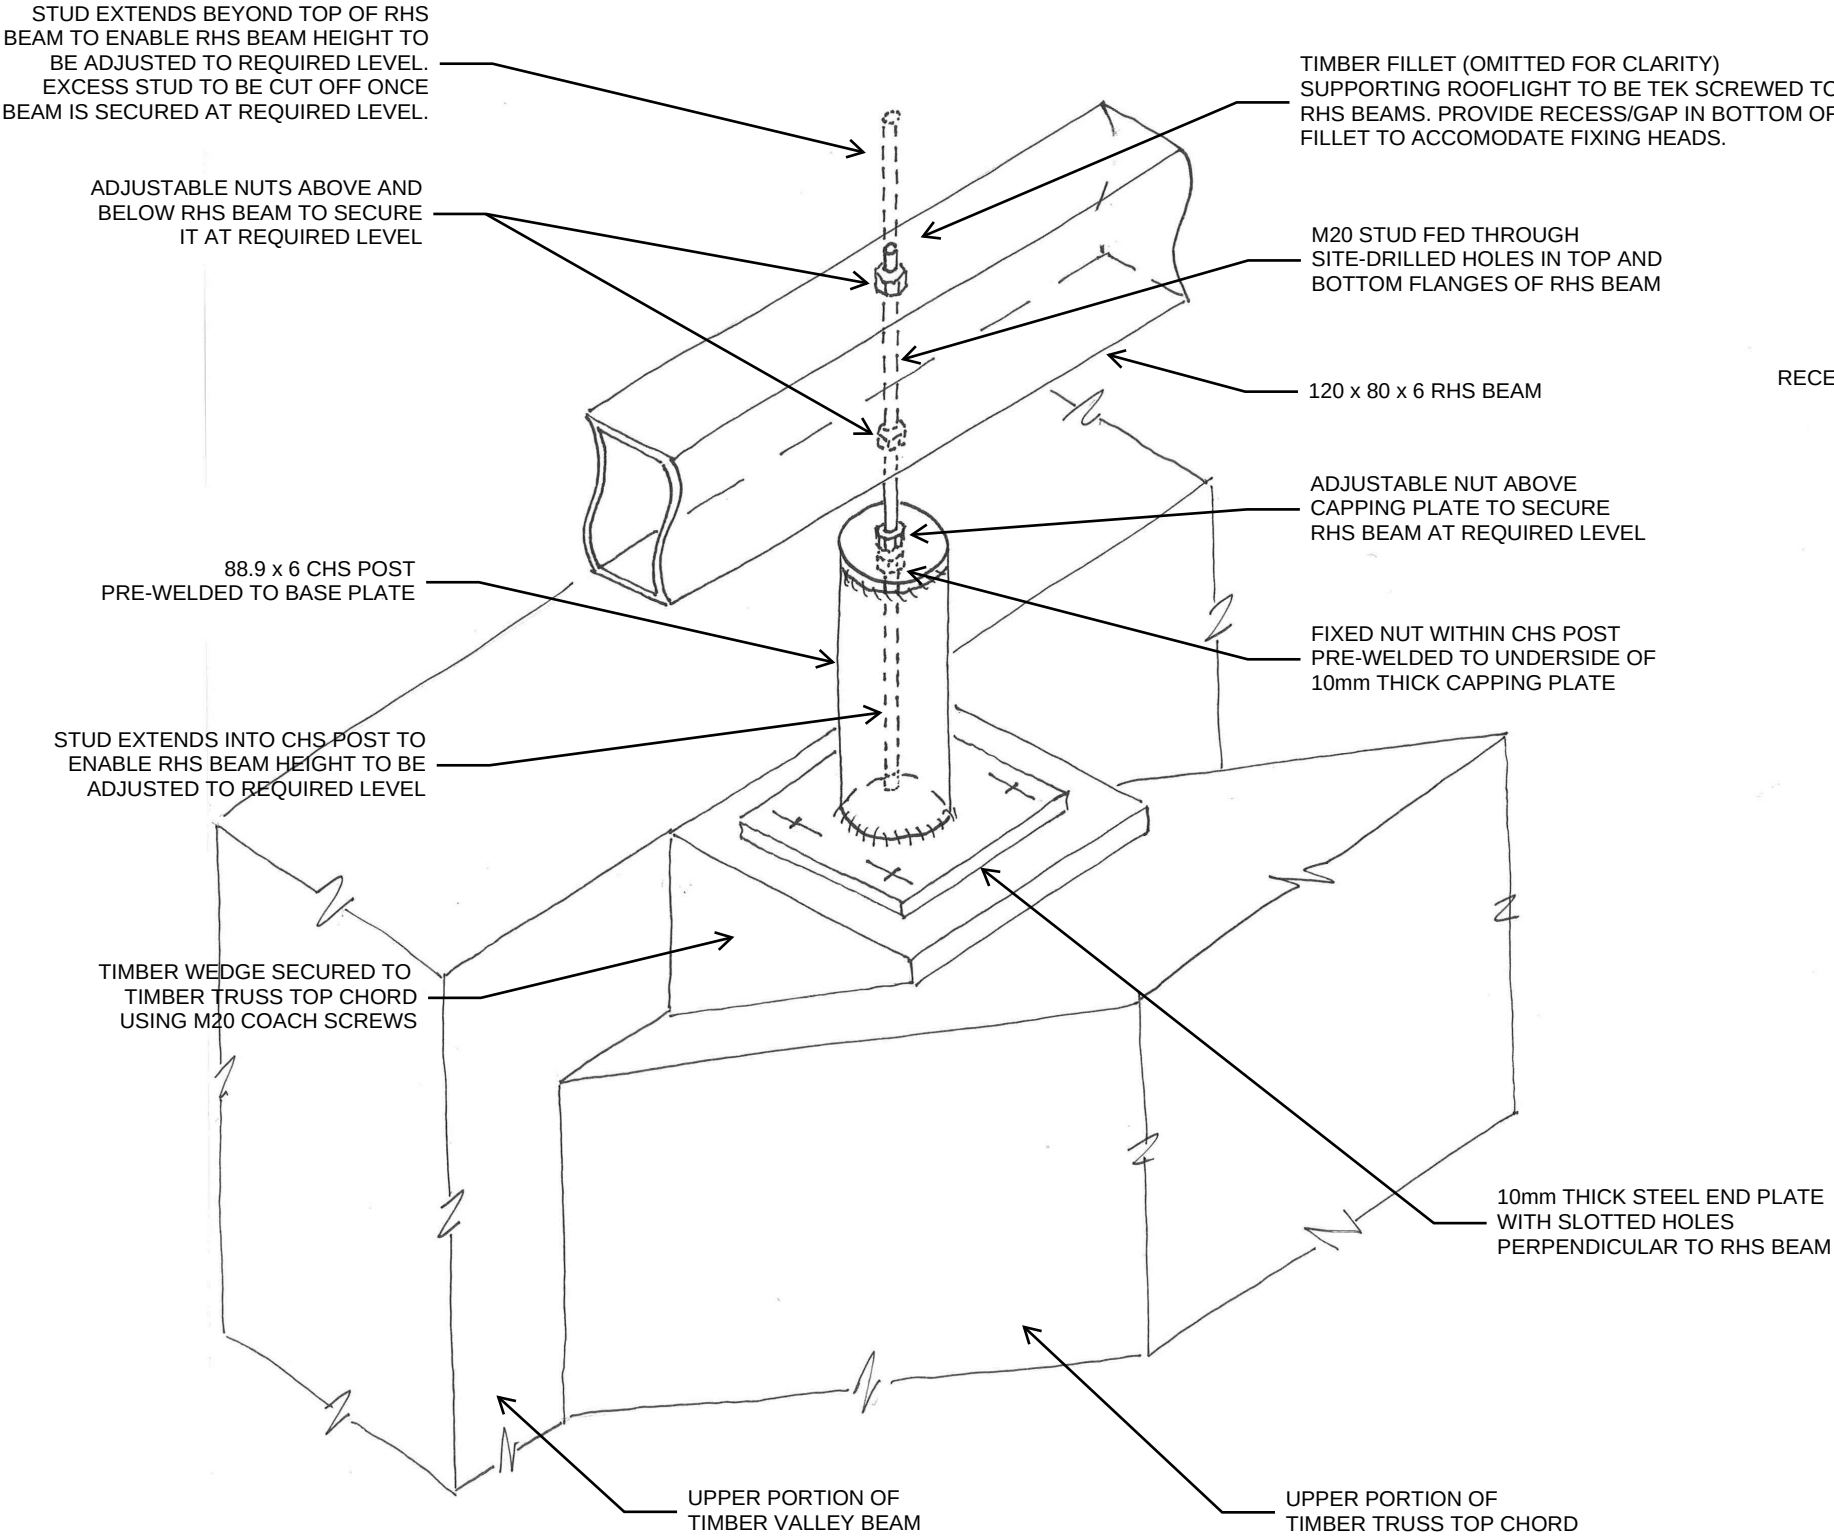

BEAM/POST CONNECTION DETAIL

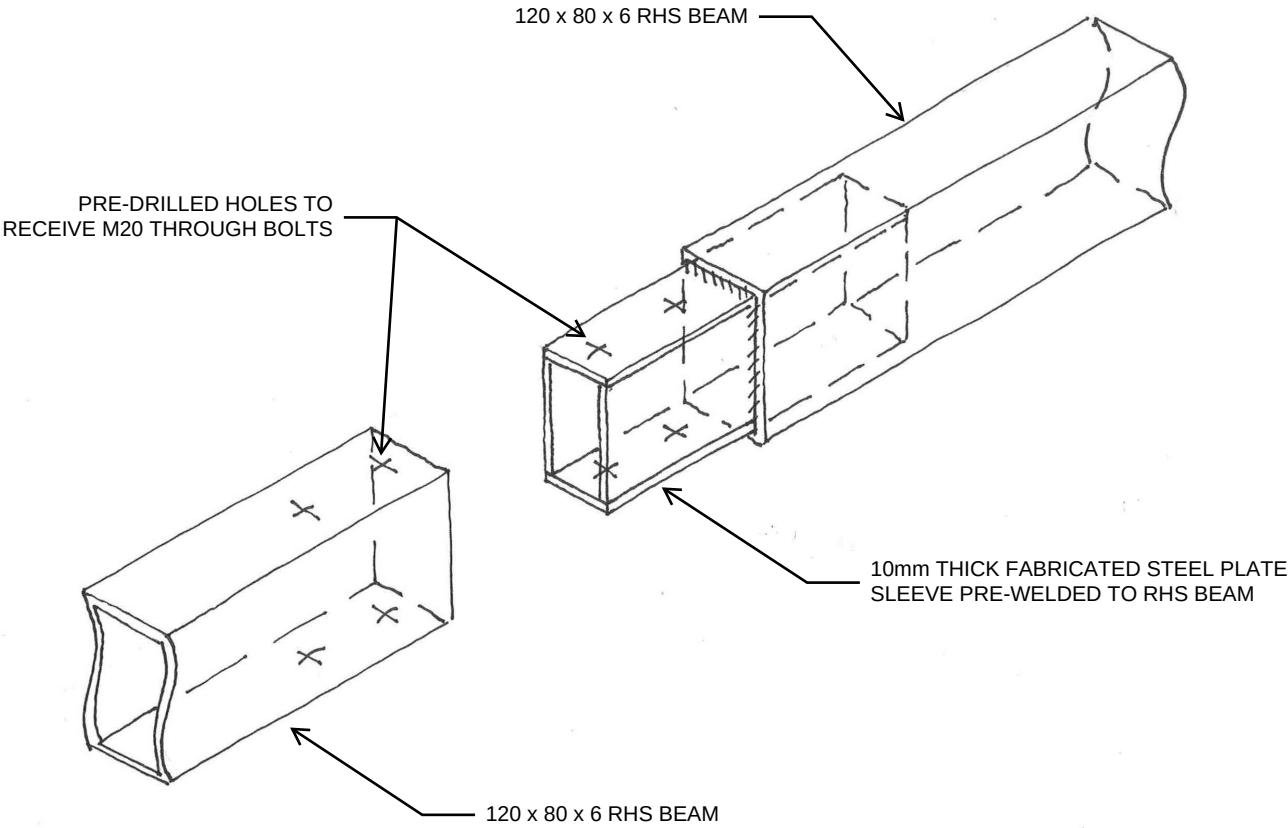

BEAM SPLICE DETAIL

conisbee
Consulting Structural Engineers
Consulting Civil Engineers

1-5 Offord St
London N1 1DH
Tel 020 7700 6666
Fax 020 7700 6686
design@conisbee.co.uk
www.conisbee.co.uk

Project
Science & Industry Museum, Manchester

Title
Power Hall
Gutter & rooflight support structure

P3	22.10.21	Option modified	KC	KC
P2	11.10.21	Preferred option shown	KC	KC
P1	01.10.21	Preliminary issue	KC	KC

Rev	Date	Description	Drawn	Check
-----	------	-------------	-------	-------

Drawing Status	Project No 180426			
PRELIMINARY	Drawing No SSK410			
Date OCT 2021	Drawn KC	Revision P3		
Scale NTS	Engineer KC			