






4 North-West Reception Elevation

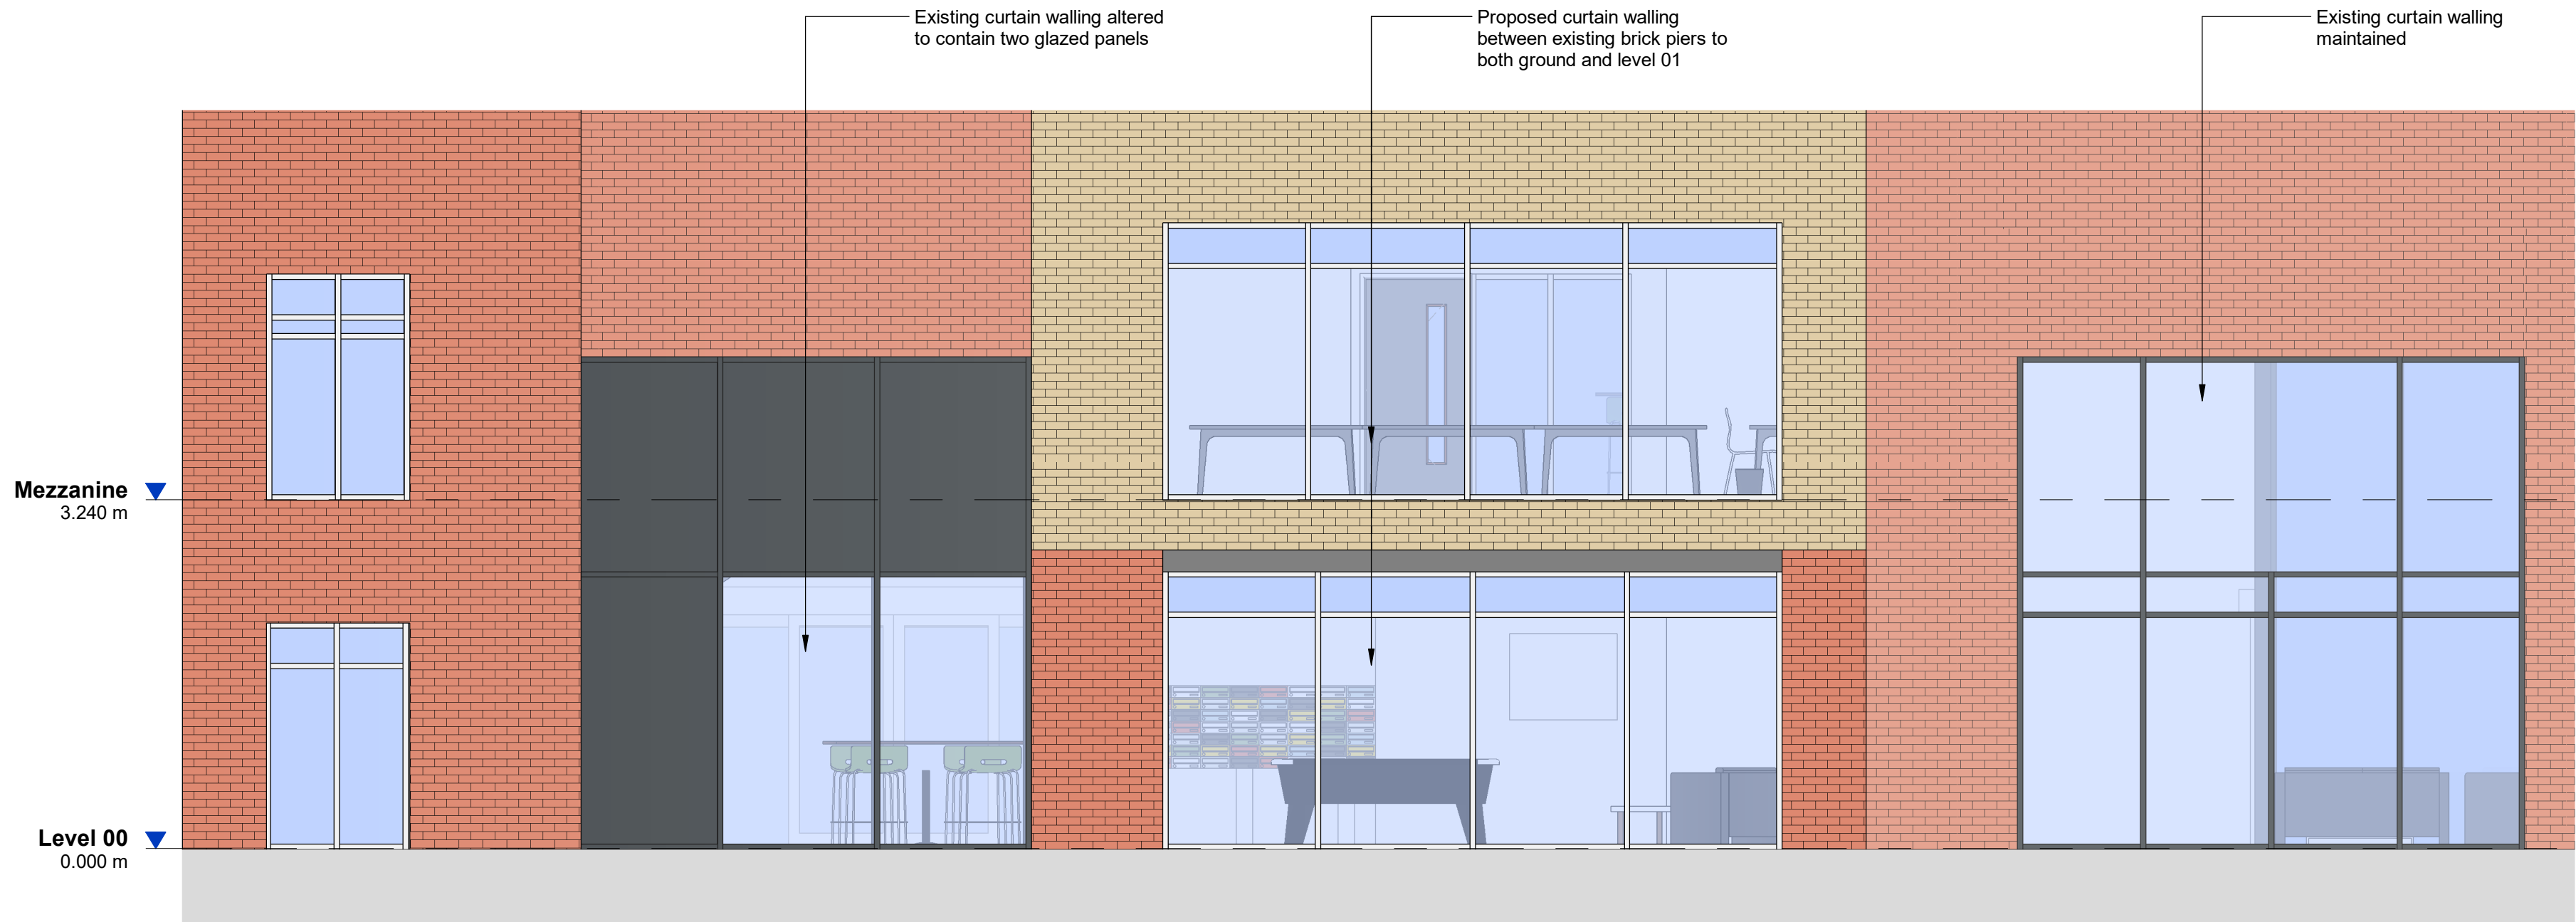

2 North-East Common Room Elevation

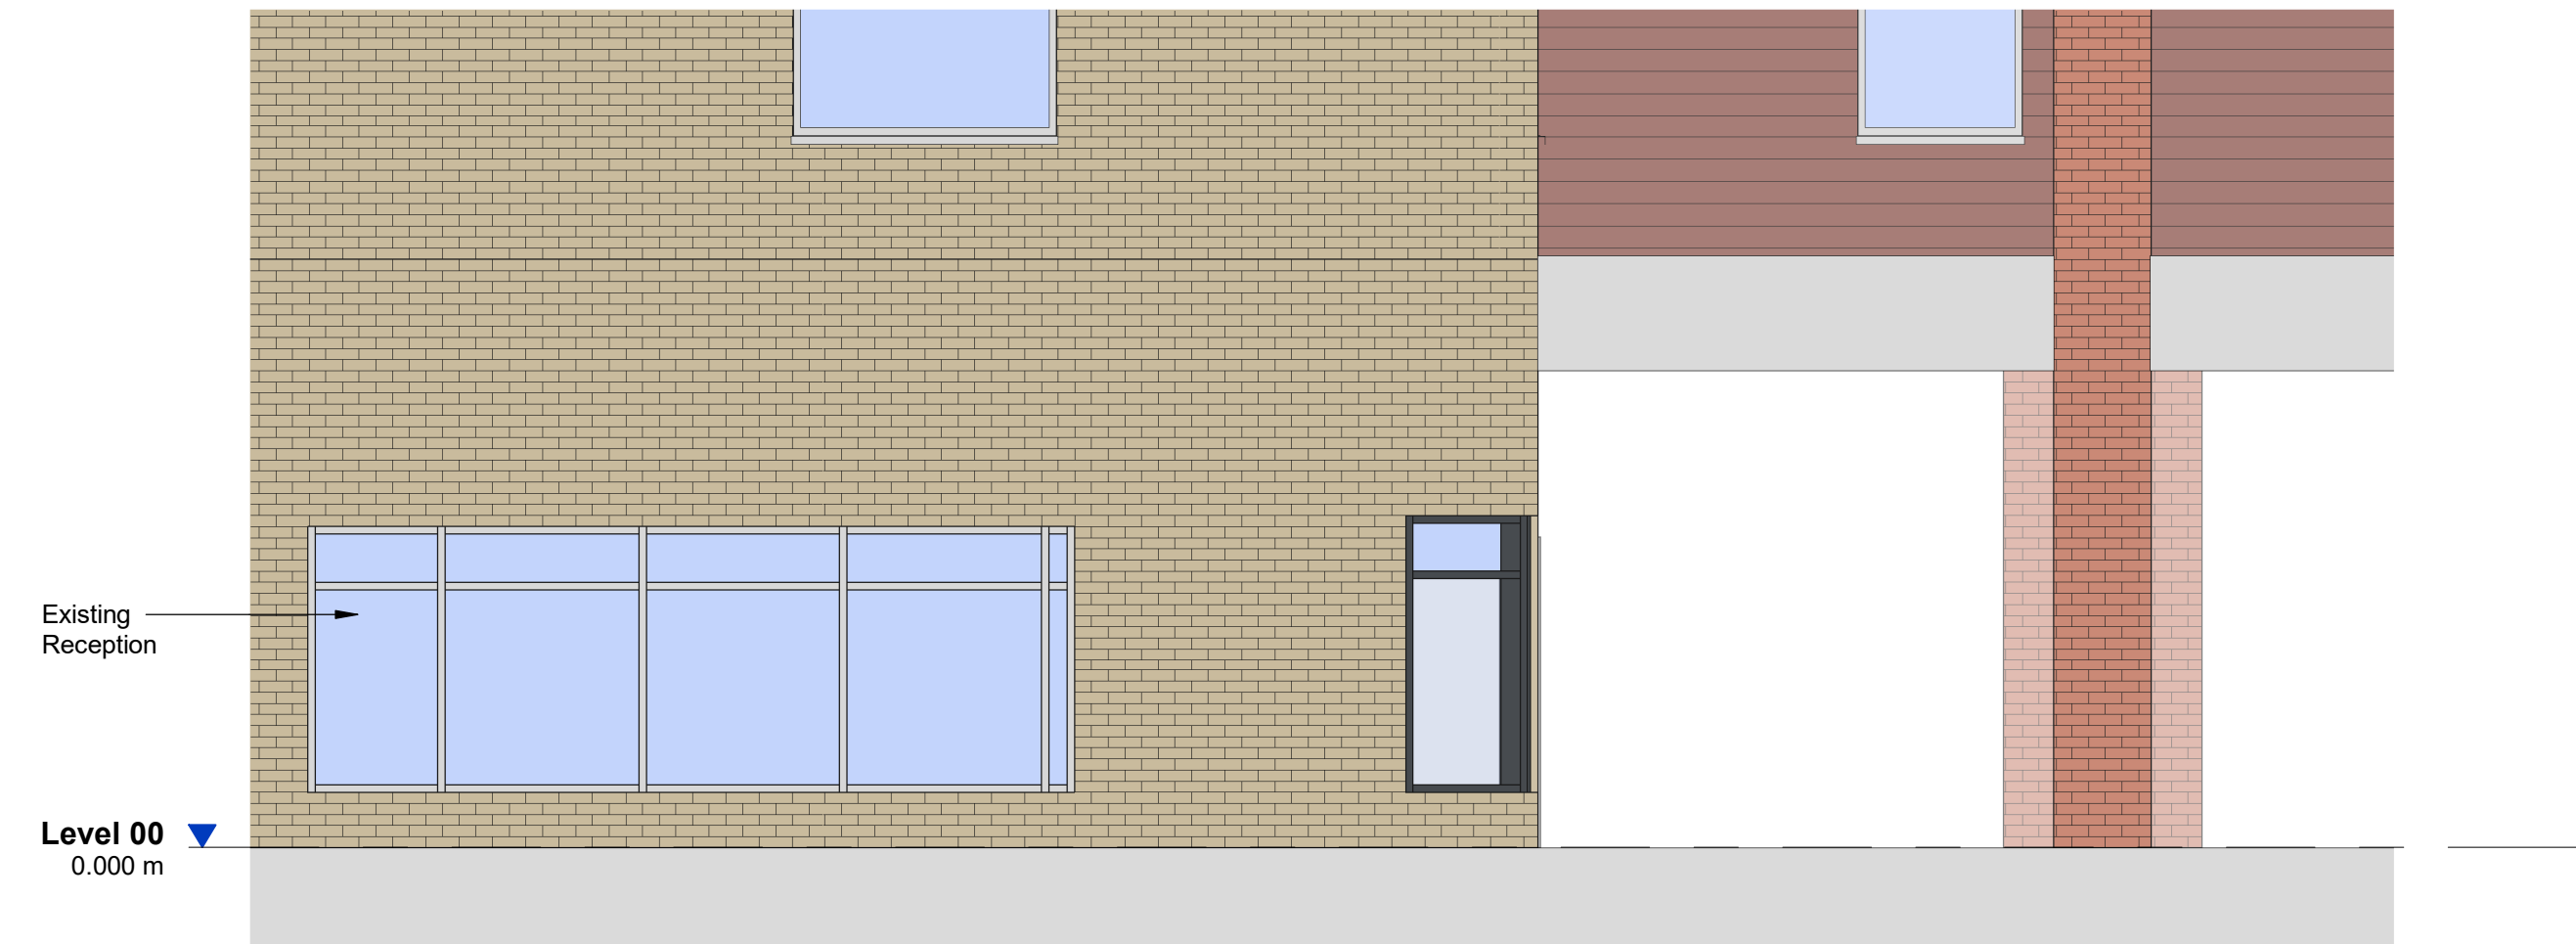

3 North-West Common Room Elevation

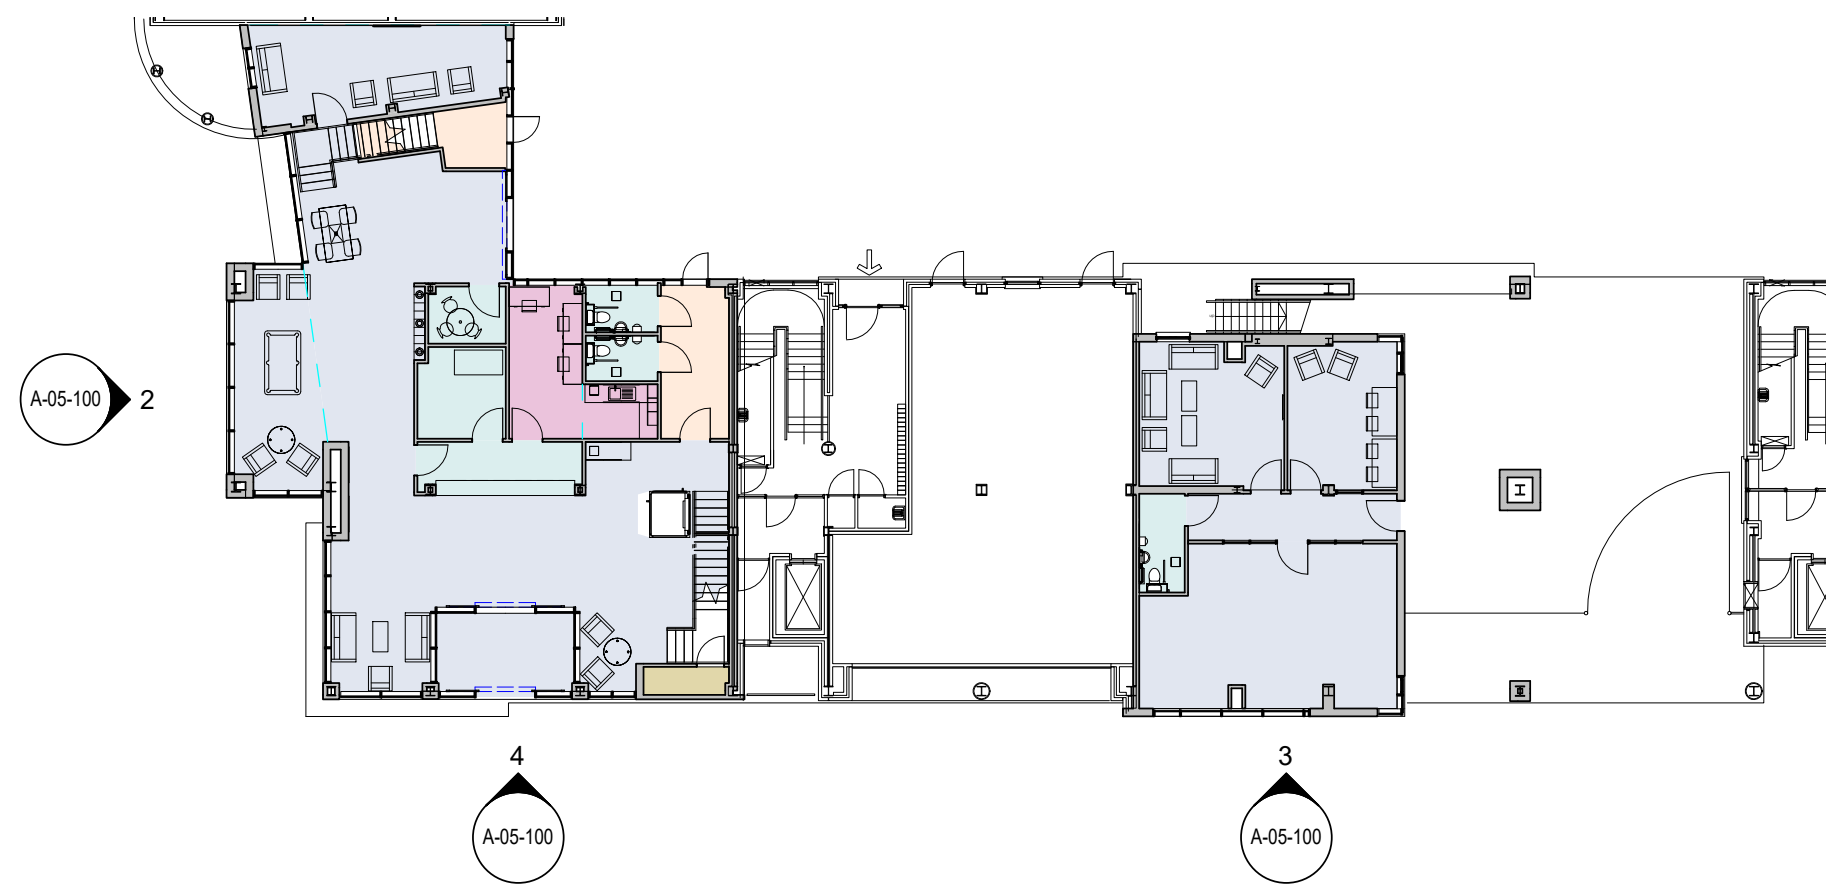


NOTES

DO NOT SCALE FROM THIS DRAWING. VERIFY ALL DIMENSIONS AND SETTING OUT ON SITE. NOTIFY ANY DISCREPANCIES TO THE ARCHITECT. FOR STRUCTURAL INFORMATION, REFER TO STRUCTURAL ENGINEER'S DRAWINGS. FOR M&E INFORMATION, REFER TO M&E ENGINEER'S AND SUB-CONTRACTORS' DRAWINGS. FOR HEALTH & SAFETY INFORMATION, REFER TO HEALTH & SAFETY RISK ASSESSMENTS.

THIS DRAWING AND ANY RELATED SPECIFICATIONS ARE ILLUSTRATIVE OF ARCHITECTURAL DESIGN INTENT ONLY AND SHOULD NOT BE USED FOR CONSTRUCTION PURPOSES. FULLY RESOLVED CONSTRUCTION DETAILS ARE TO BE DEVELOPED BY THE SPECIALIST DESIGN SUB-CONTRACTOR IN ACCORDANCE WITH THE DESIGN INTENT AND TO MEET ANY STATED PERFORMANCE CRITERIA. SPECIALIST SUB-CONTRACTORS' DESIGN DRAWINGS SHALL SUPERSEDE THE ASSOCIATED HADFIELD CAWKWELL DAVIDSON DRAWINGS FOR CONSTRUCTION PURPOSES.

0 m 1 2 3 4 5

1:50

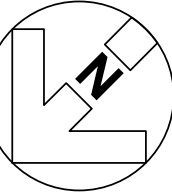

REVISION P04 BY: EA/JEM CHECKED: APS DATE: 30/09/2021

PLANNING ISSUE

REVISION P03 BY: JEM CHECKED: APS DATE: 10/09/2021

PLANNING ISSUE

REVISION P02 BY: JEM CHECKED: APS DATE: 20/08/2021

Elevations updated to include additional windows to Common Room space to align with Unite comments.

REVISION P01 BY: EA / JEM CHECKED: APS DATE: 11/08/2020

Initial Issue.

STATUS

S4a | FOR PLANNING

CLIENT

UNITE STUDENTS

PROJECT

NEW MEDLOCK HOUSE

TITLE

GA Elevations
External Common Room Elevations

Hadfield Cawkwell Davidson

Broomgrove Lodge, 13 Broomgrove Rd, Sheffield, S10 2LZ T 0114 266 8181 www.hcd.co.uk

HCD PROJECT NO 2020-253	SCALE As indicated @ A1	REV. P04
PROJECT NO 20253	ORIGINATOR HCD	VOLUME A0
LEVEL EL	TYPE DR	ROLE - NUMBER A-05-100

C:\temp\20253\HCD-A0-ZZ-M0-A-20-001-Refurb_W1519_s4a.amcd.rvt | © HCD