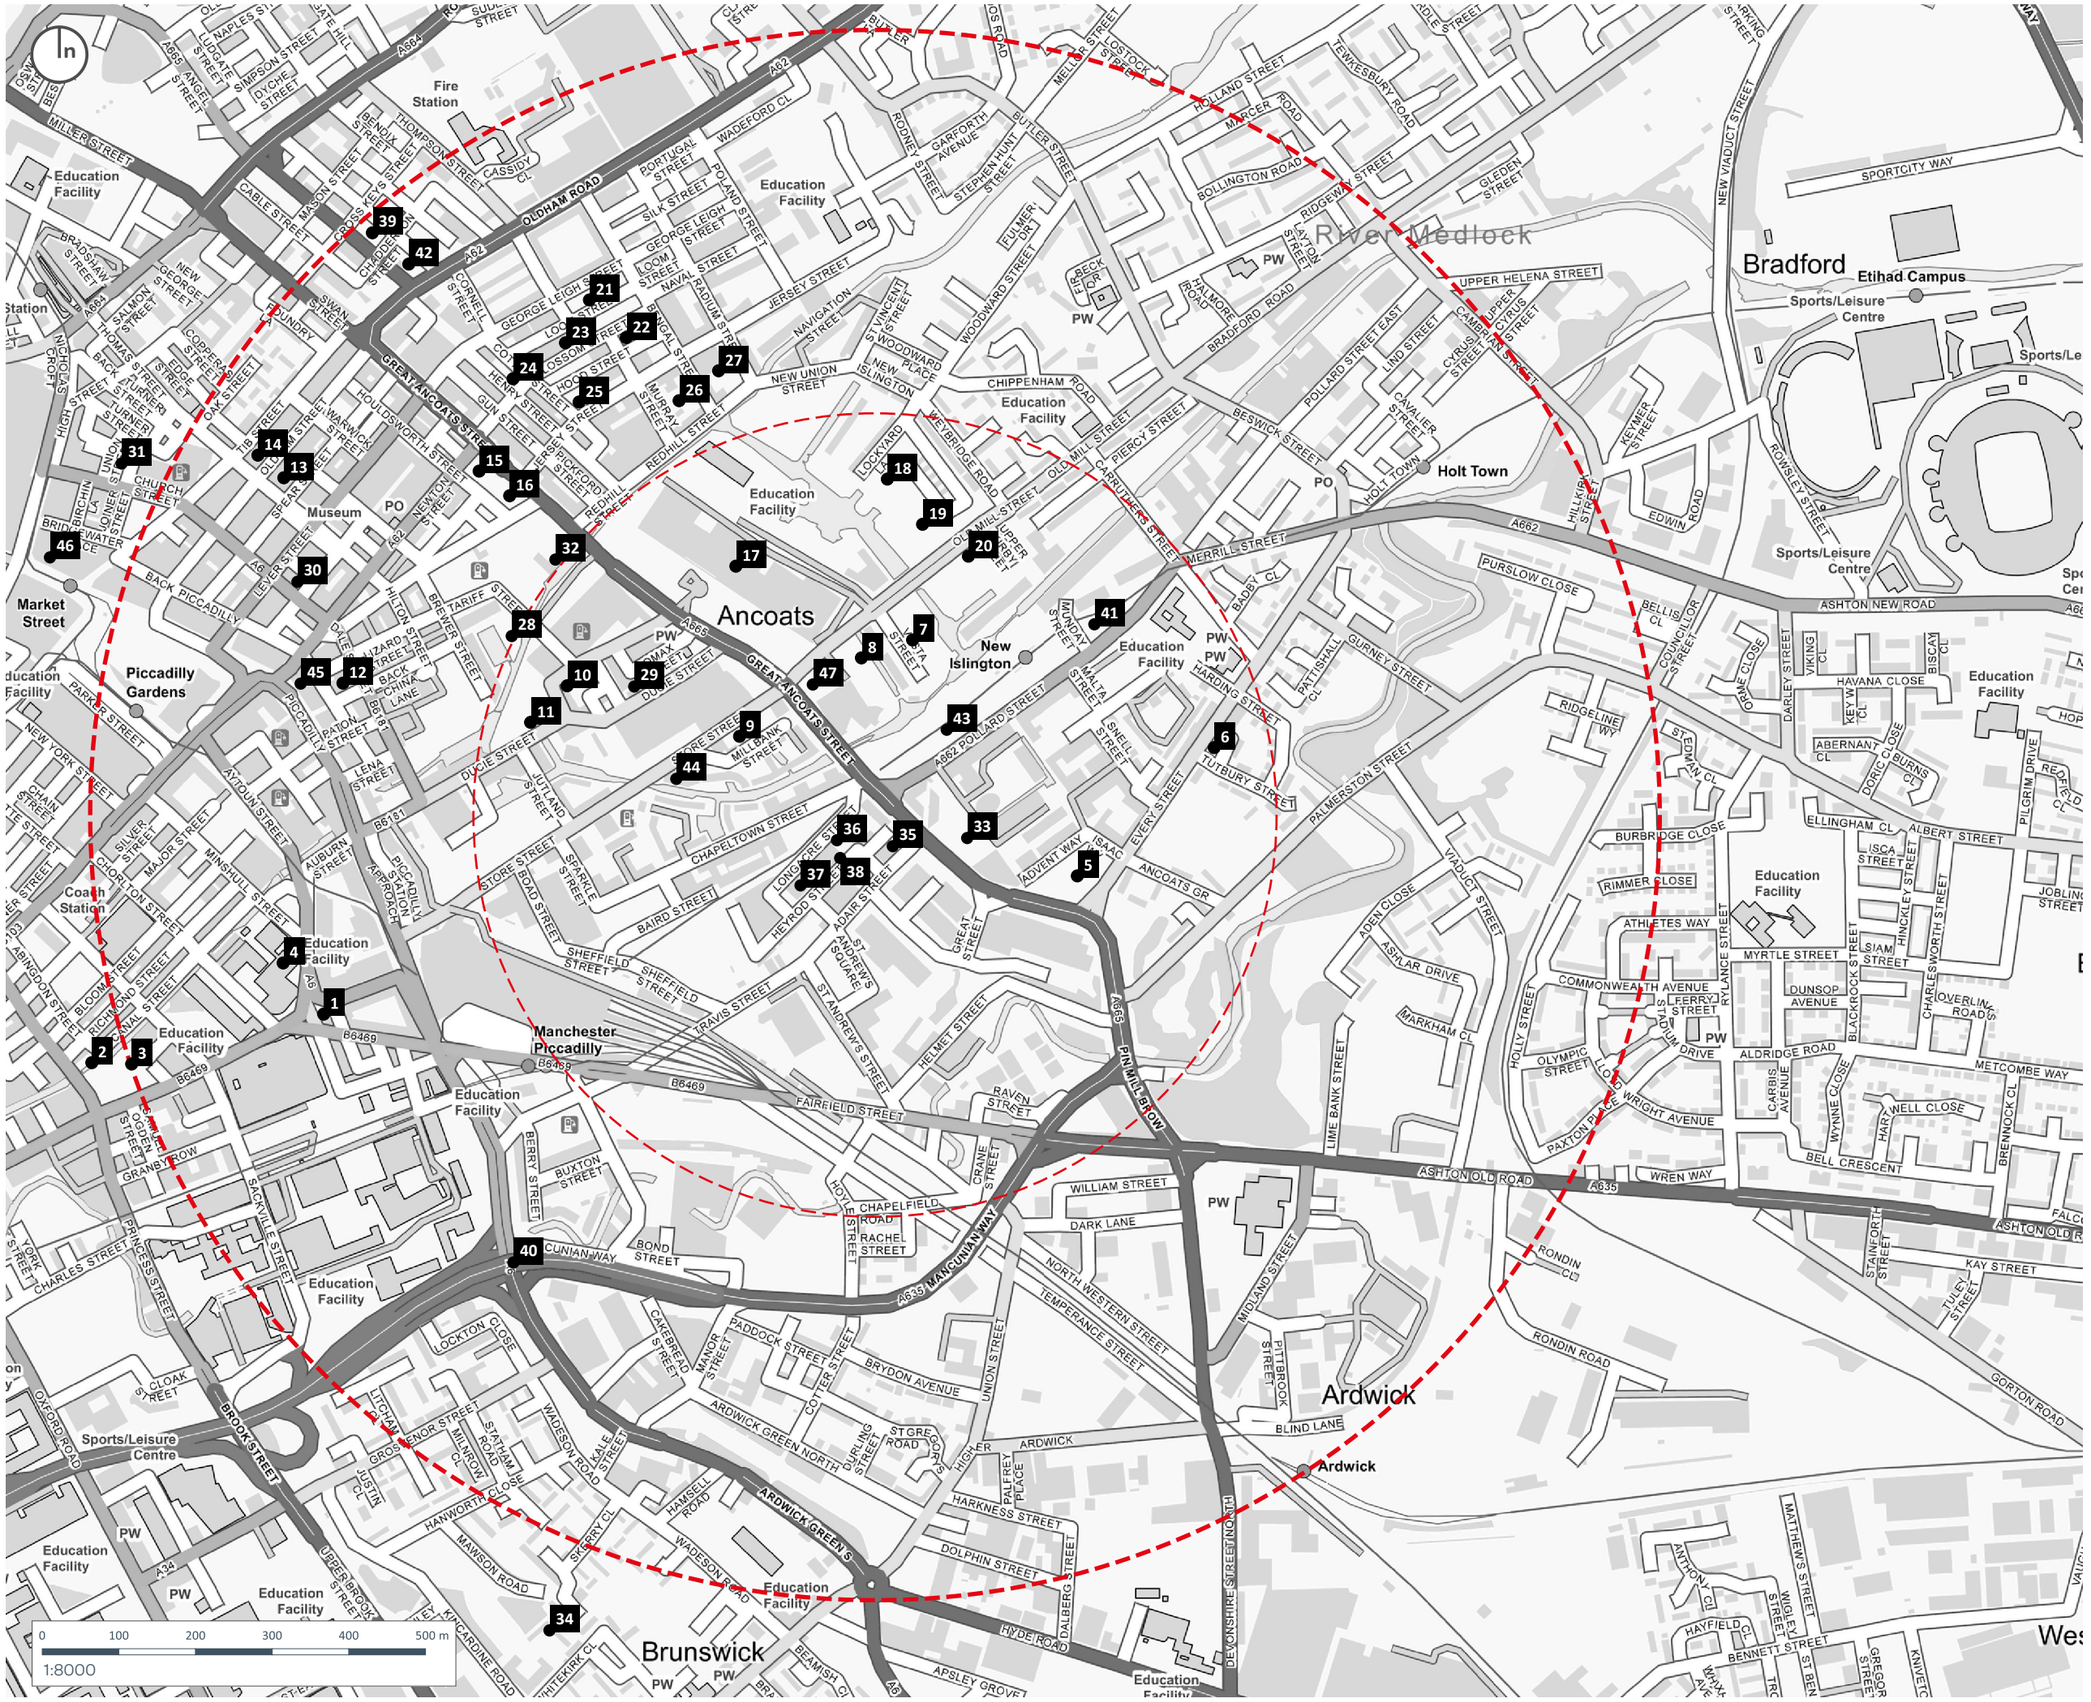

Copyright of Turley

This drawing is for illustrative purposes only and should not be used for any construction or estimation purposes. To be scaled for planning application purposes only. No liability or responsibility is accepted arising from reliance upon the information contained within this drawing.

Plans reproduced by permission of Ordnance Survey on behalf of The Controller of Her Majesty's Stationery Office. © Crown Copyright and database right [2019]. All rights reserved. Ordnance Survey Licence number [100020449]

Application Site

- Application Site
- Study Area 500m
- Study Area 1000m
- Cumulative Scheme

1 London Road Fire Station
2 Princess Street and Whitworth Street Corner A
3 Princess Street and Whitworth Street Corner B
4 Former MMU Aytoun Campus
5 X1 Eastbank Phase II
6 All Souls Rectory
7 Vesta
8 Islington Wharf Phase III
9 Oxygen
10 Eider House
11 Dakota Hotel
12 Mangle Street Apartments
13 47-47A Spear Street
14 60 Oldham Street & 53 Spear Street
15 M-One Central
16 74-88 Great Ancoats Street
17 Central Retail Park
18 New Islington Phase II
19 Old Mill Street Site
20 Lampwick
21 Blossom Street Site
22 Jersey Street Site
23 George Leigh Street, Ancoats
24 Edinburgh Castle Pub
25 Hood Street Site
26 Murrays Mills Complex
27 New Little Mill
28 Burlington House
29 Lomax Street
30 27 Dale Street
31 Red Lion Street
32 Brownsfield Mill
33 Meininger, Great Ancoats Street
34 Unite Students, Kincardine Court
35 Public Realm, Portugal East Street
36 Plots A and B, Portugal East Street
37 Plot G, Portugal East Street
38 Plot E, 2 Heyrod Street
39 New Cross
40 Mayfield Manchester: Phase 1
41 Pollard Street
42 Oldham Road
43 Pollard Street
44 Store Street
45 67-75 Piccadilly
46 Market Street
47 Old Mill Street

CLIENT:
Forshaw Land & Property Group Ltd

PROJECT:
Victoria House, Great Ancoats Street

DRAWING:
Cumulative Schemes

PROJECT NUMBER:
FORM 3006

DRAWING NUMBER:	CHECKED BY:
GIS_1 01	EG
REVISION:	STATUS:
1.4	Draft
DATE:	SCALE:
April 2021	1:8000 @ A3

Turley