


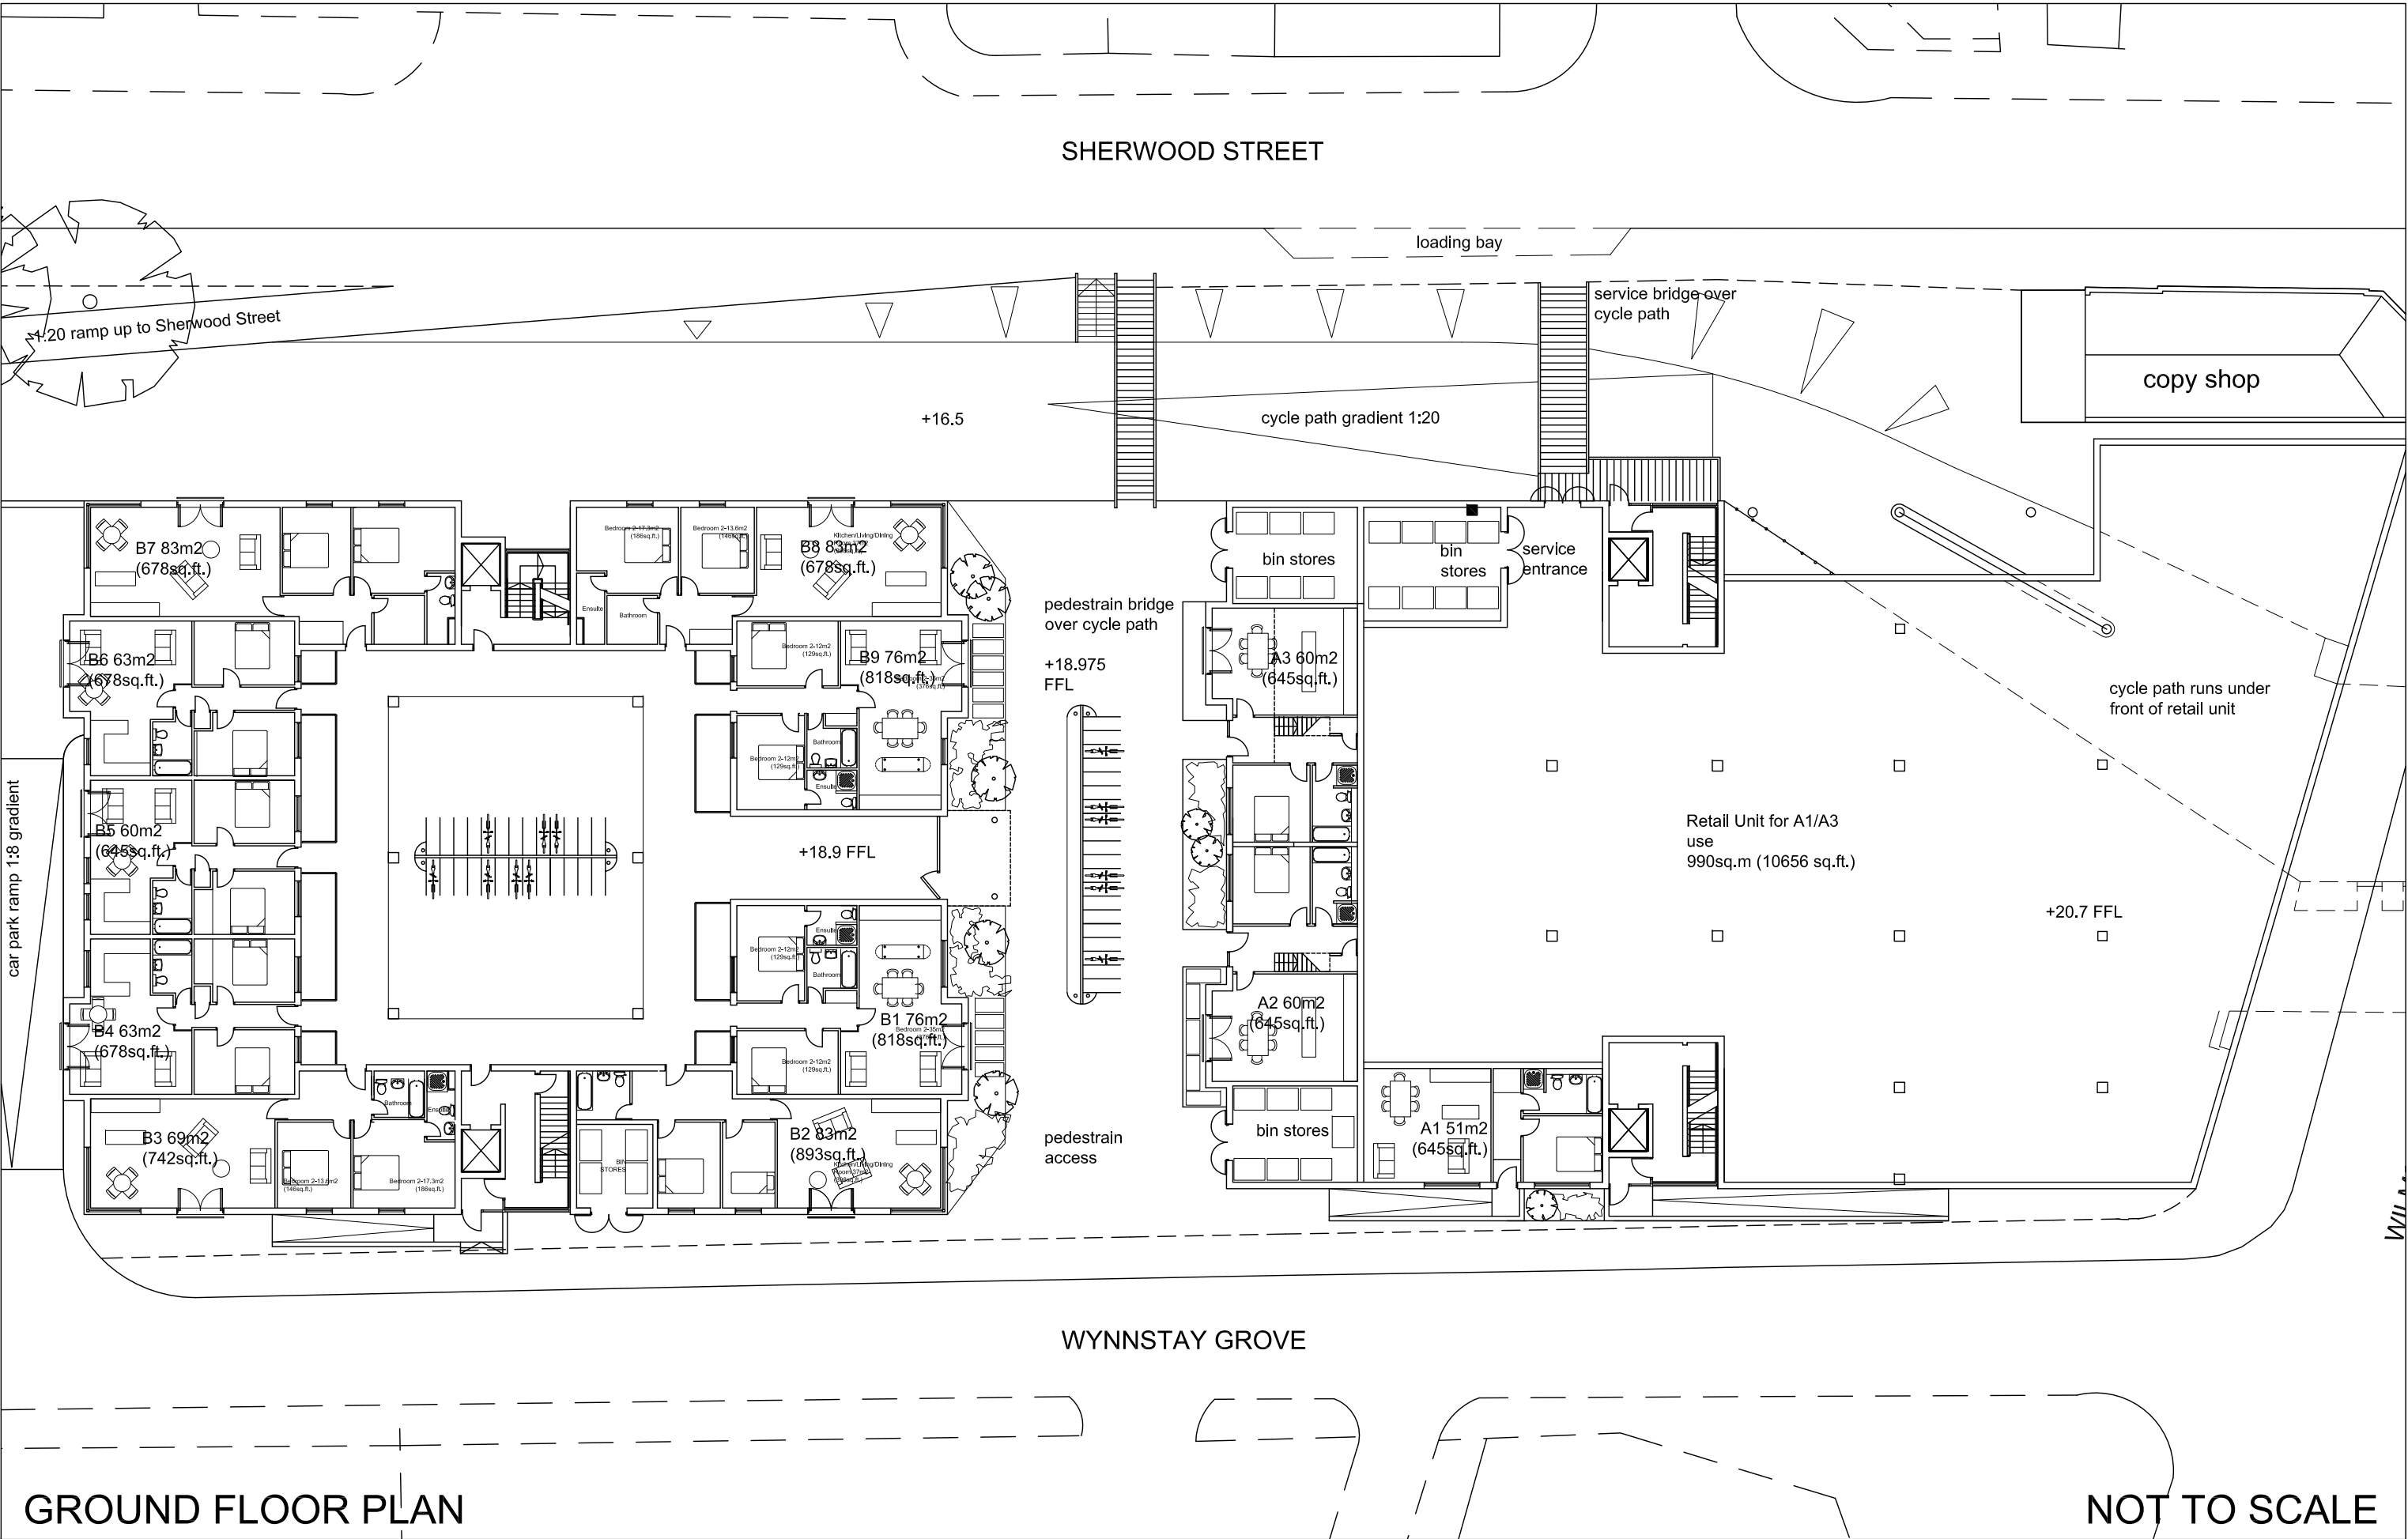

GROUND FLOOR PLAN

NOT TO SCALE