


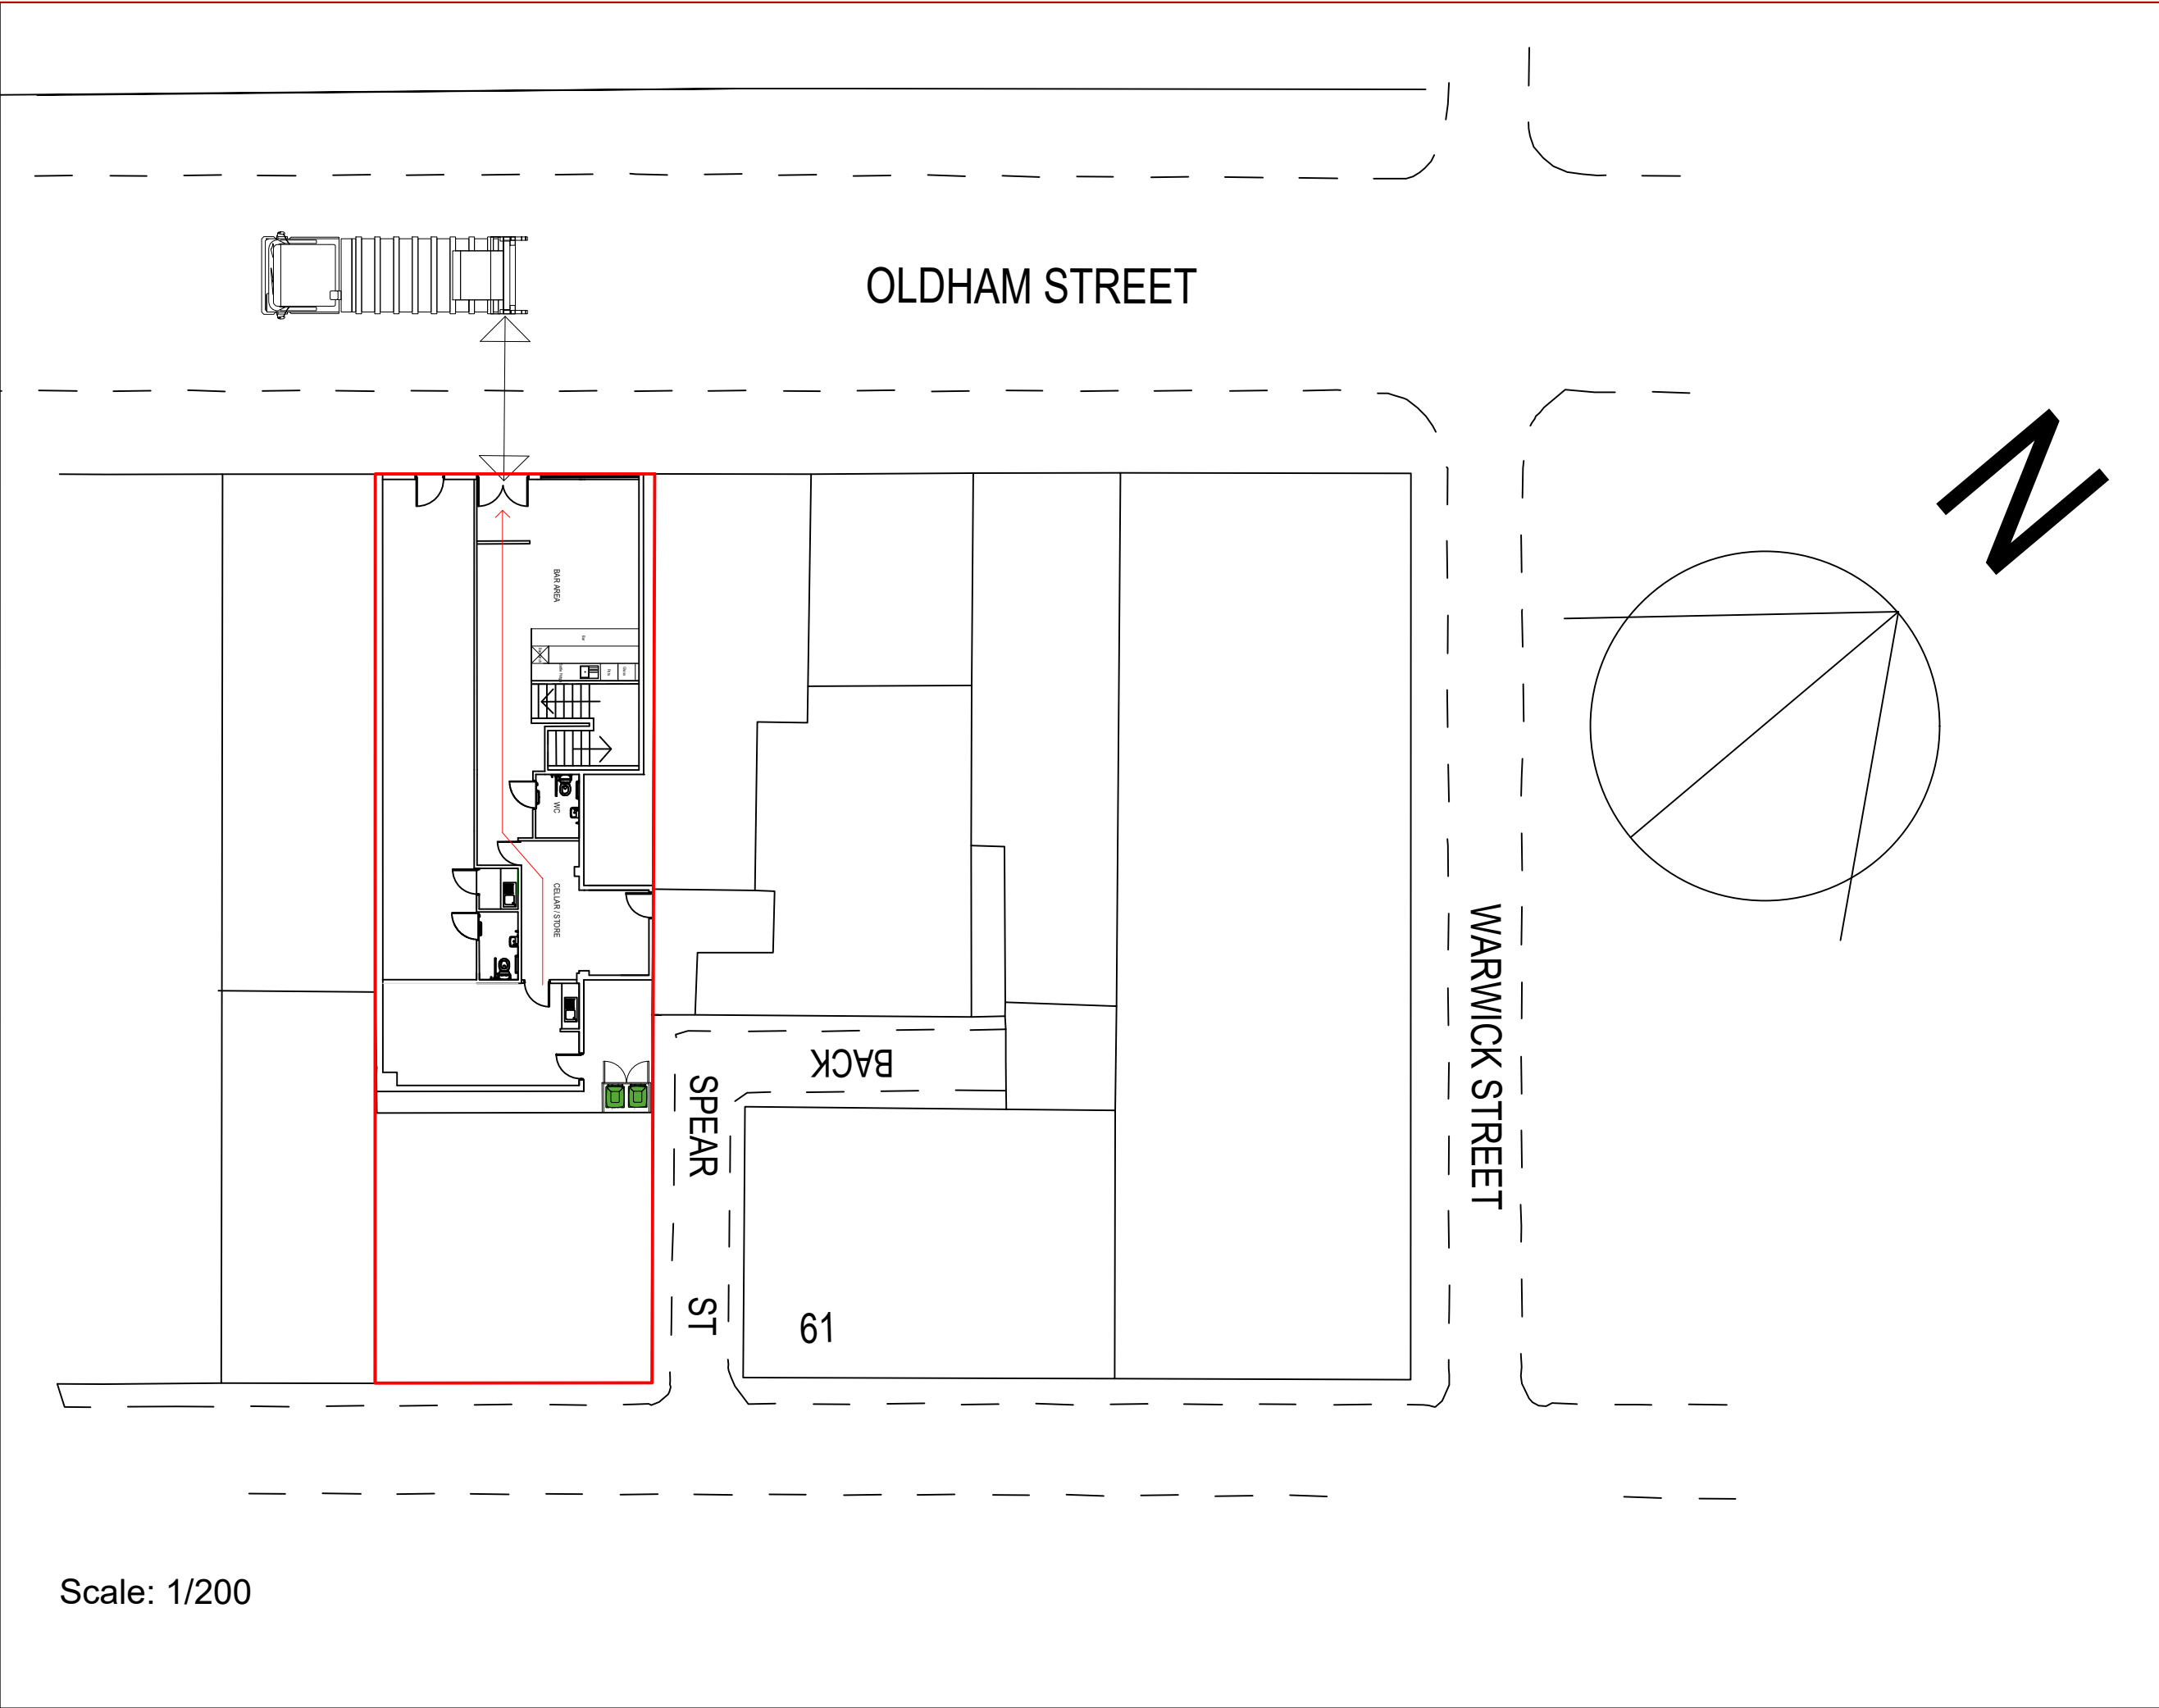

Scale: 1/200

NOTES:
No dimensions are to be scaled from the drawing. It is the Contractor's responsibility to check and verify all building and size dimensions, levels and sewer invert levels etc.

Revision:	Date:	By:	Details of Revision:
Stewart Dean			
60 Oldham Street, Manchester, M4 1LE			
project no	drawing no	rev	
Bar & restaurant conversion Waste Strategy Drawing			
Plans For Property			
As shown @ A3			
date drawn	drawn by	authorised by	
03.06.2021	MH	MH	
purpose of issue			
☒ planning	☐ building regs	☐ tender	☐ approval ☐ consultation