
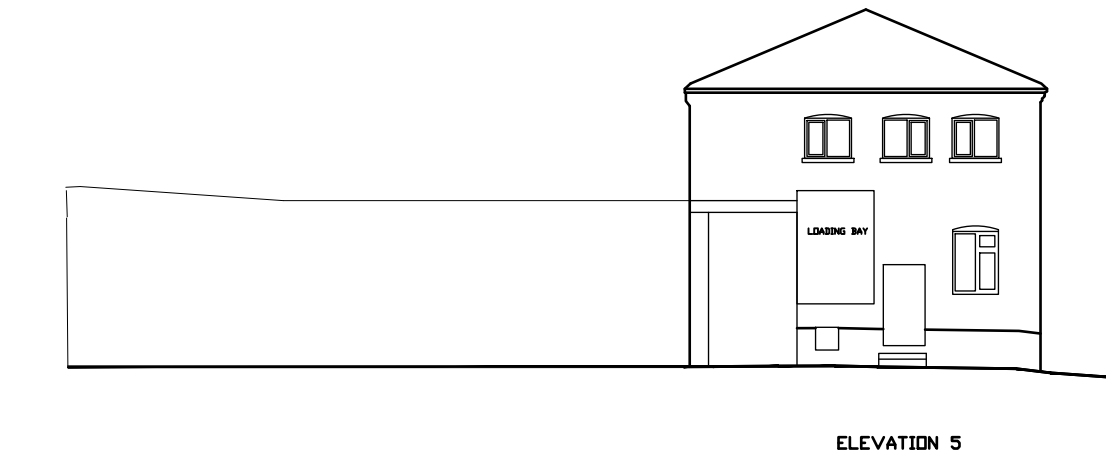
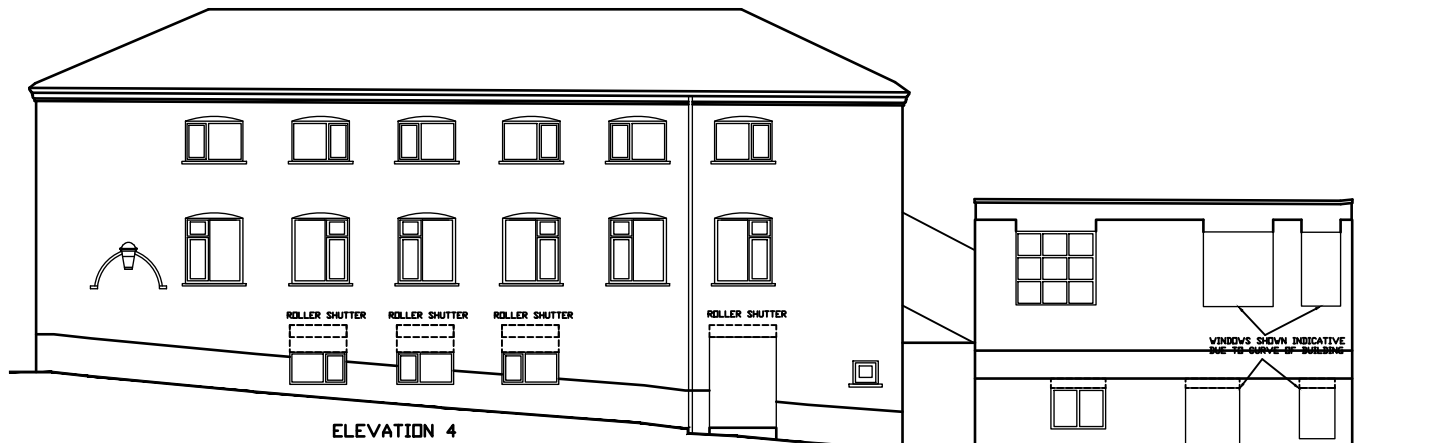
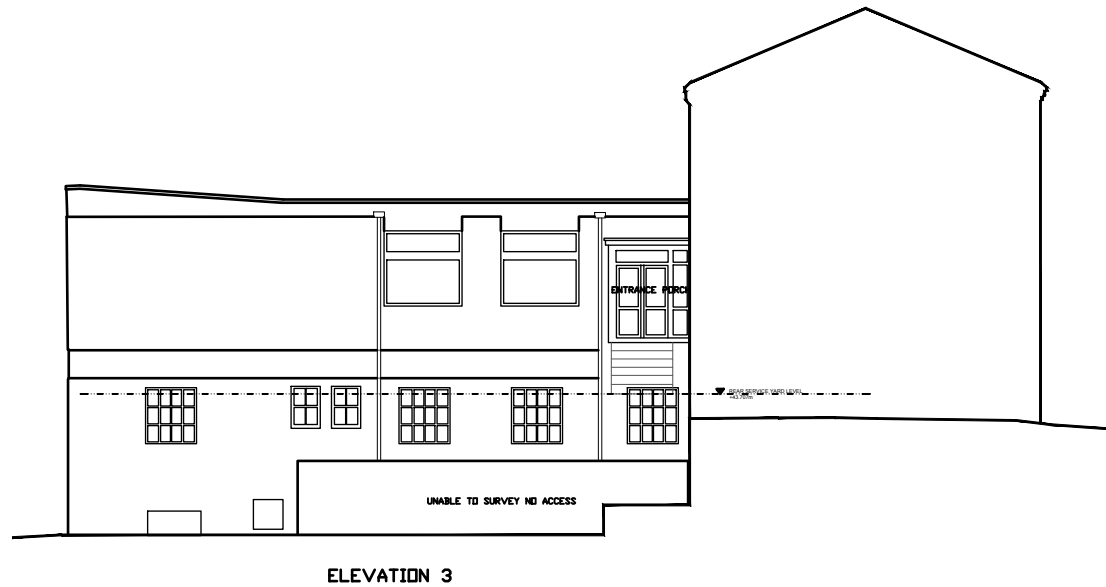
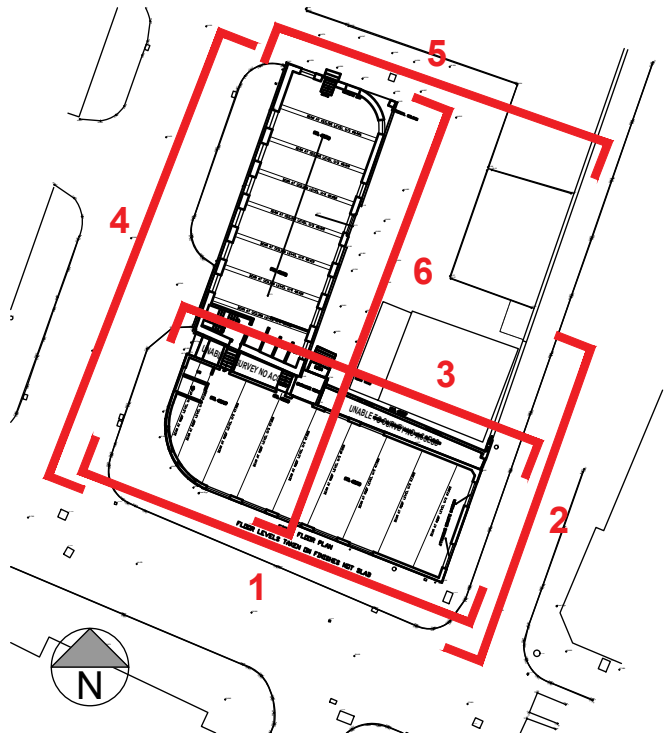


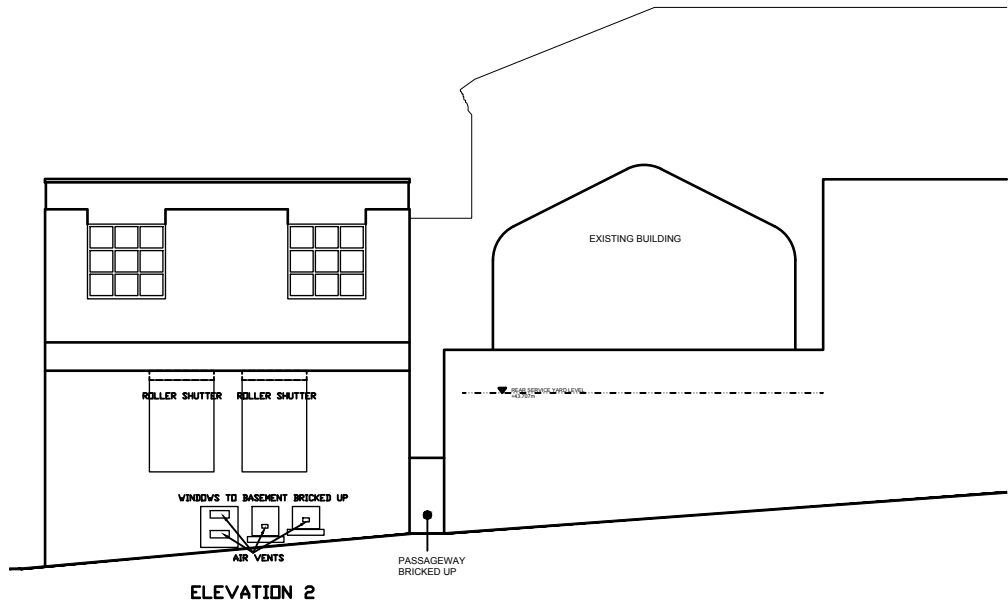

rev	description	drawn	auth	date
1	DO NOT SCALE OFF THIS DRAWING			

LeachRhodesWalker
Architects

info@lrw.co.uk | www.lrw.co.uk
50 Dearmans Place Manchester M3 5LH
Manchester London Bucharest
+44 (0)161 833 0211 +44 (0)207 993 1363 +40 (0)21 650 4026

client		MCR	
project		20 LORD STREET, MANCHESTER	
project no	drawing no	rev	
7970	L(00)08	A	
description			
EXISTING ELEVATIONS			
scale	date drawn	drawn by	authorised by
1:200 @ A3	28.08.20	KHW	CJG
1/c: 019102050900/c/019102050900		fresh hq file	
purpose of issue			
planning ☐ building regs ☐ tender ☐ comment ☐ approval ☐ construction ☐			