






Site Existing
1:1250

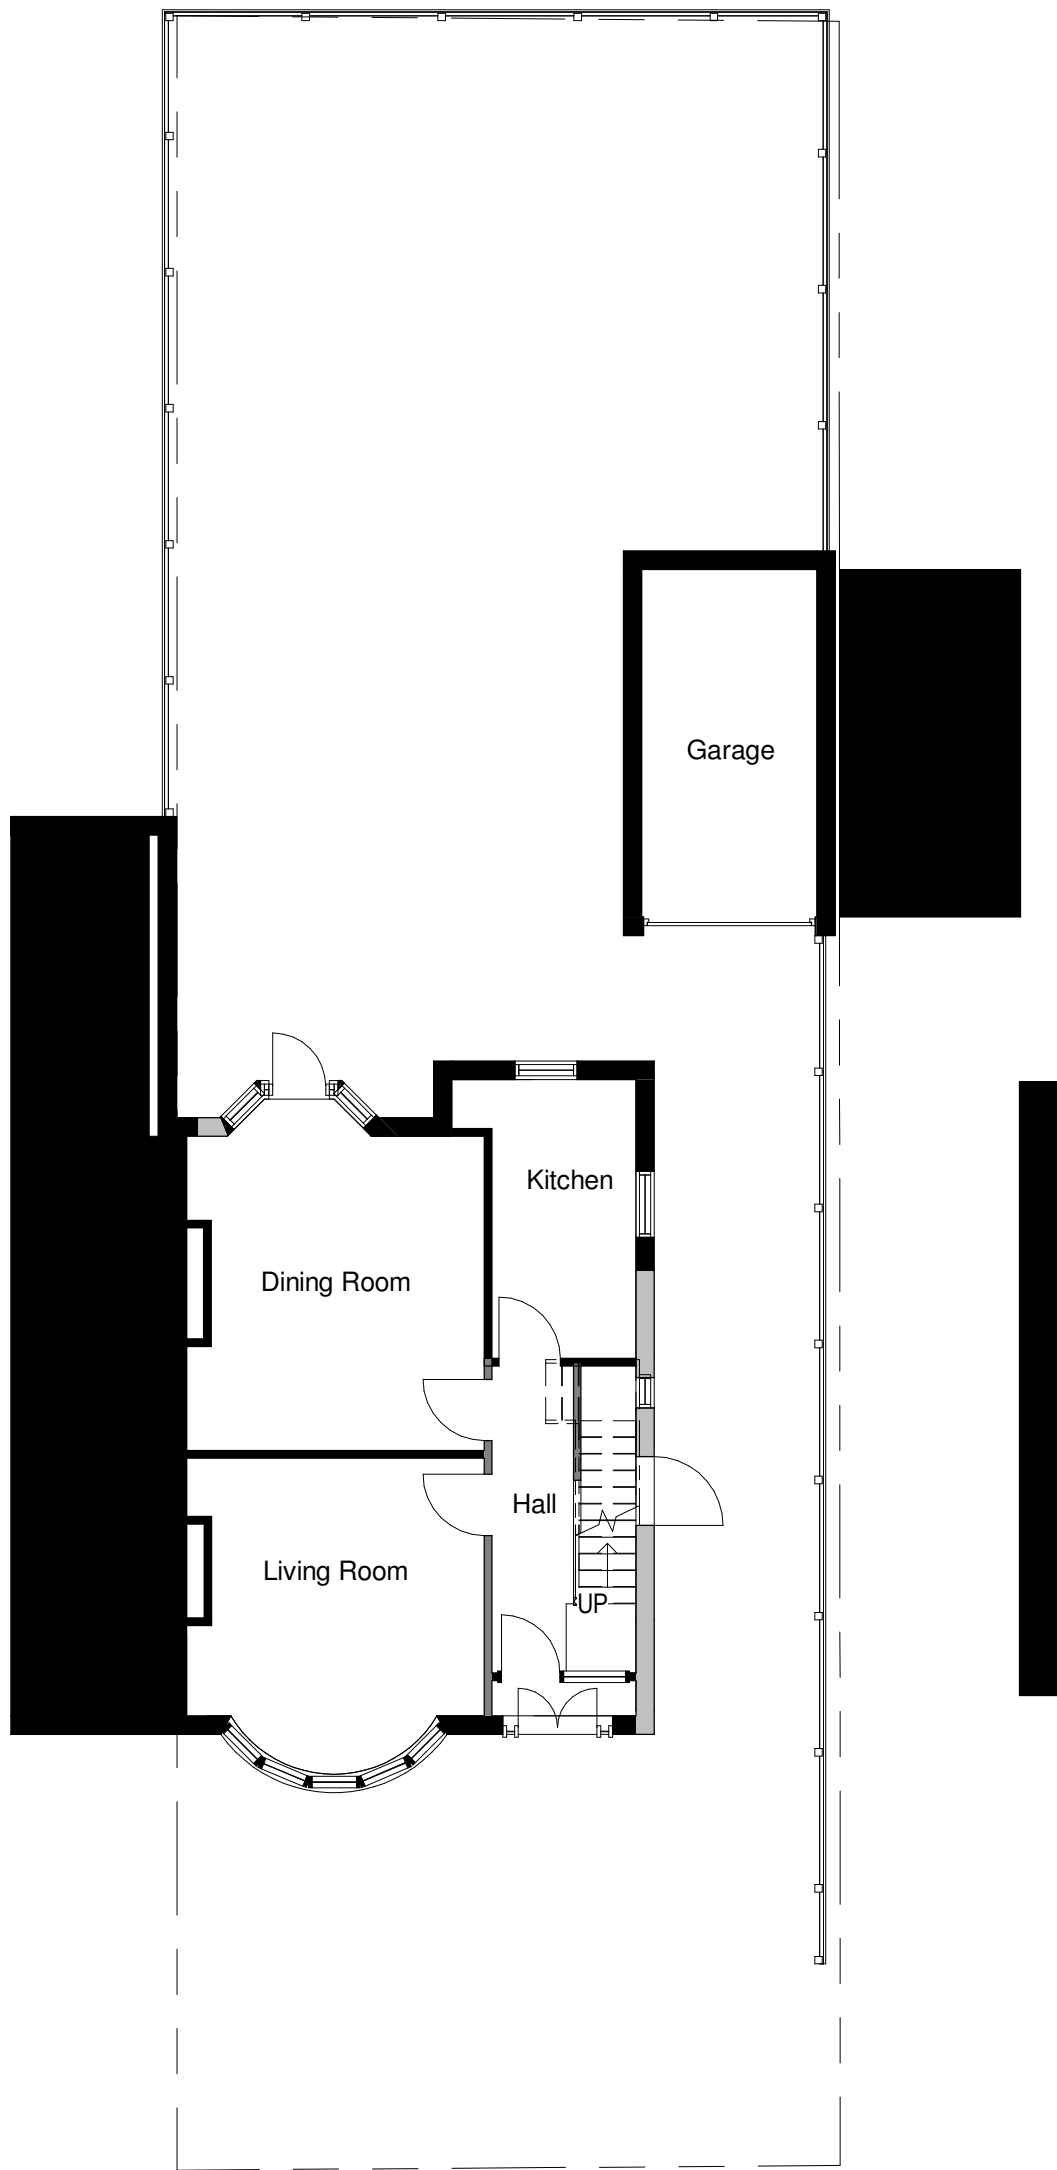


Level 0 Existing
1:100

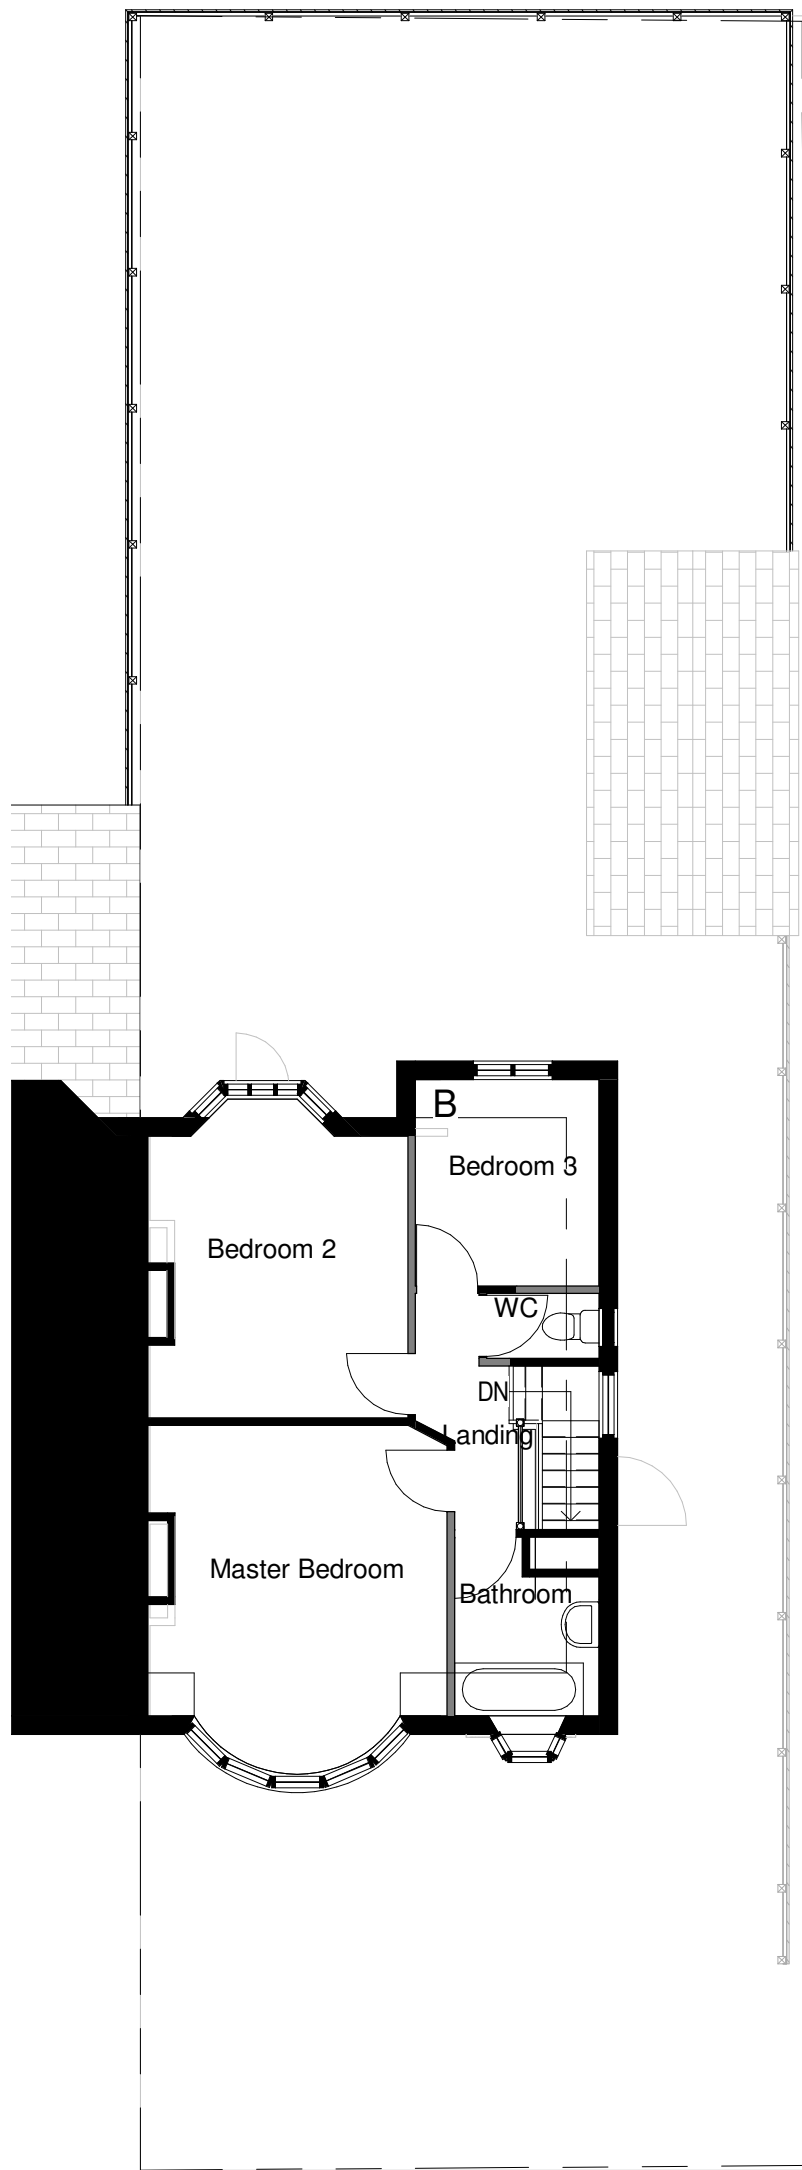

Level 1 Existing
1:100

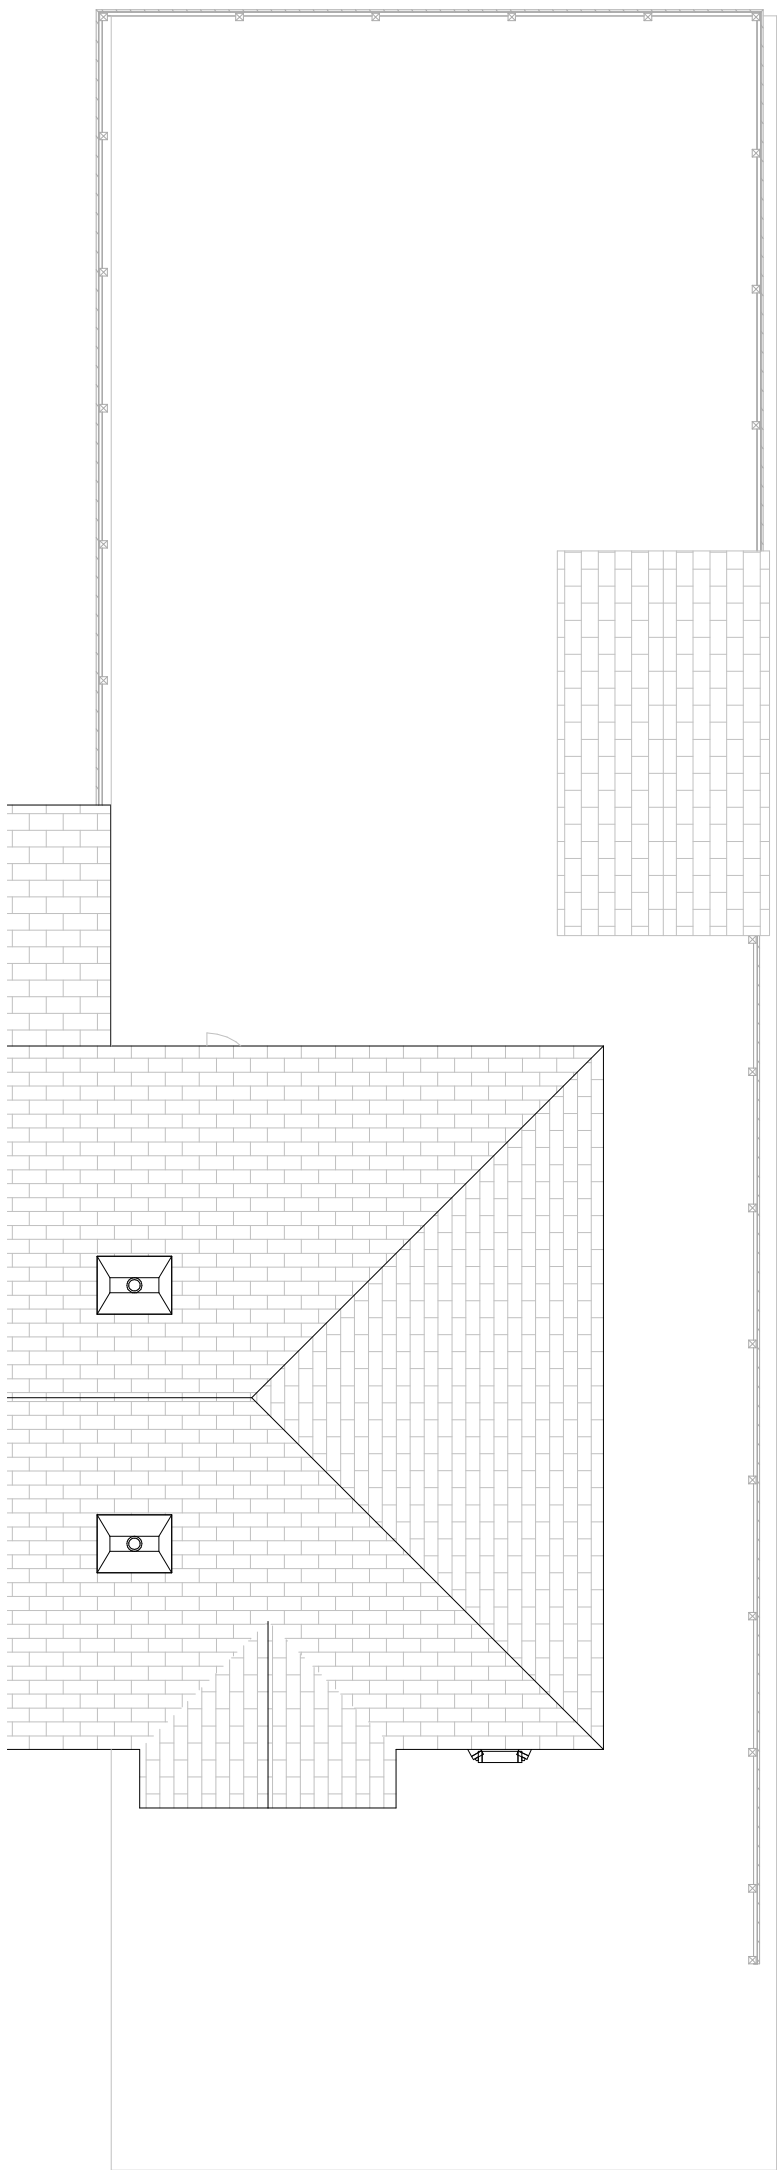


Roof Existing
1:100

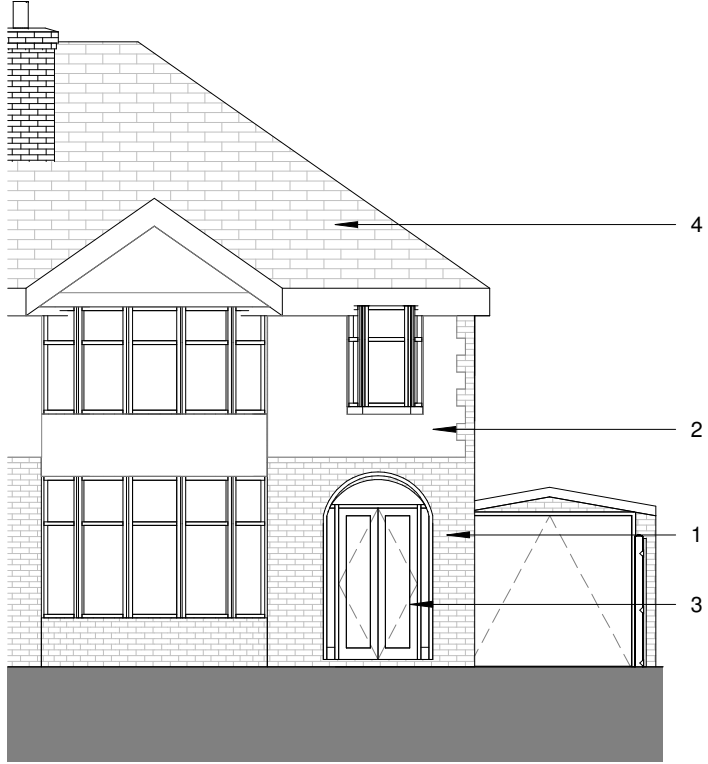


Existing Elevation North
1:100



Existing Elevation East
1:100

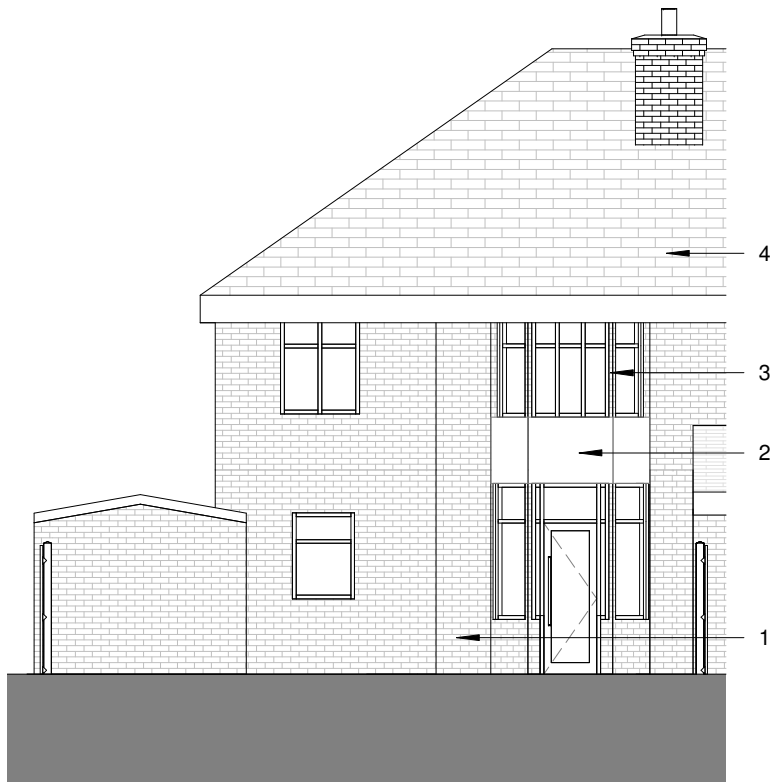

Existing Elevation South
1:100

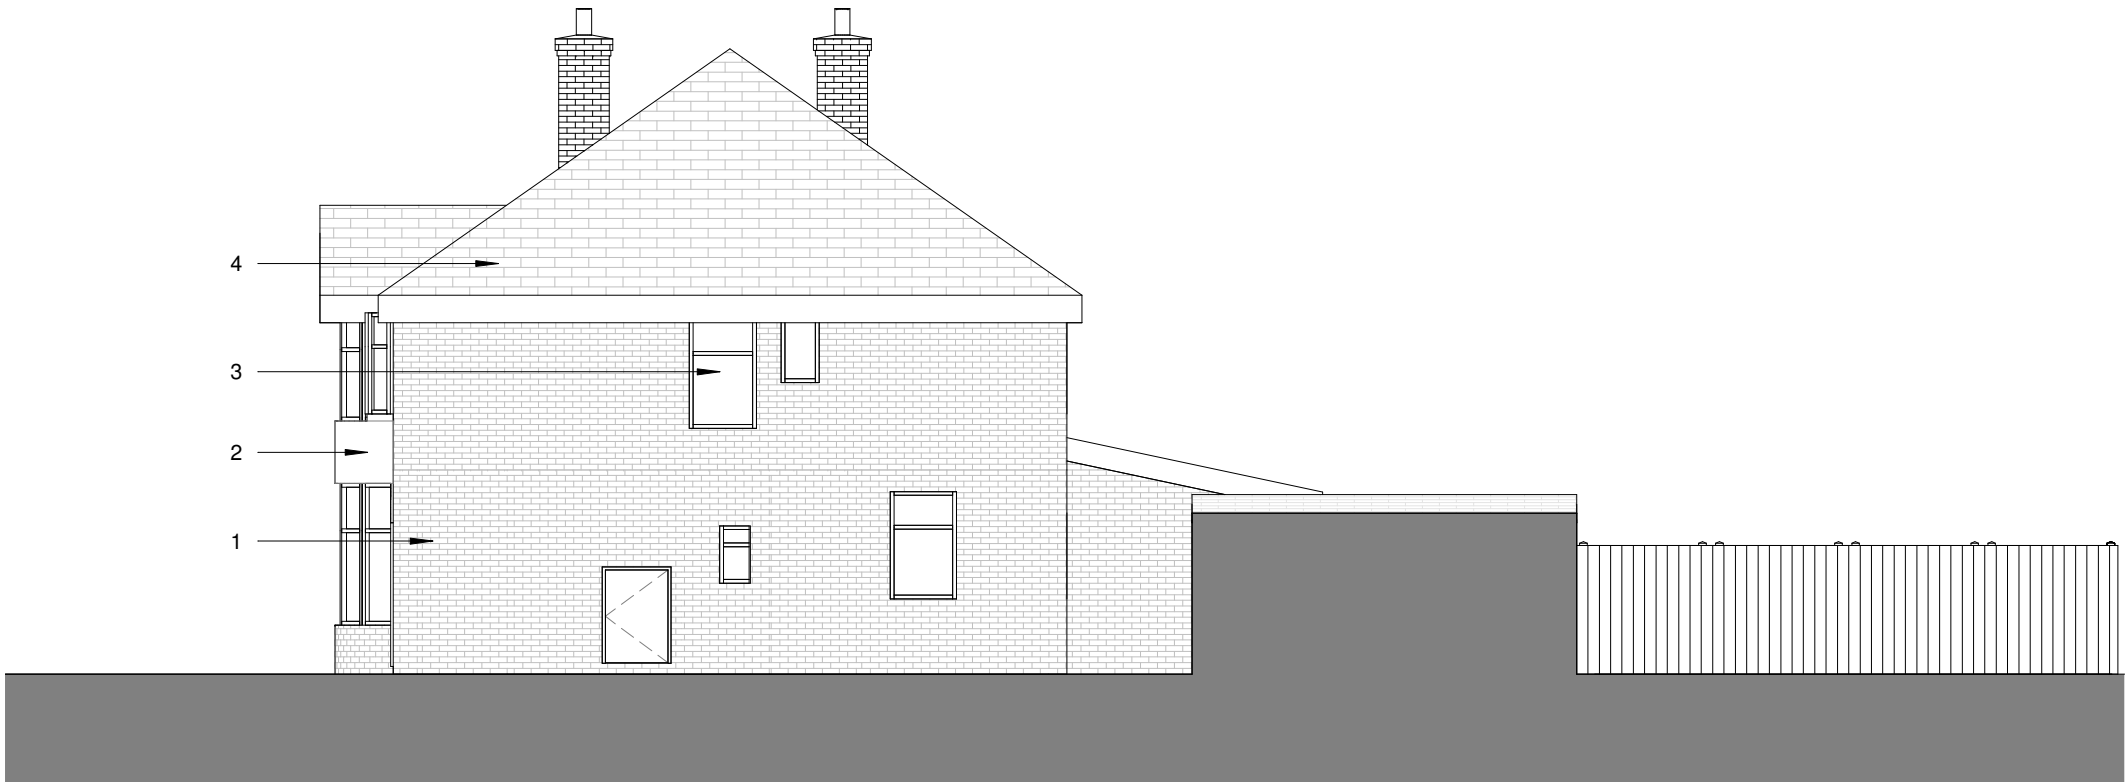

Existing Elevation West
1:100

- 1 Red brick
- 2 White render
- 3 White timber windows and doors
- 4 Roof tiles
- 5 UPVC windows and doors
- 6 PPC sliding doors
- 7 Roof lights

Notes
The Contractor is to check all dimensions and conditions on site before commencing. Do not scale from this drawing.

This drawing remains the copyright of
BUILDING EVOLUTION ARCHITECTS LTD.

Scale Bars		TO BE USED ONLY AS GUIDANCE			
1:100	mm	0	1000	2000	3000
1:200	mm	0	1000	2000	3000
1:500	M	0	5	15	25
1:1250	M	0	10	30	50

KEYPLAN

Rev	Description	By	Date
-----	-------------	----	------

Project Status	Drawing Status
Feasibility	

This information, whether drawn or as a data file, is copyright and issued strictly for use on the project for which it is provided

Clients / Project
32 Fog Lane

Drawing
Existing Drawings

Date	13.09.21	Scale	As indicated	@ A1
Drawn By	RPN	Checked		

be.architects
Manchester:
12-14 Shaws Road
Altrincham
Cheshire
WA14 1QU
+44 (0)7772 059 759
www.be.architects.co.uk

Ref	2139-BE-XX-11-100	Rev	
-----	-------------------	-----	--