


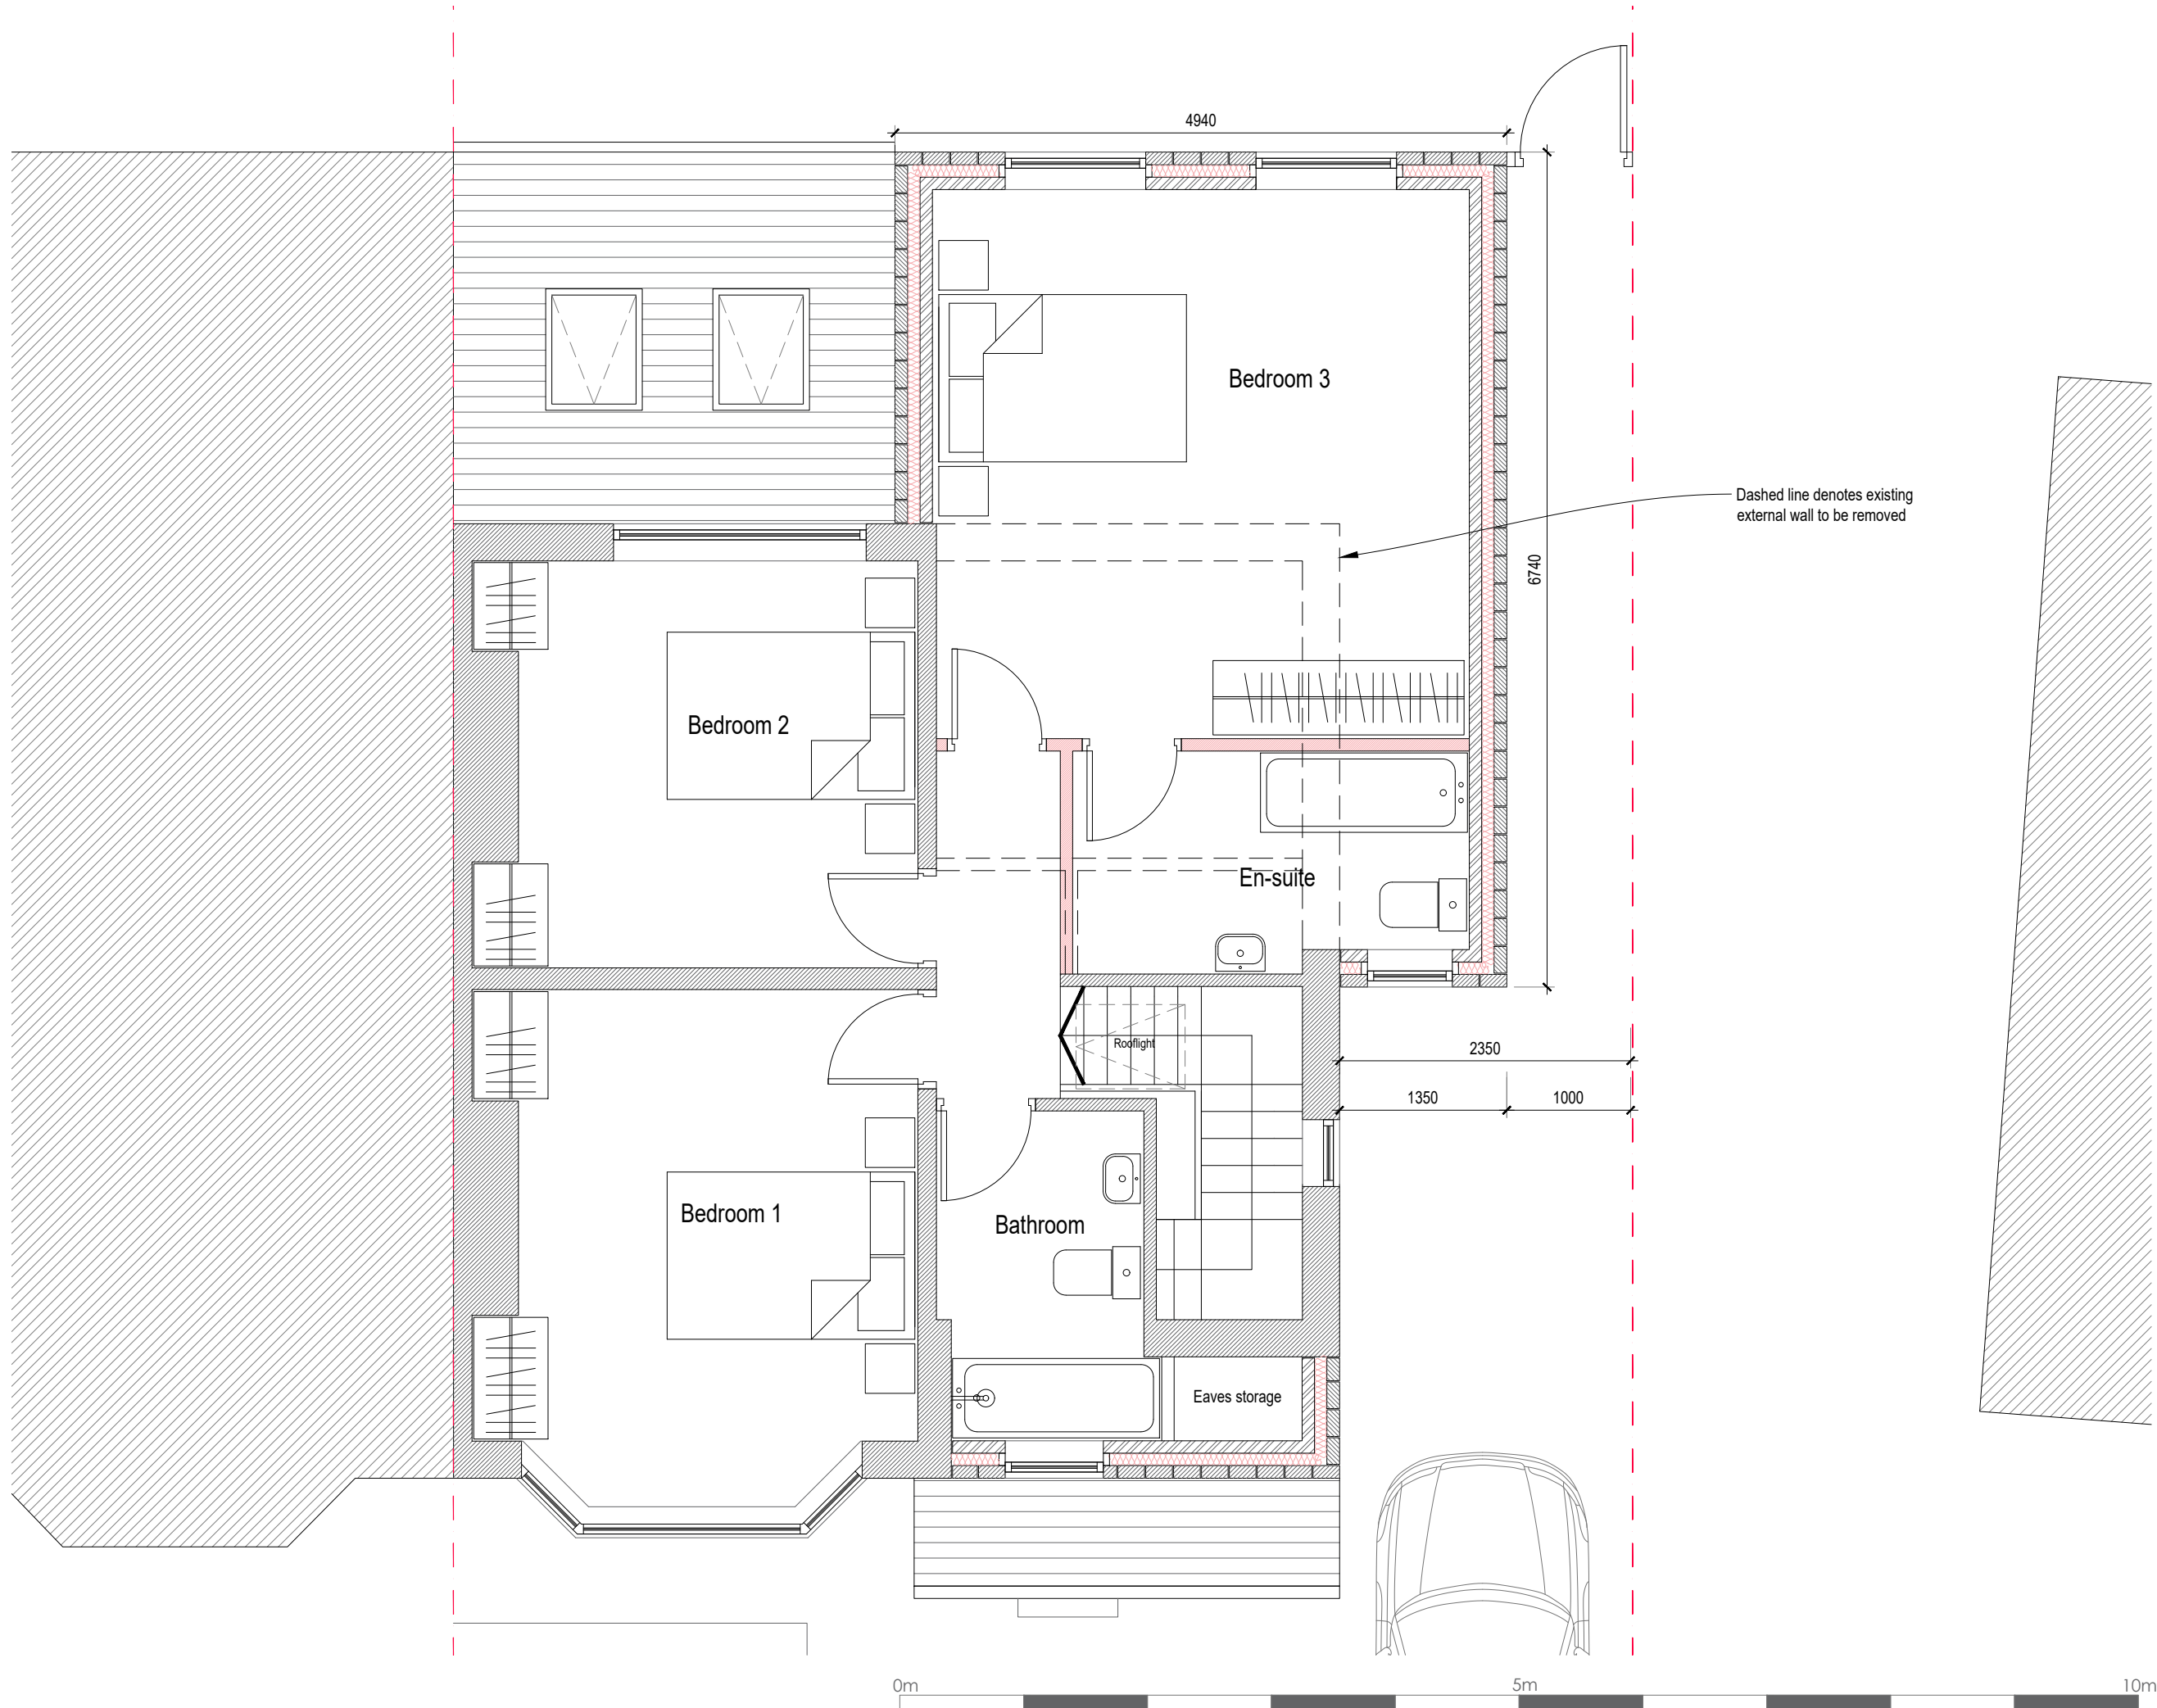

Project.
35 Kingsfield Drive,
Didsbury, M20 6JA

Scale.
1:50 @ A3

Title.
**Proposed
First floor plan**

Drwg No.

005

