
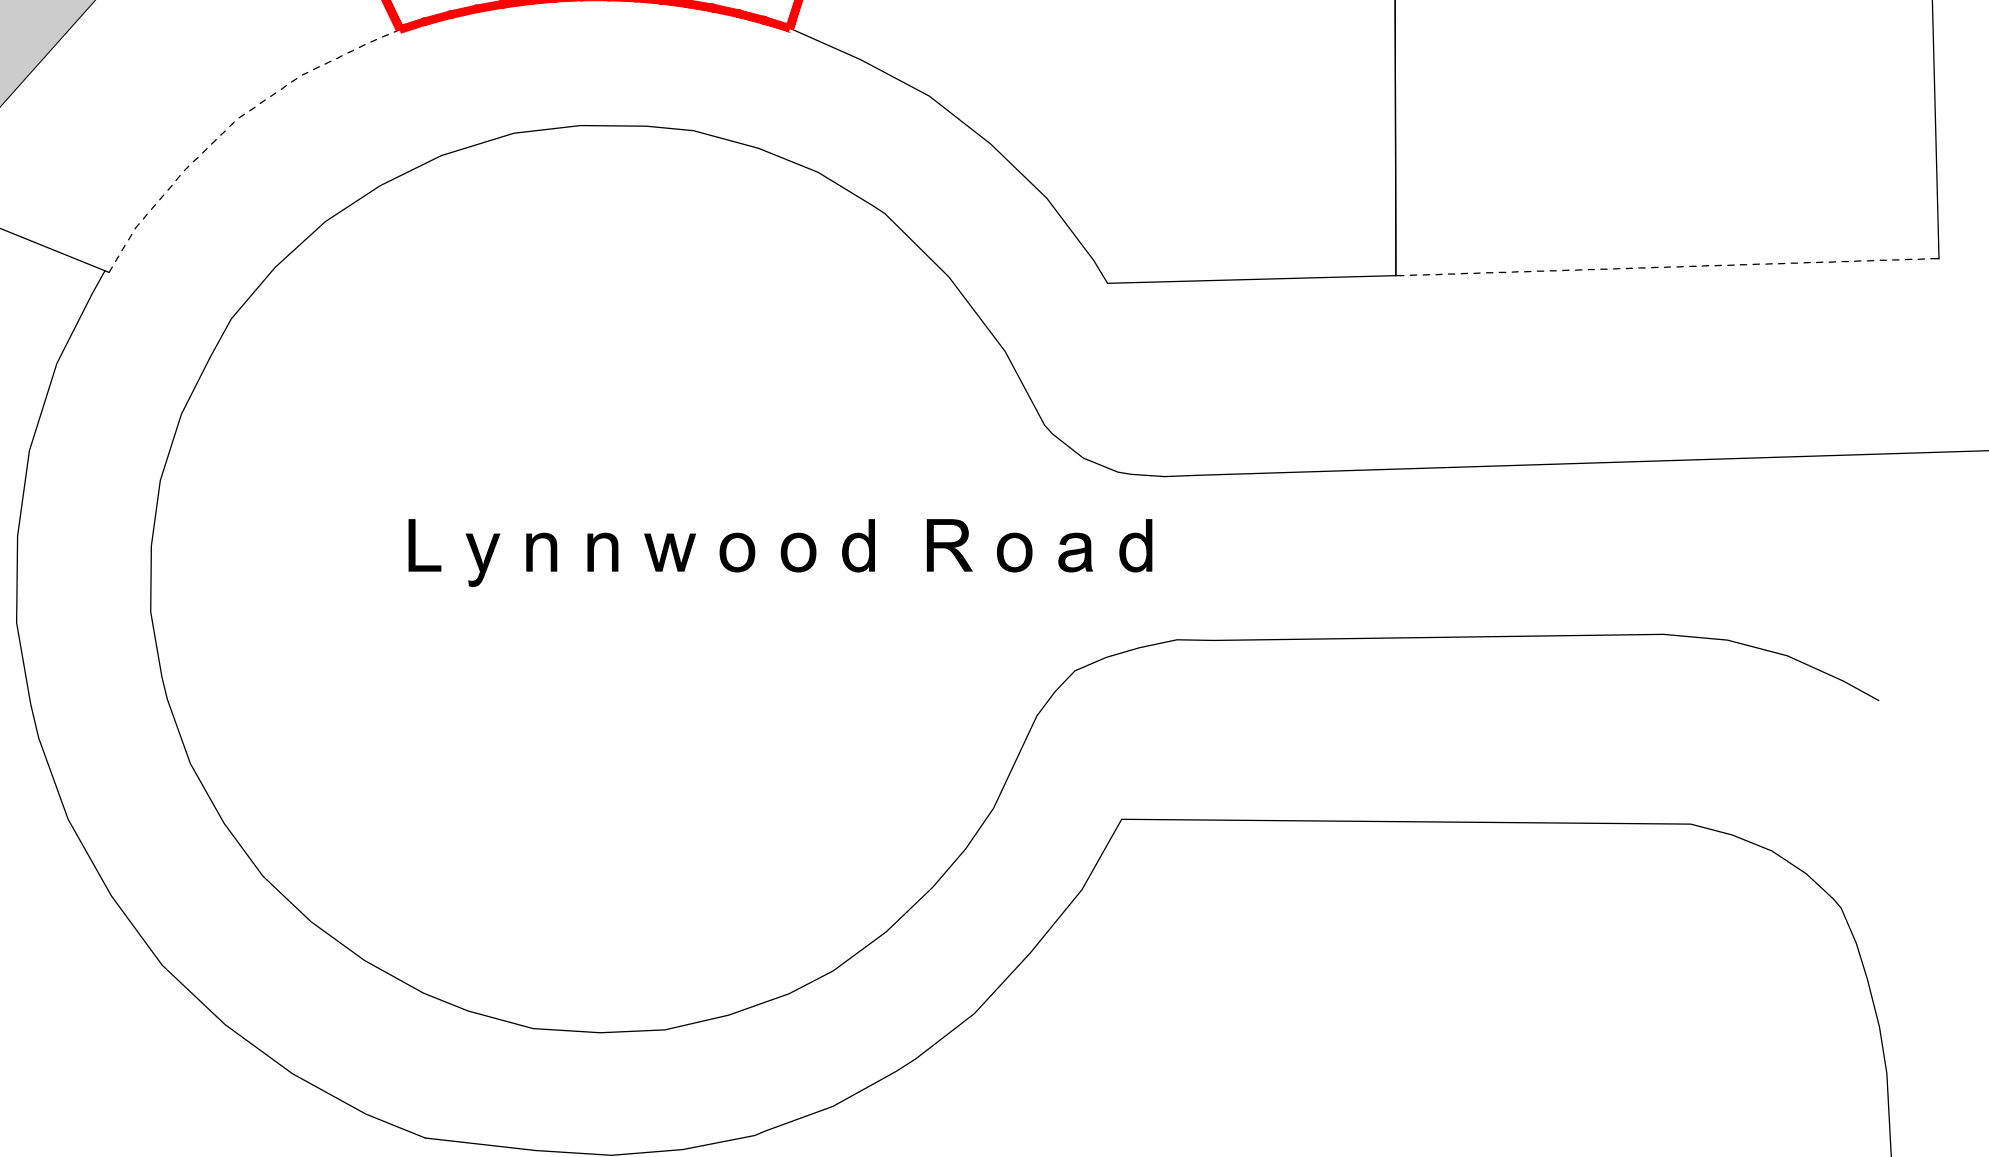
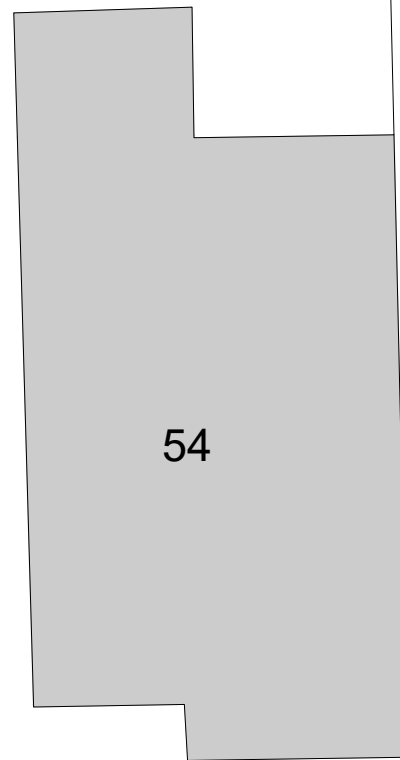
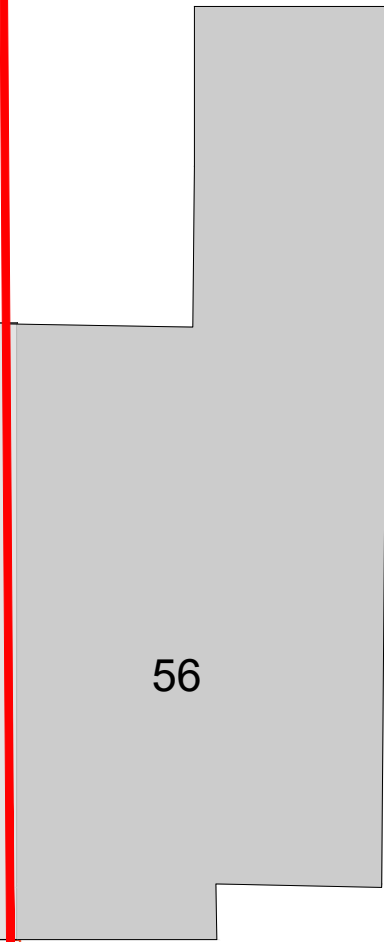
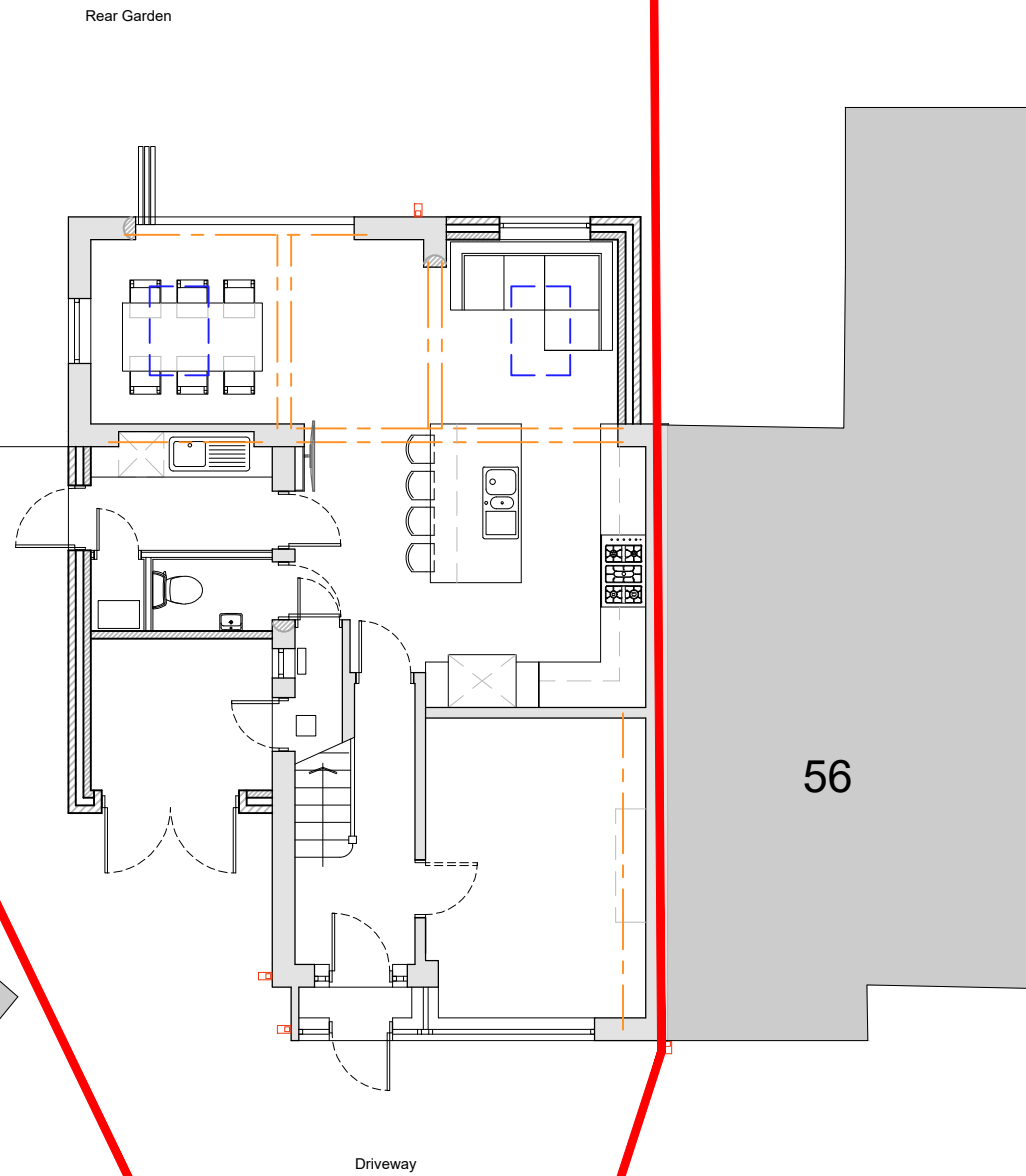


0 1 2 3 4 5m
Scale 1:100

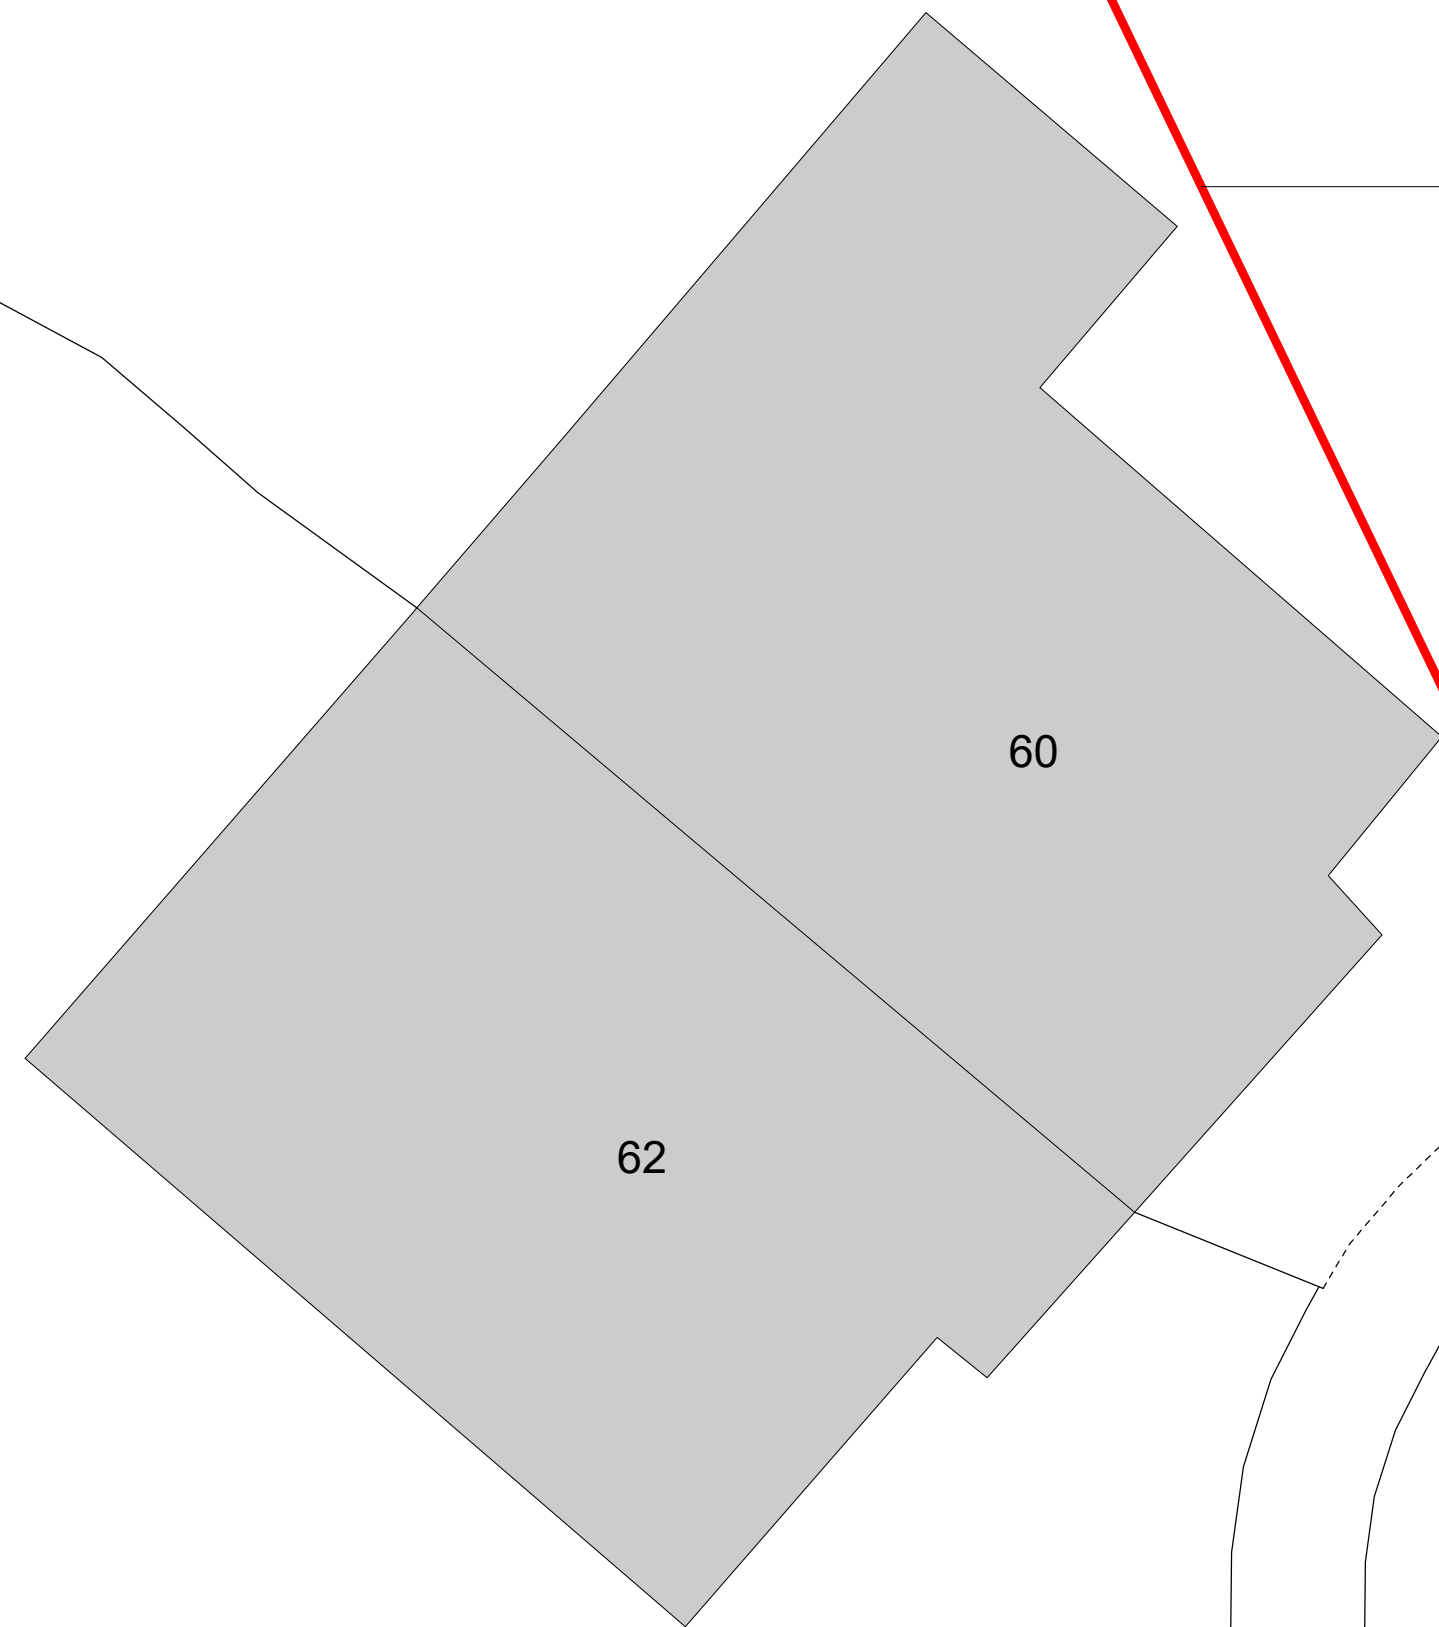

Rev.	Date.

Mr and Mrs Latchem
58 Lynnwood Road, Manchester, M19 1RJ
Proposed Block Plan
October 21
Scale: 1:100@A2
21-025-007
Rev _