



Proposed Rear Elevation 1:100





Proposed Southwest Elevation 1:100



Existing Rear Elevation 1:100

Scale Bar 1:100

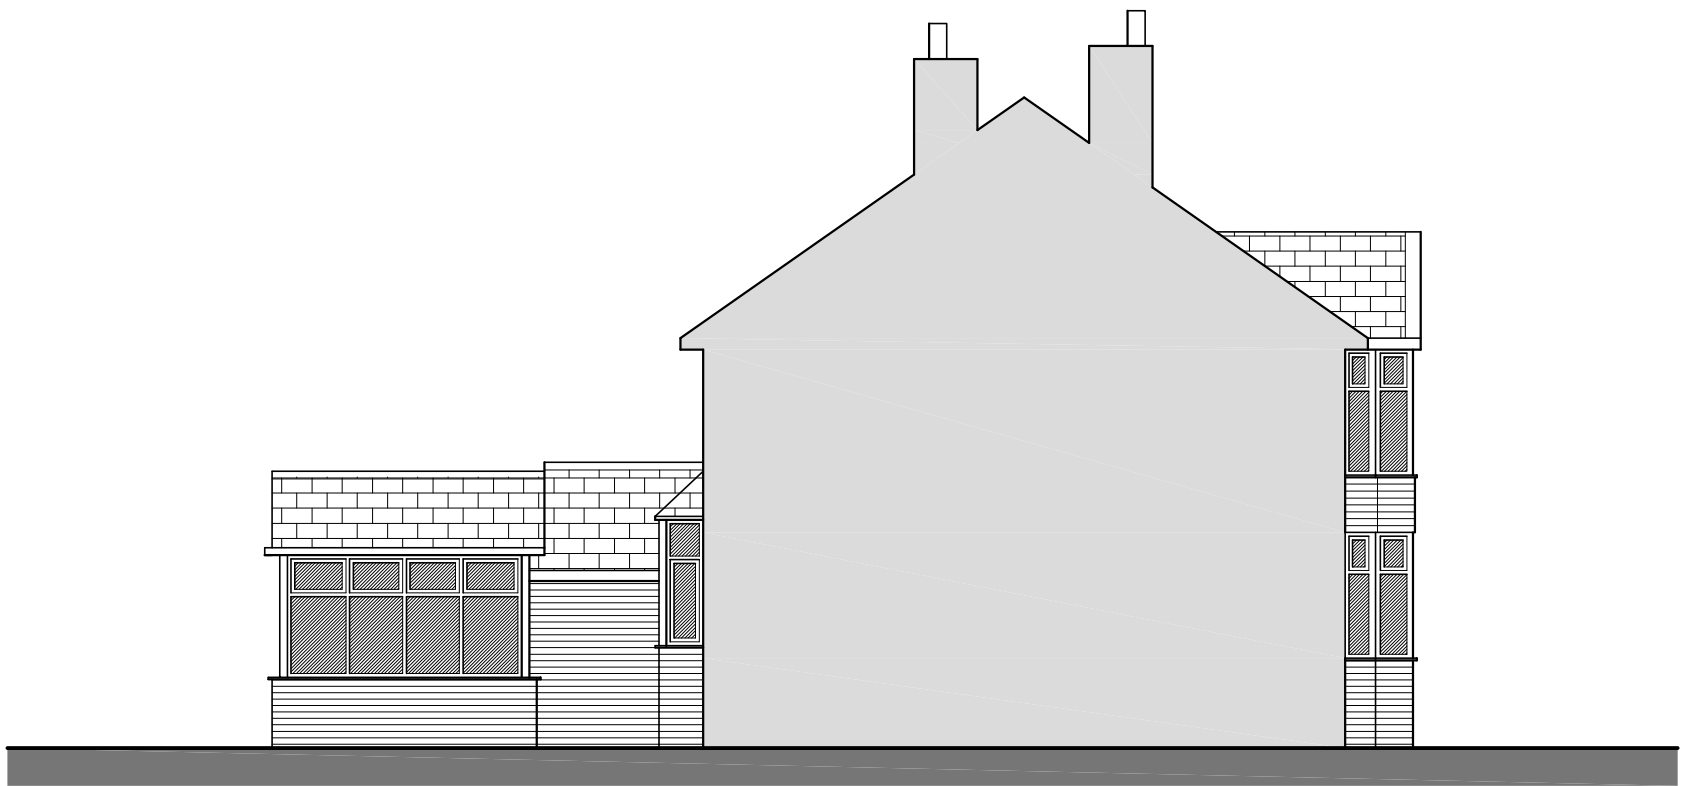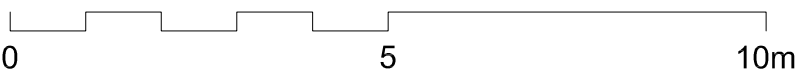

Existing Southwest Elevation 1:100