PURPOSE OF ISSUE	PLANNING

Do not scale from this drawing.All information should be checked by the contrator site before commencing work. Any discreprencies should be reported to the architect immediately . All rights are reserved and are not transferable.Unauthorised reproduction of this drawing are not permitted

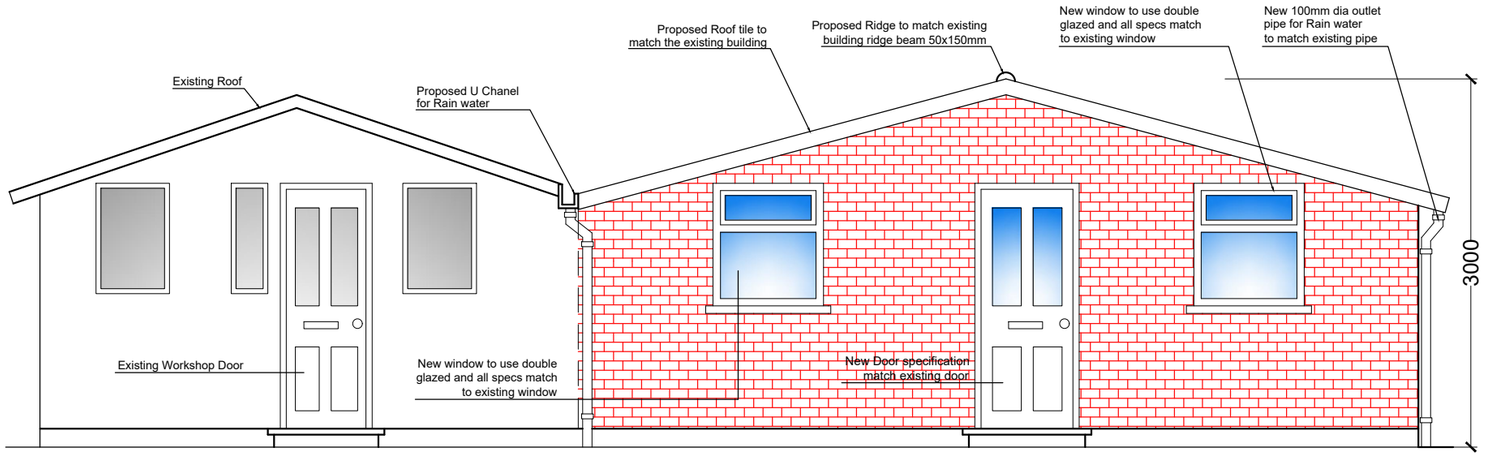

PROPOSED BUILDING
FRONT SIDE ELEVATION

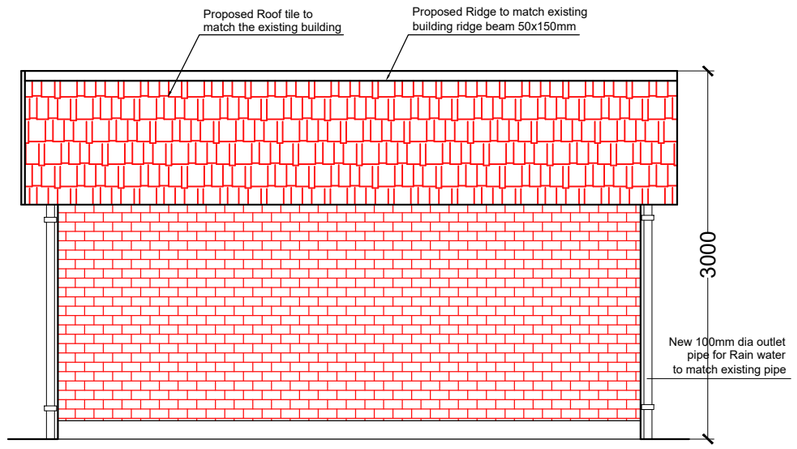

PROPOSED BUILDING
LEFT SIDE ELEVATION

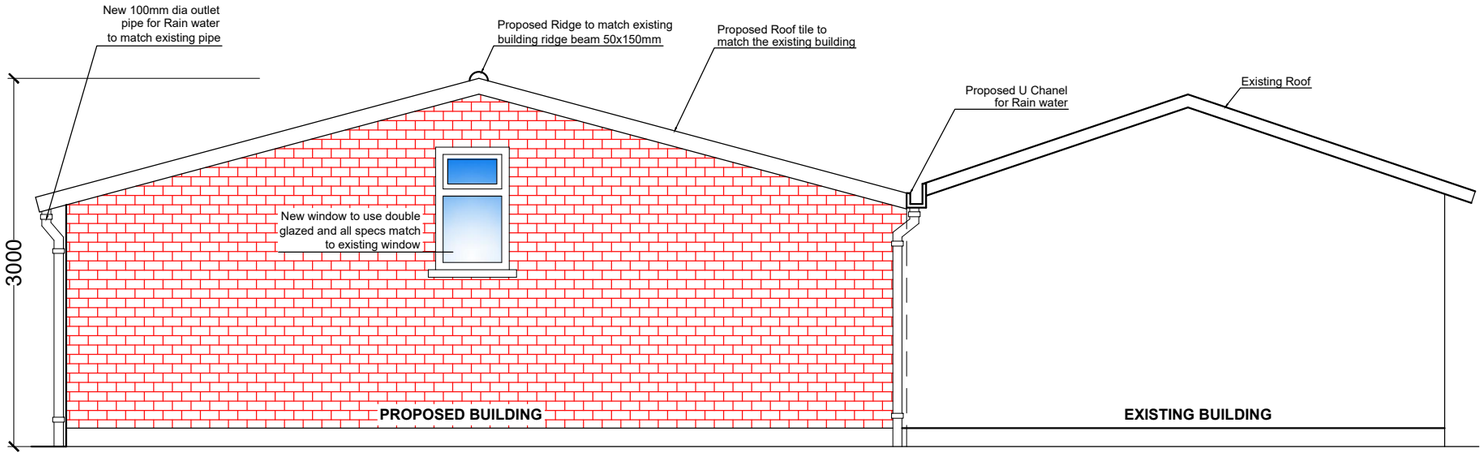

PROPOSED BUILDING
REAR SIDE ELEVATION

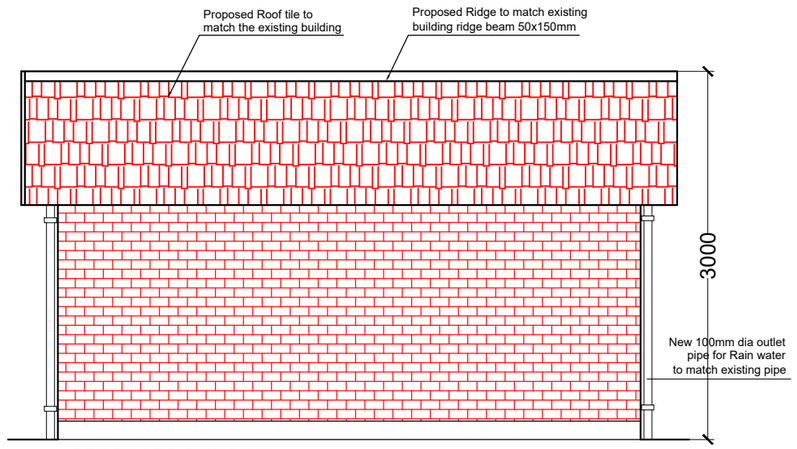

PROPOSED BUILDING
RIGHT SIDE ELEVATION

AEYS' ASSOCIATES UK LTD.

PROJECT:

26 HEATON ROAD, WITHINGTON, M20 4PX MANCHESTER, UK.

DRAWING TITLE:

PROPOSED BUILDING ELEVATIONS

	DRG NO : AA-06
DATE : JANUARY - 2021	SCALE: 1:50@A3