
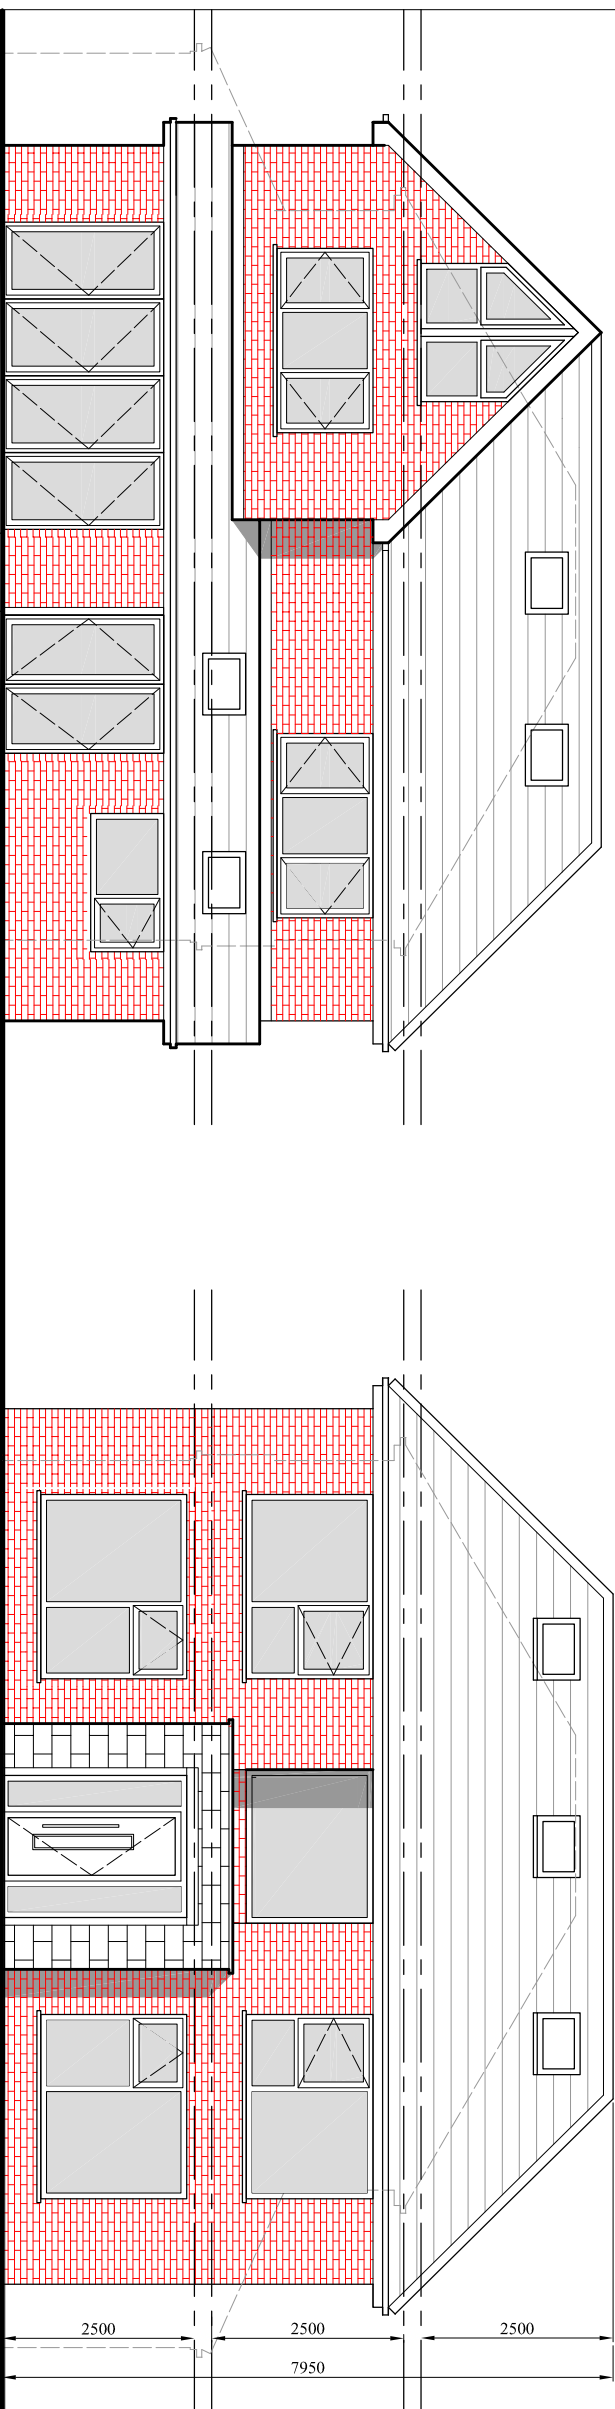
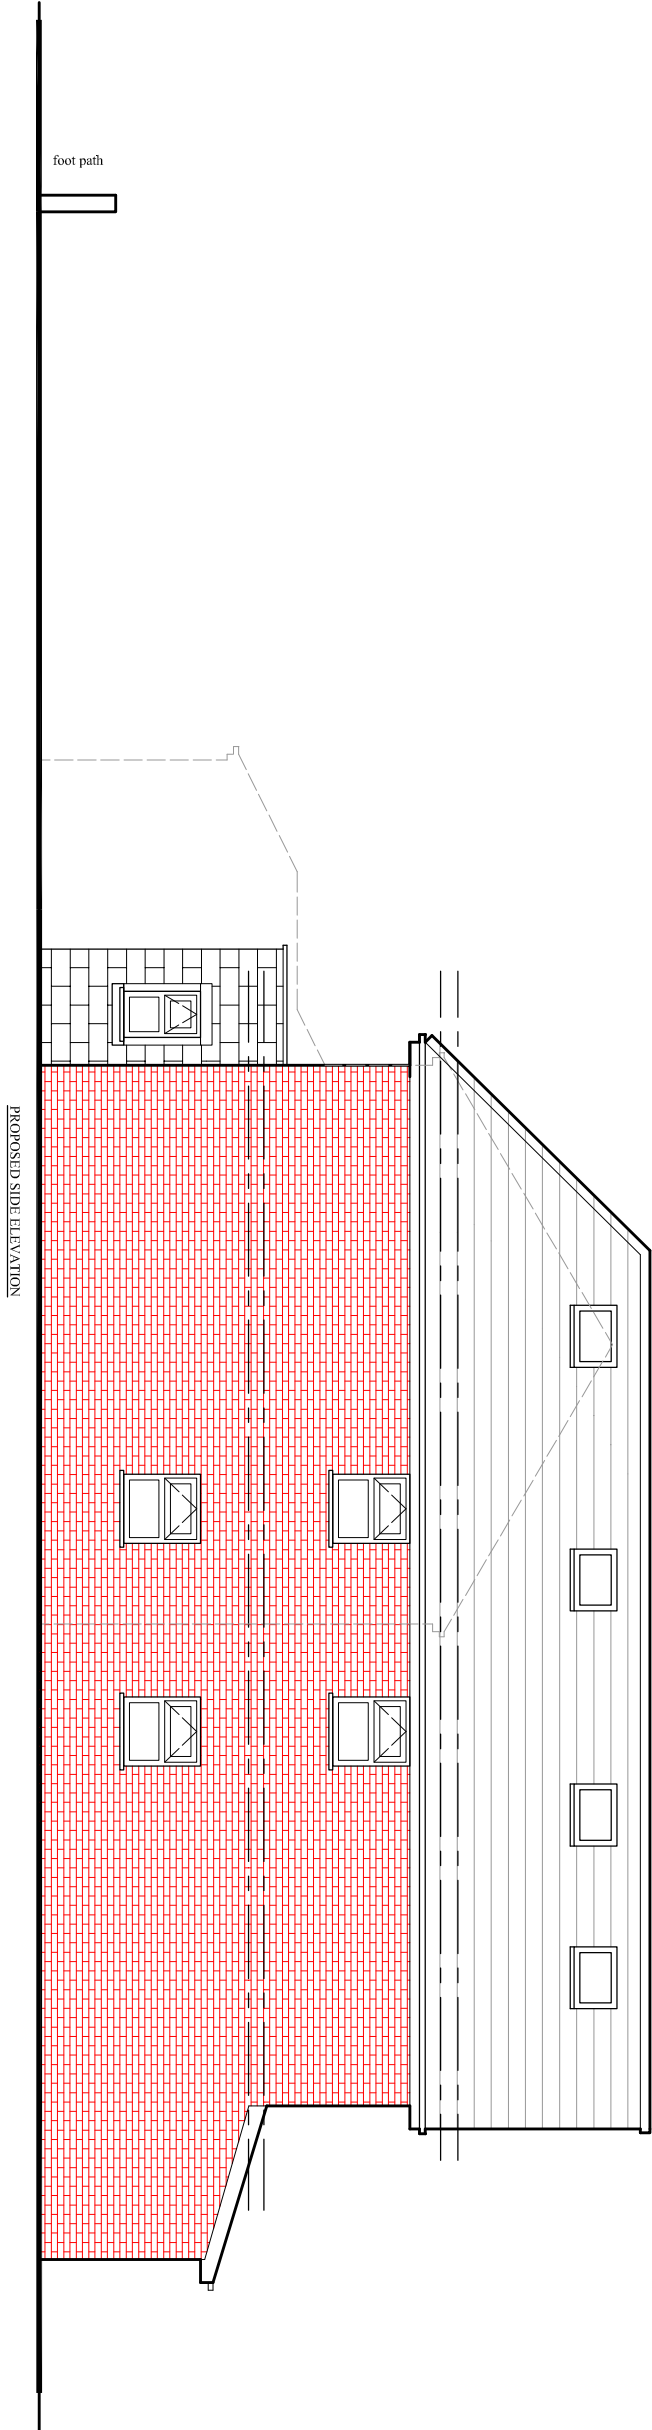


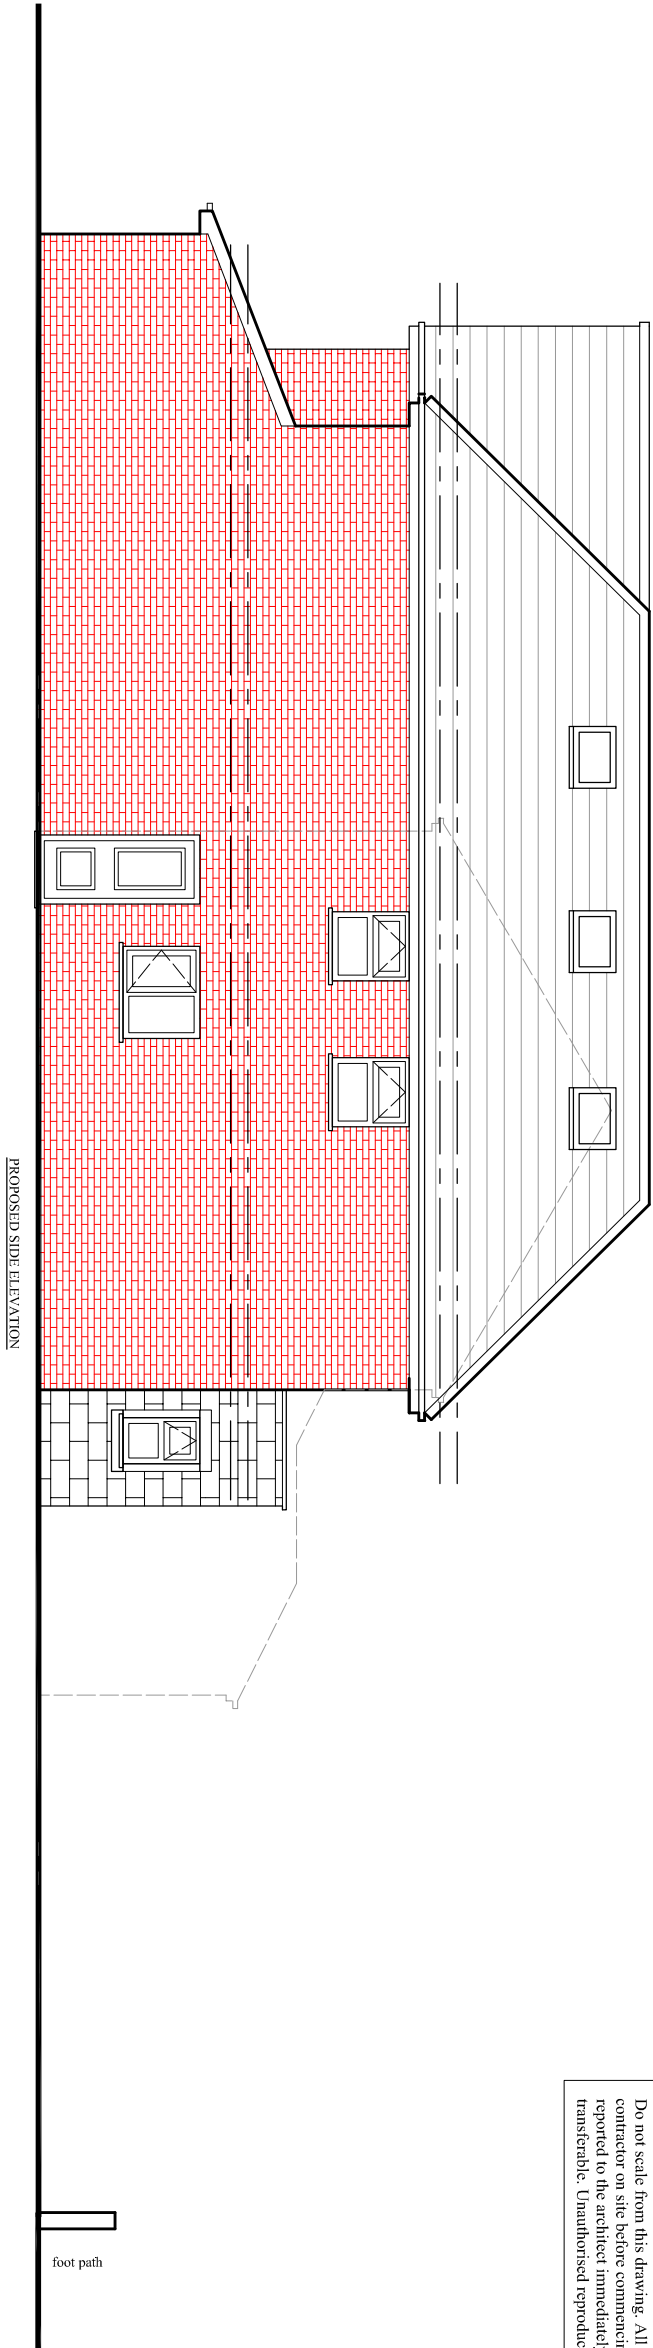

PROJECT
409 Wilbraham Road,
Chorlton

CLIENT
Mr. Akhlag

DRAWING TITLE
Proposed Elevation

JOB No
DRAWING No
NA-P05

SCALE
1:100@A3
DATE
Feb. 20
DRAWN
CHECKED BY
-

t: 0782 895 3405
e: niamat@hotmail.co.uk