


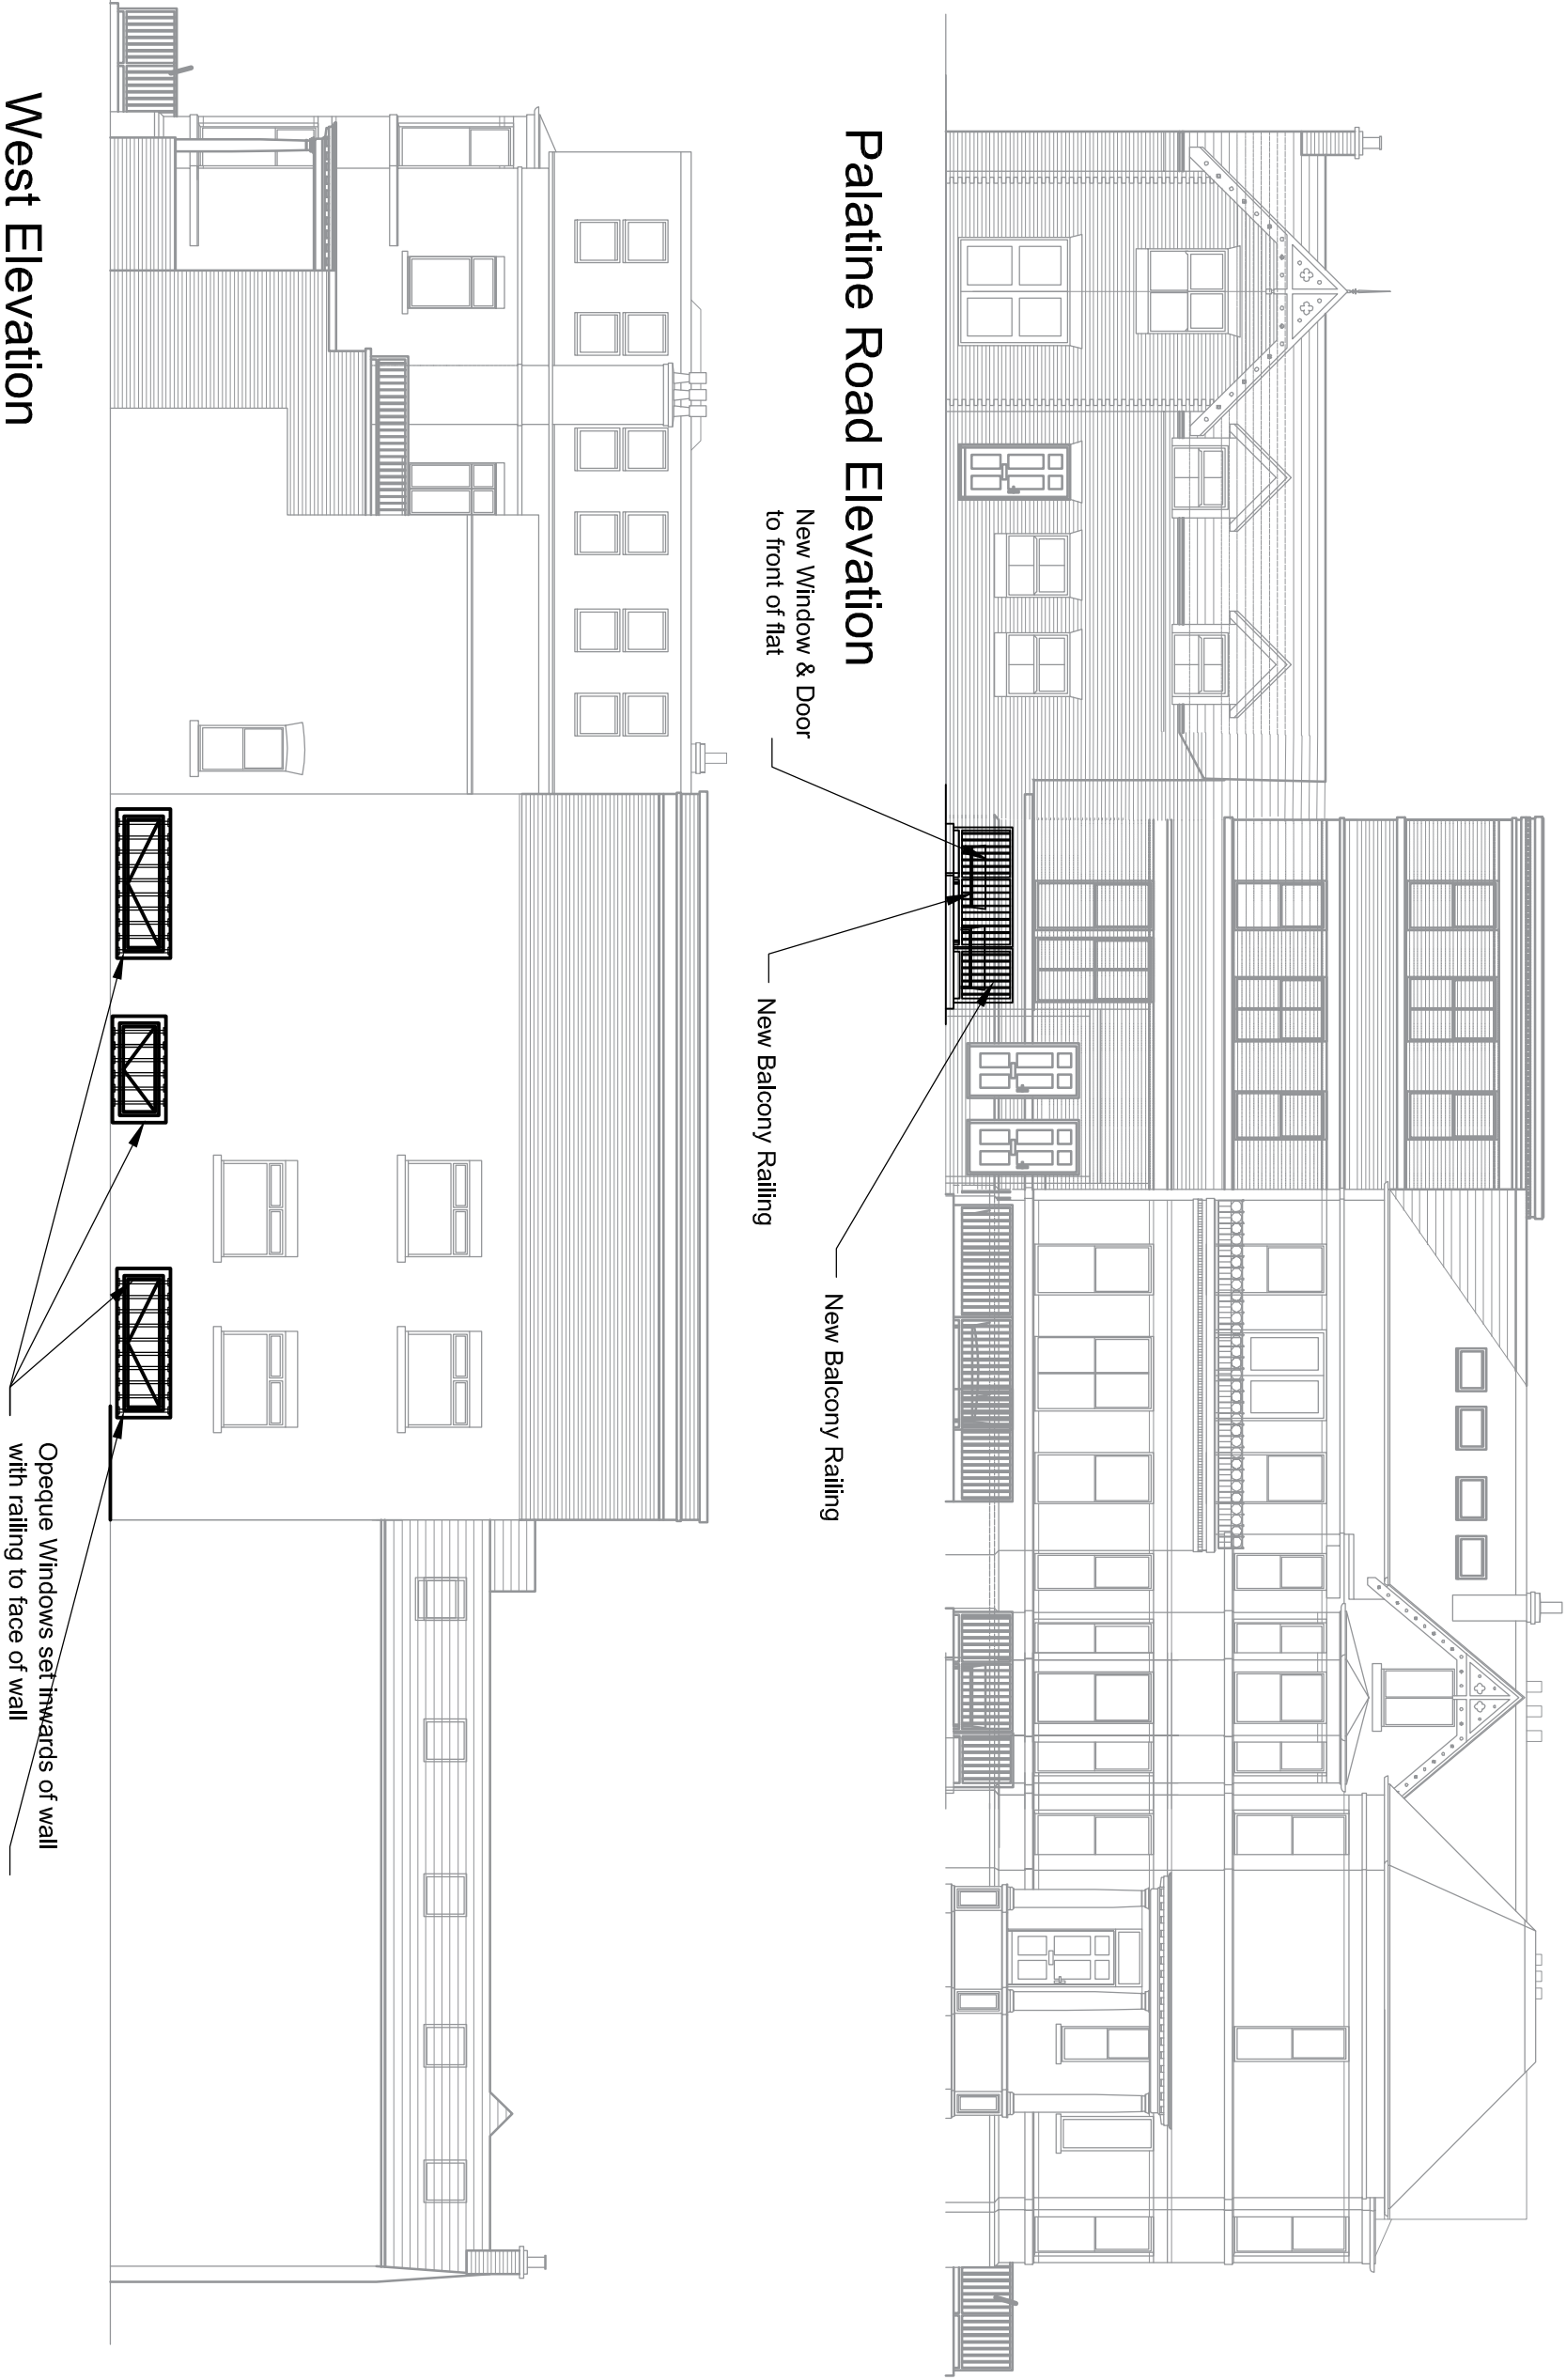

1 Proposed Elevations

1 : 100



Rev	Description	Date
01	PLANNING SUBMISSION	29.01.21

CODE	SUITABILITY DESCRIPTION
S2	PLANNING
STATUS	PURPOSE OF ISSUE
I	PLANNING

PROJECT

129 Barlow Moor Road Didsbury
Additional flat to basement (flat 12)

TITLE

PROPOSED ELEVATIONS

CLIENT

Linear Construction

DRAWN BY	CHECKED BY	DATE
MM	MM	29/01/21
SCALE (@ A1)	PROJECT NUMBER	
As Indicated	MCS2185	
DRAWING NUMBER	REV	
VDG-M013-XX-ZZ-1220	01	