


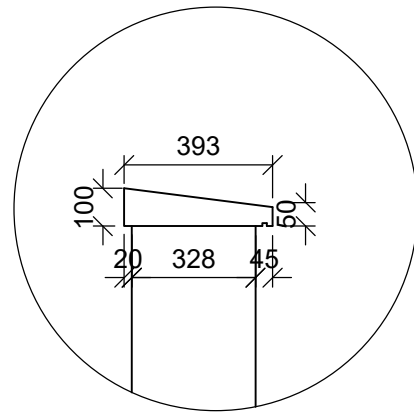


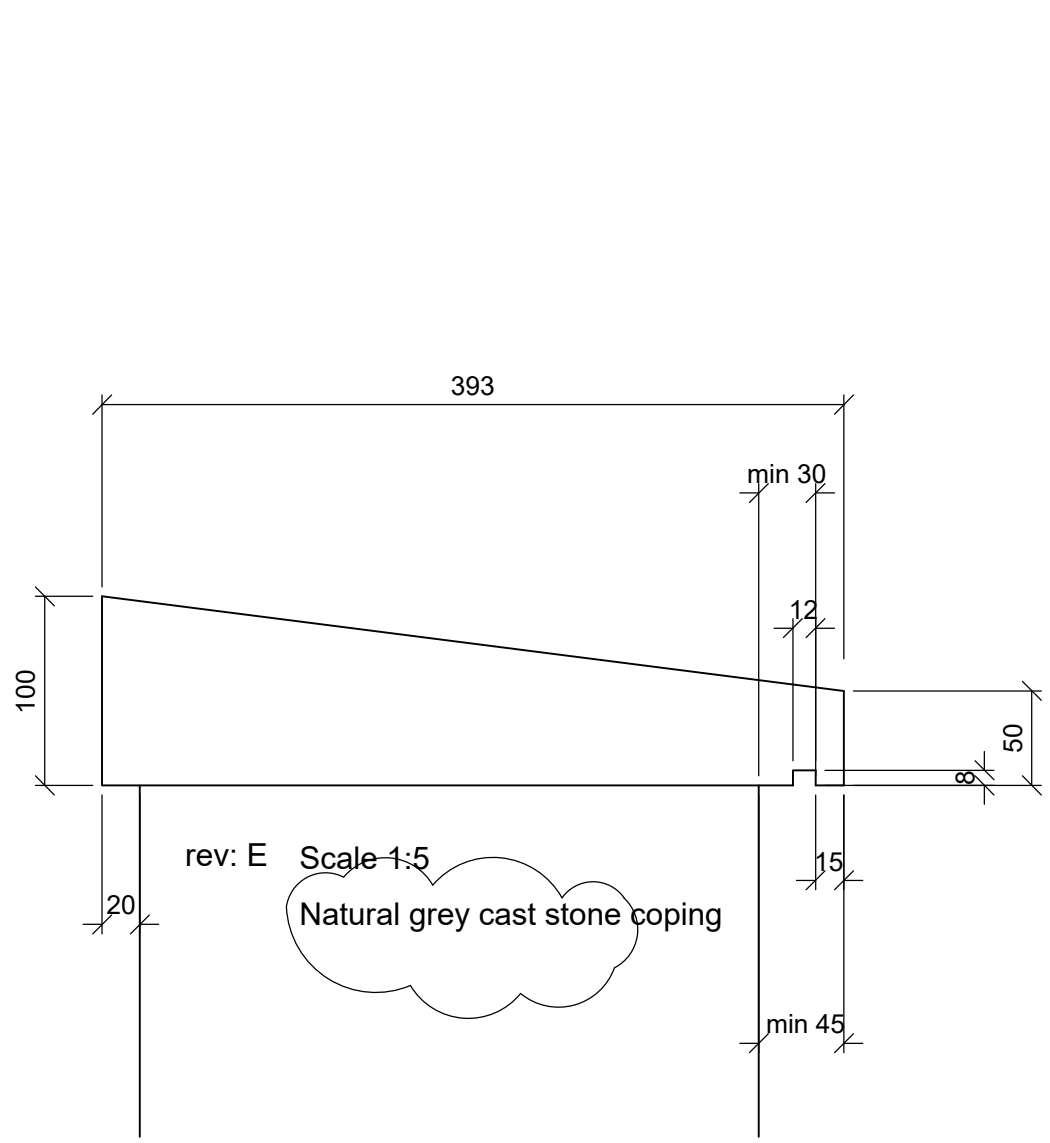


Boundary Type 1.
New steel railings and posts on 347mm high brick wall (Shakespeare Red RG 1616 and Smooth Red RG 1965 copings).

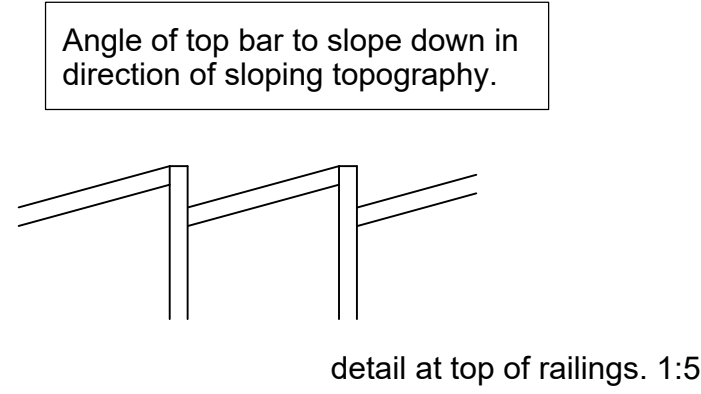


Boundary Type 10.
New steel railings and posts on 347mm high brick wall (Blundell Weathered Red RG 1964 and Smooth Red RG 1965 copings).

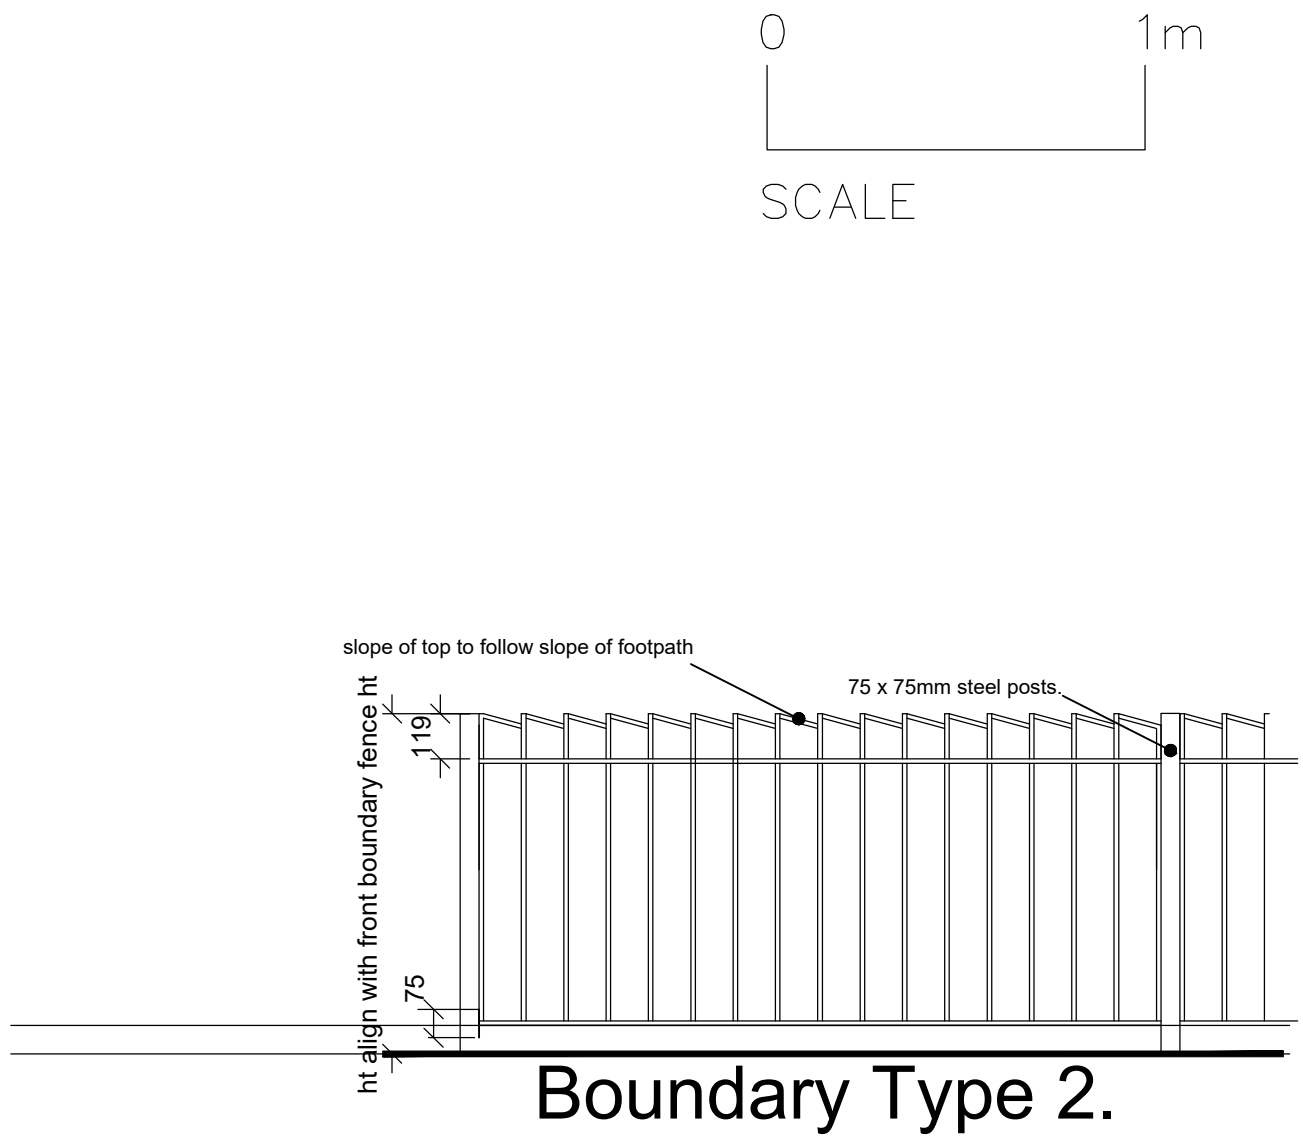

Boundary Type 2.


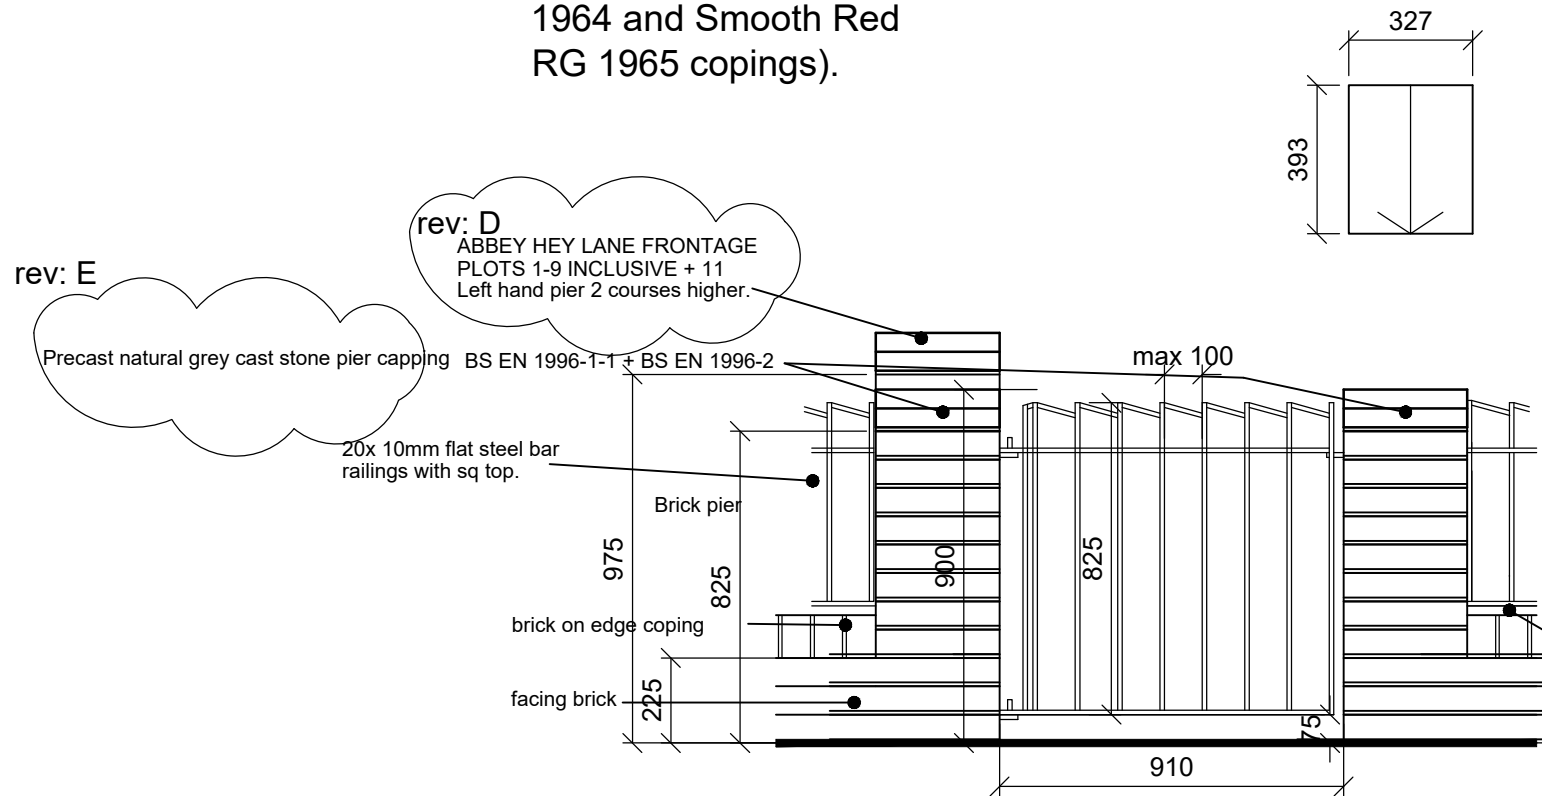


Boundary Type 1 SINGLE GATE.

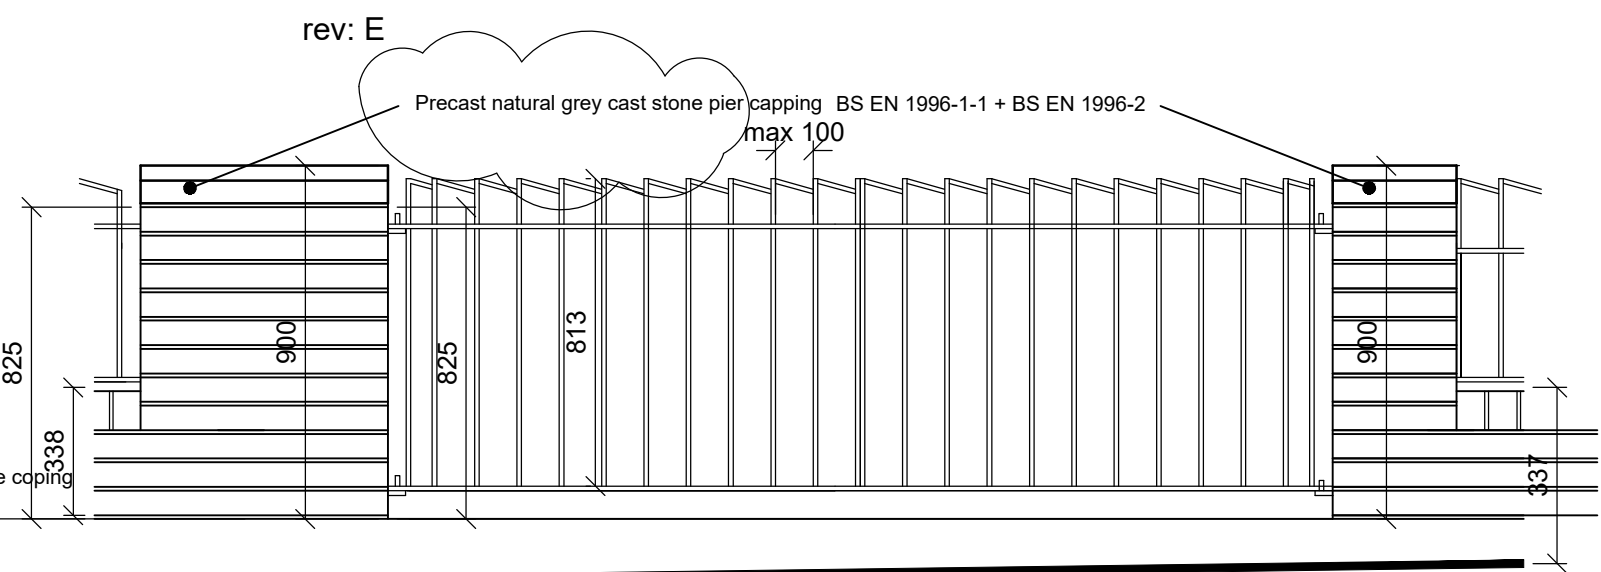

Boundary Type 1 DOUBLE GATES.

Steel to be galvanized with black polyester powder coated finish.

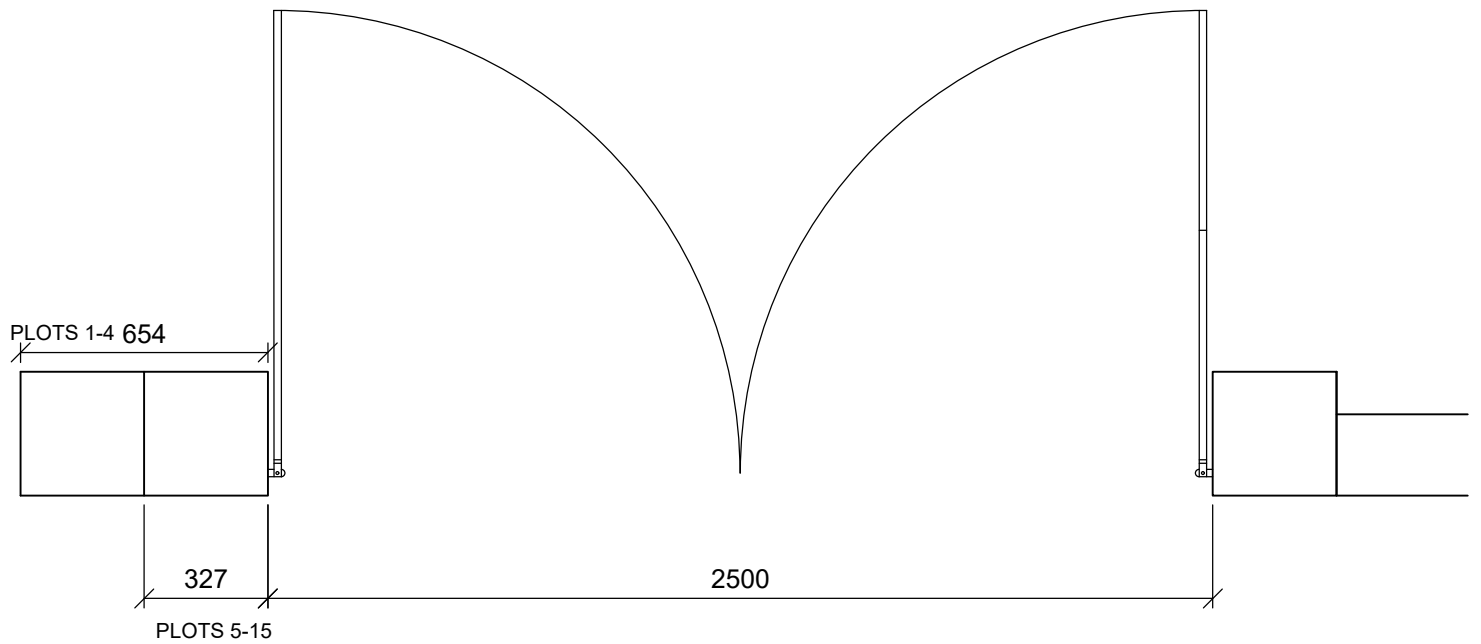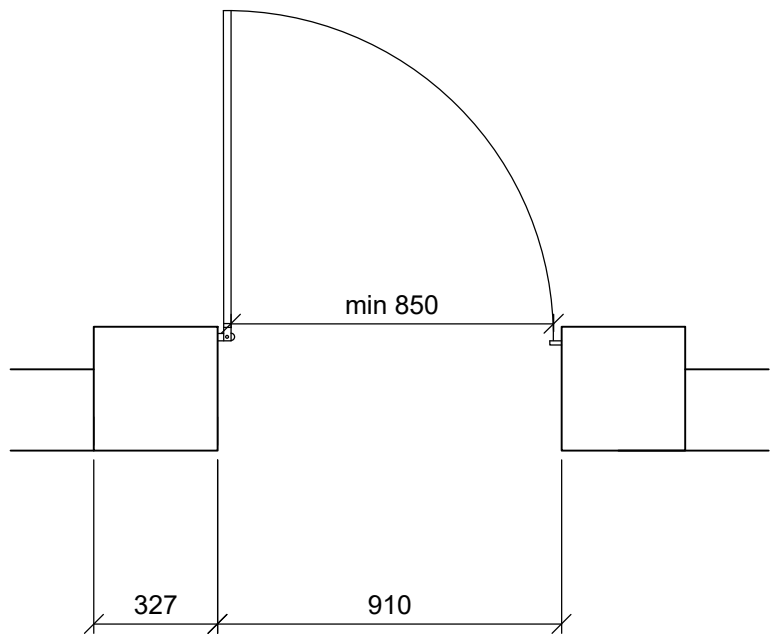

READ THIS DRAWING IN CONJUNCTION WITH 20.03 PL03, PL04, PL05, PL08.