


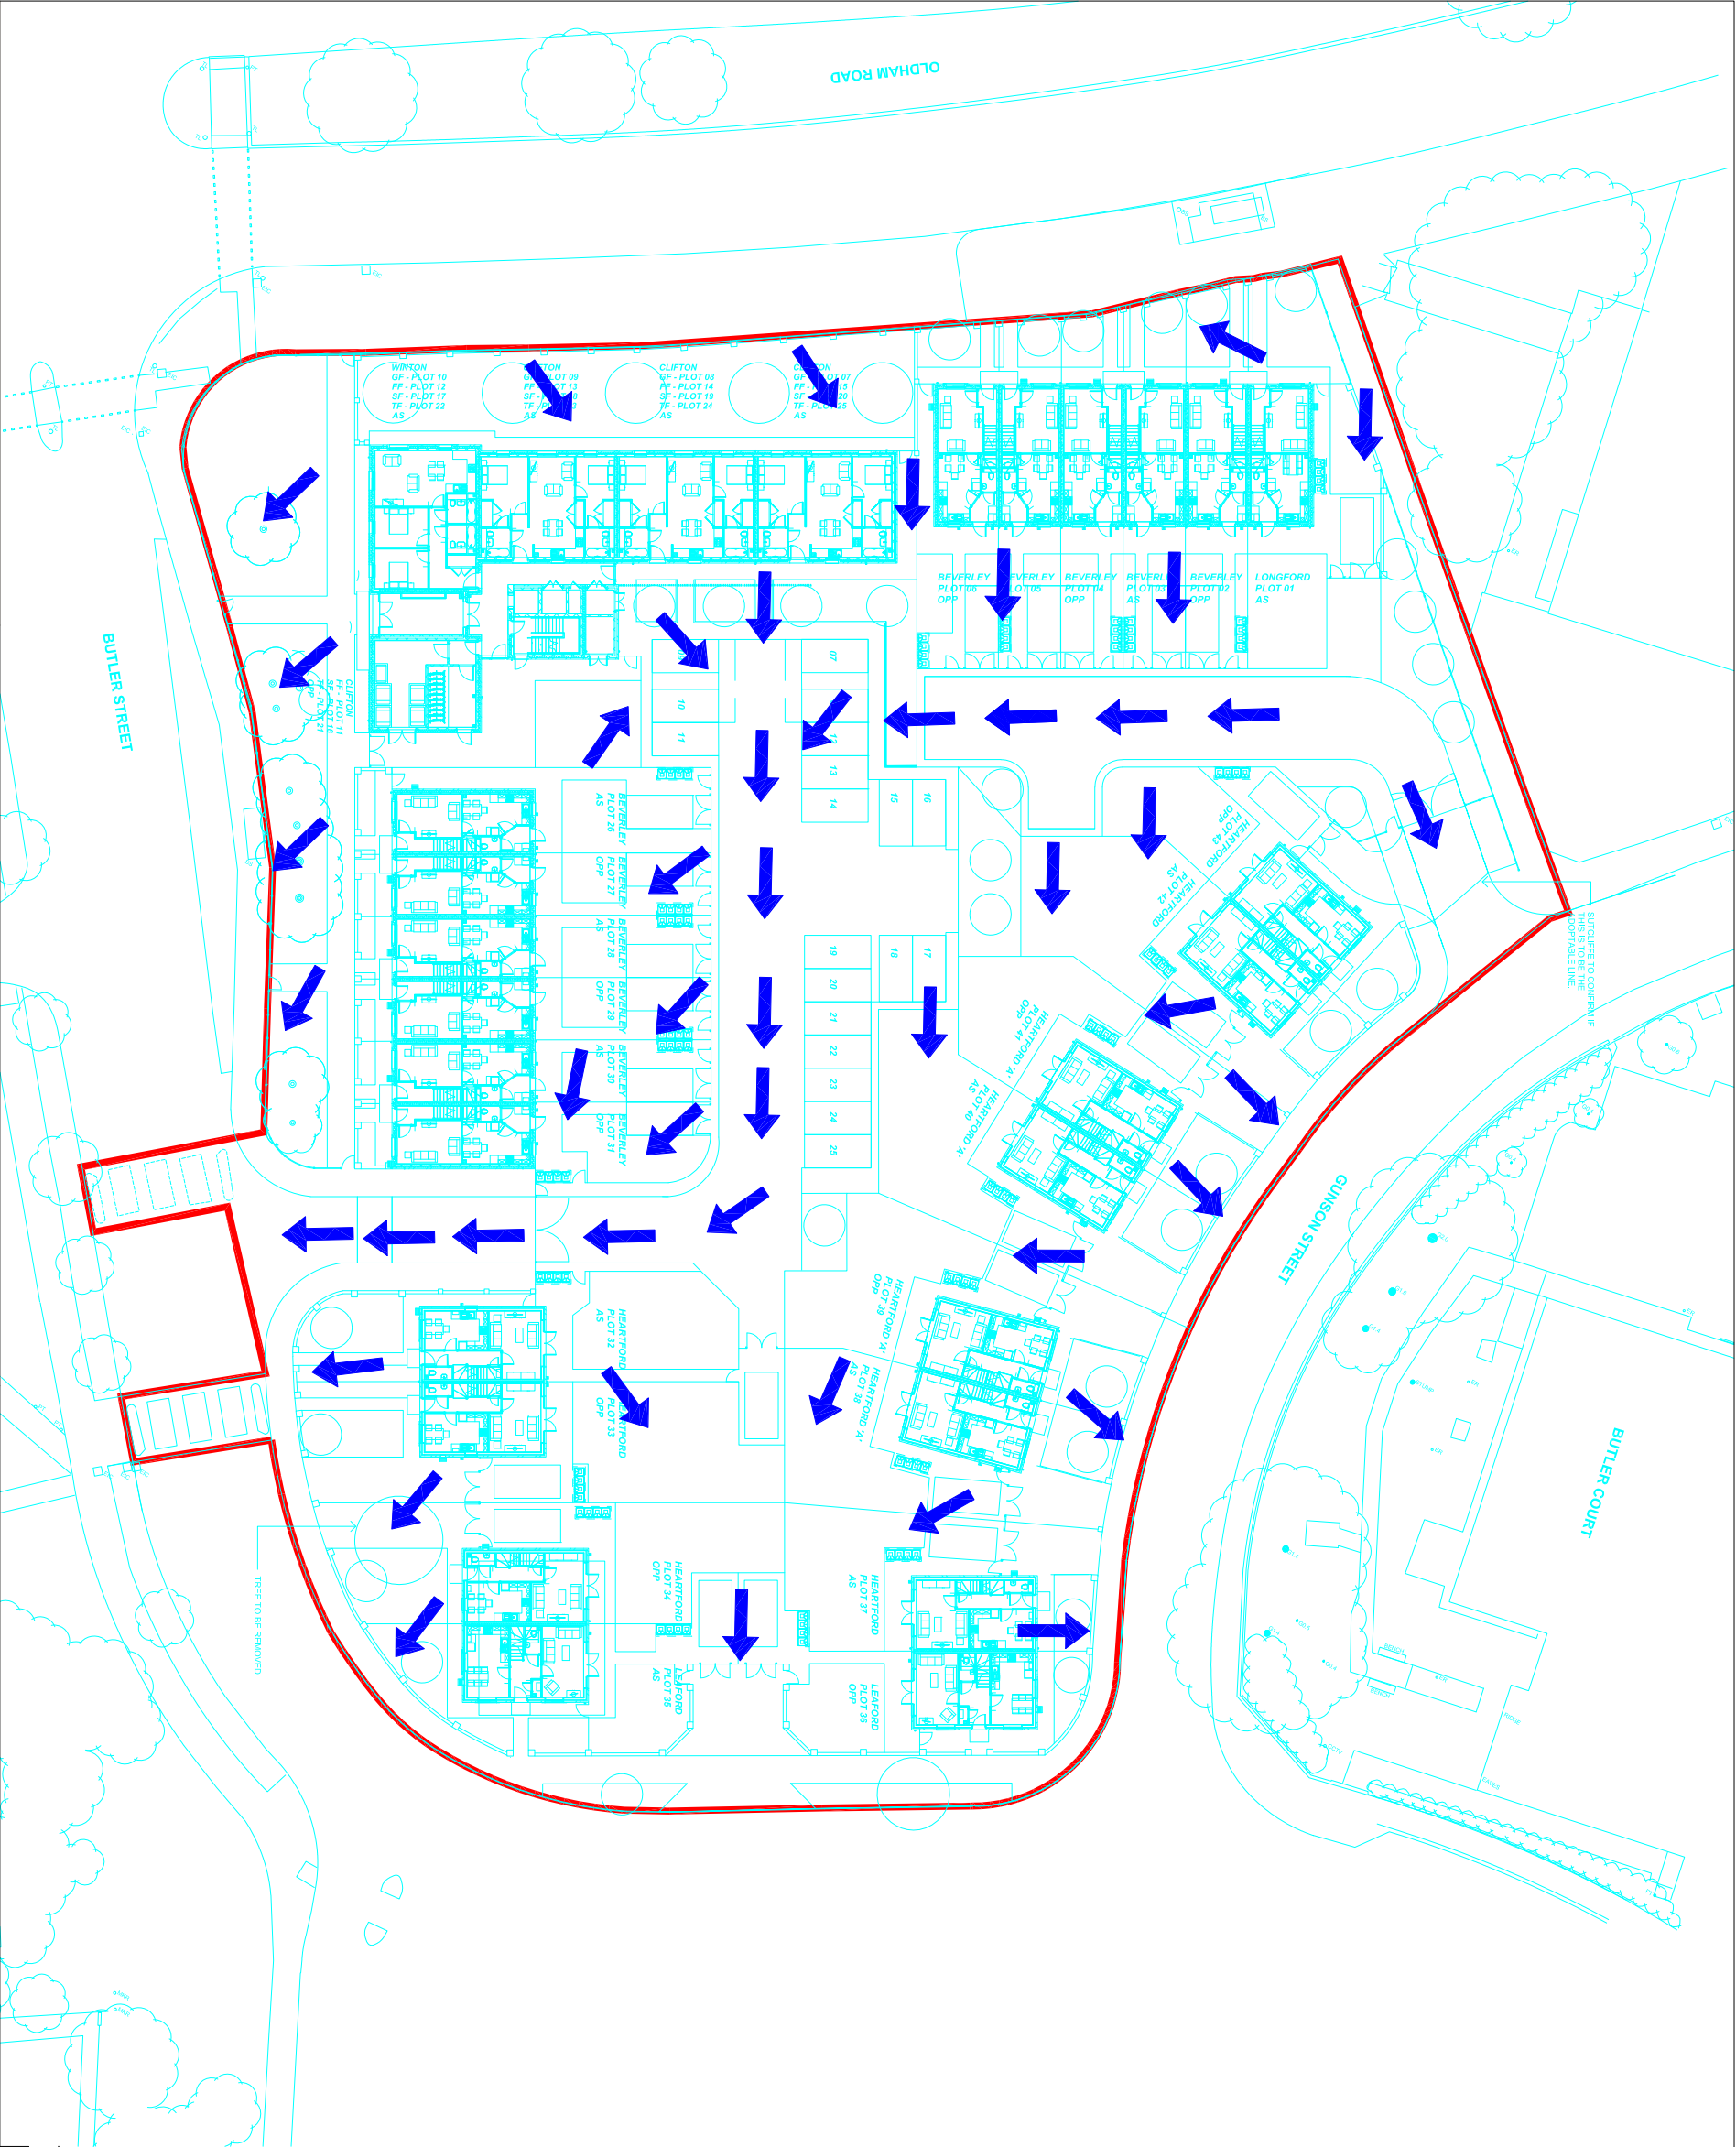

KEY

SITE BOUNDARY

EXCEEDANCE FLOOD ROUTE
ARROW

P02	UPDATED TO LATEST SITE LAYOUT	28.06.21	MG	SB
P01	ISSUED FOR COMMENT	15.01.21	AJB	SB

Rev	Description	Date	By	Chkd
-----	-------------	------	----	------

Date	JAN 2021	Drawn By	AJB	Checked By	SB
------	----------	----------	-----	------------	----

Scale at A3	1:500	Project Number	31457
-------------	-------	----------------	-------

Sheet Number	31457-SUT-ZZ-XX-DR-C-60002-0001	Revision	P02
--------------	---------------------------------	----------	-----

Structural & Civil Engineering
Geotechnical & Environmental Investigations
Building Surveying
Pre Planning Services

Liverpool Head Office:
0151 227 3155

Manchester Office:
0161 817 5180

North Wales Office:
01793 664 071

London Office:
020 8016 4320

www.sutcliffe.co.uk

Drawing Status

PRELIMINARY

Client
LOVELL

Project
MILES PLATTING 3
MANCHESTER

Drawing Title
FLOOD FLOW ROUTE