


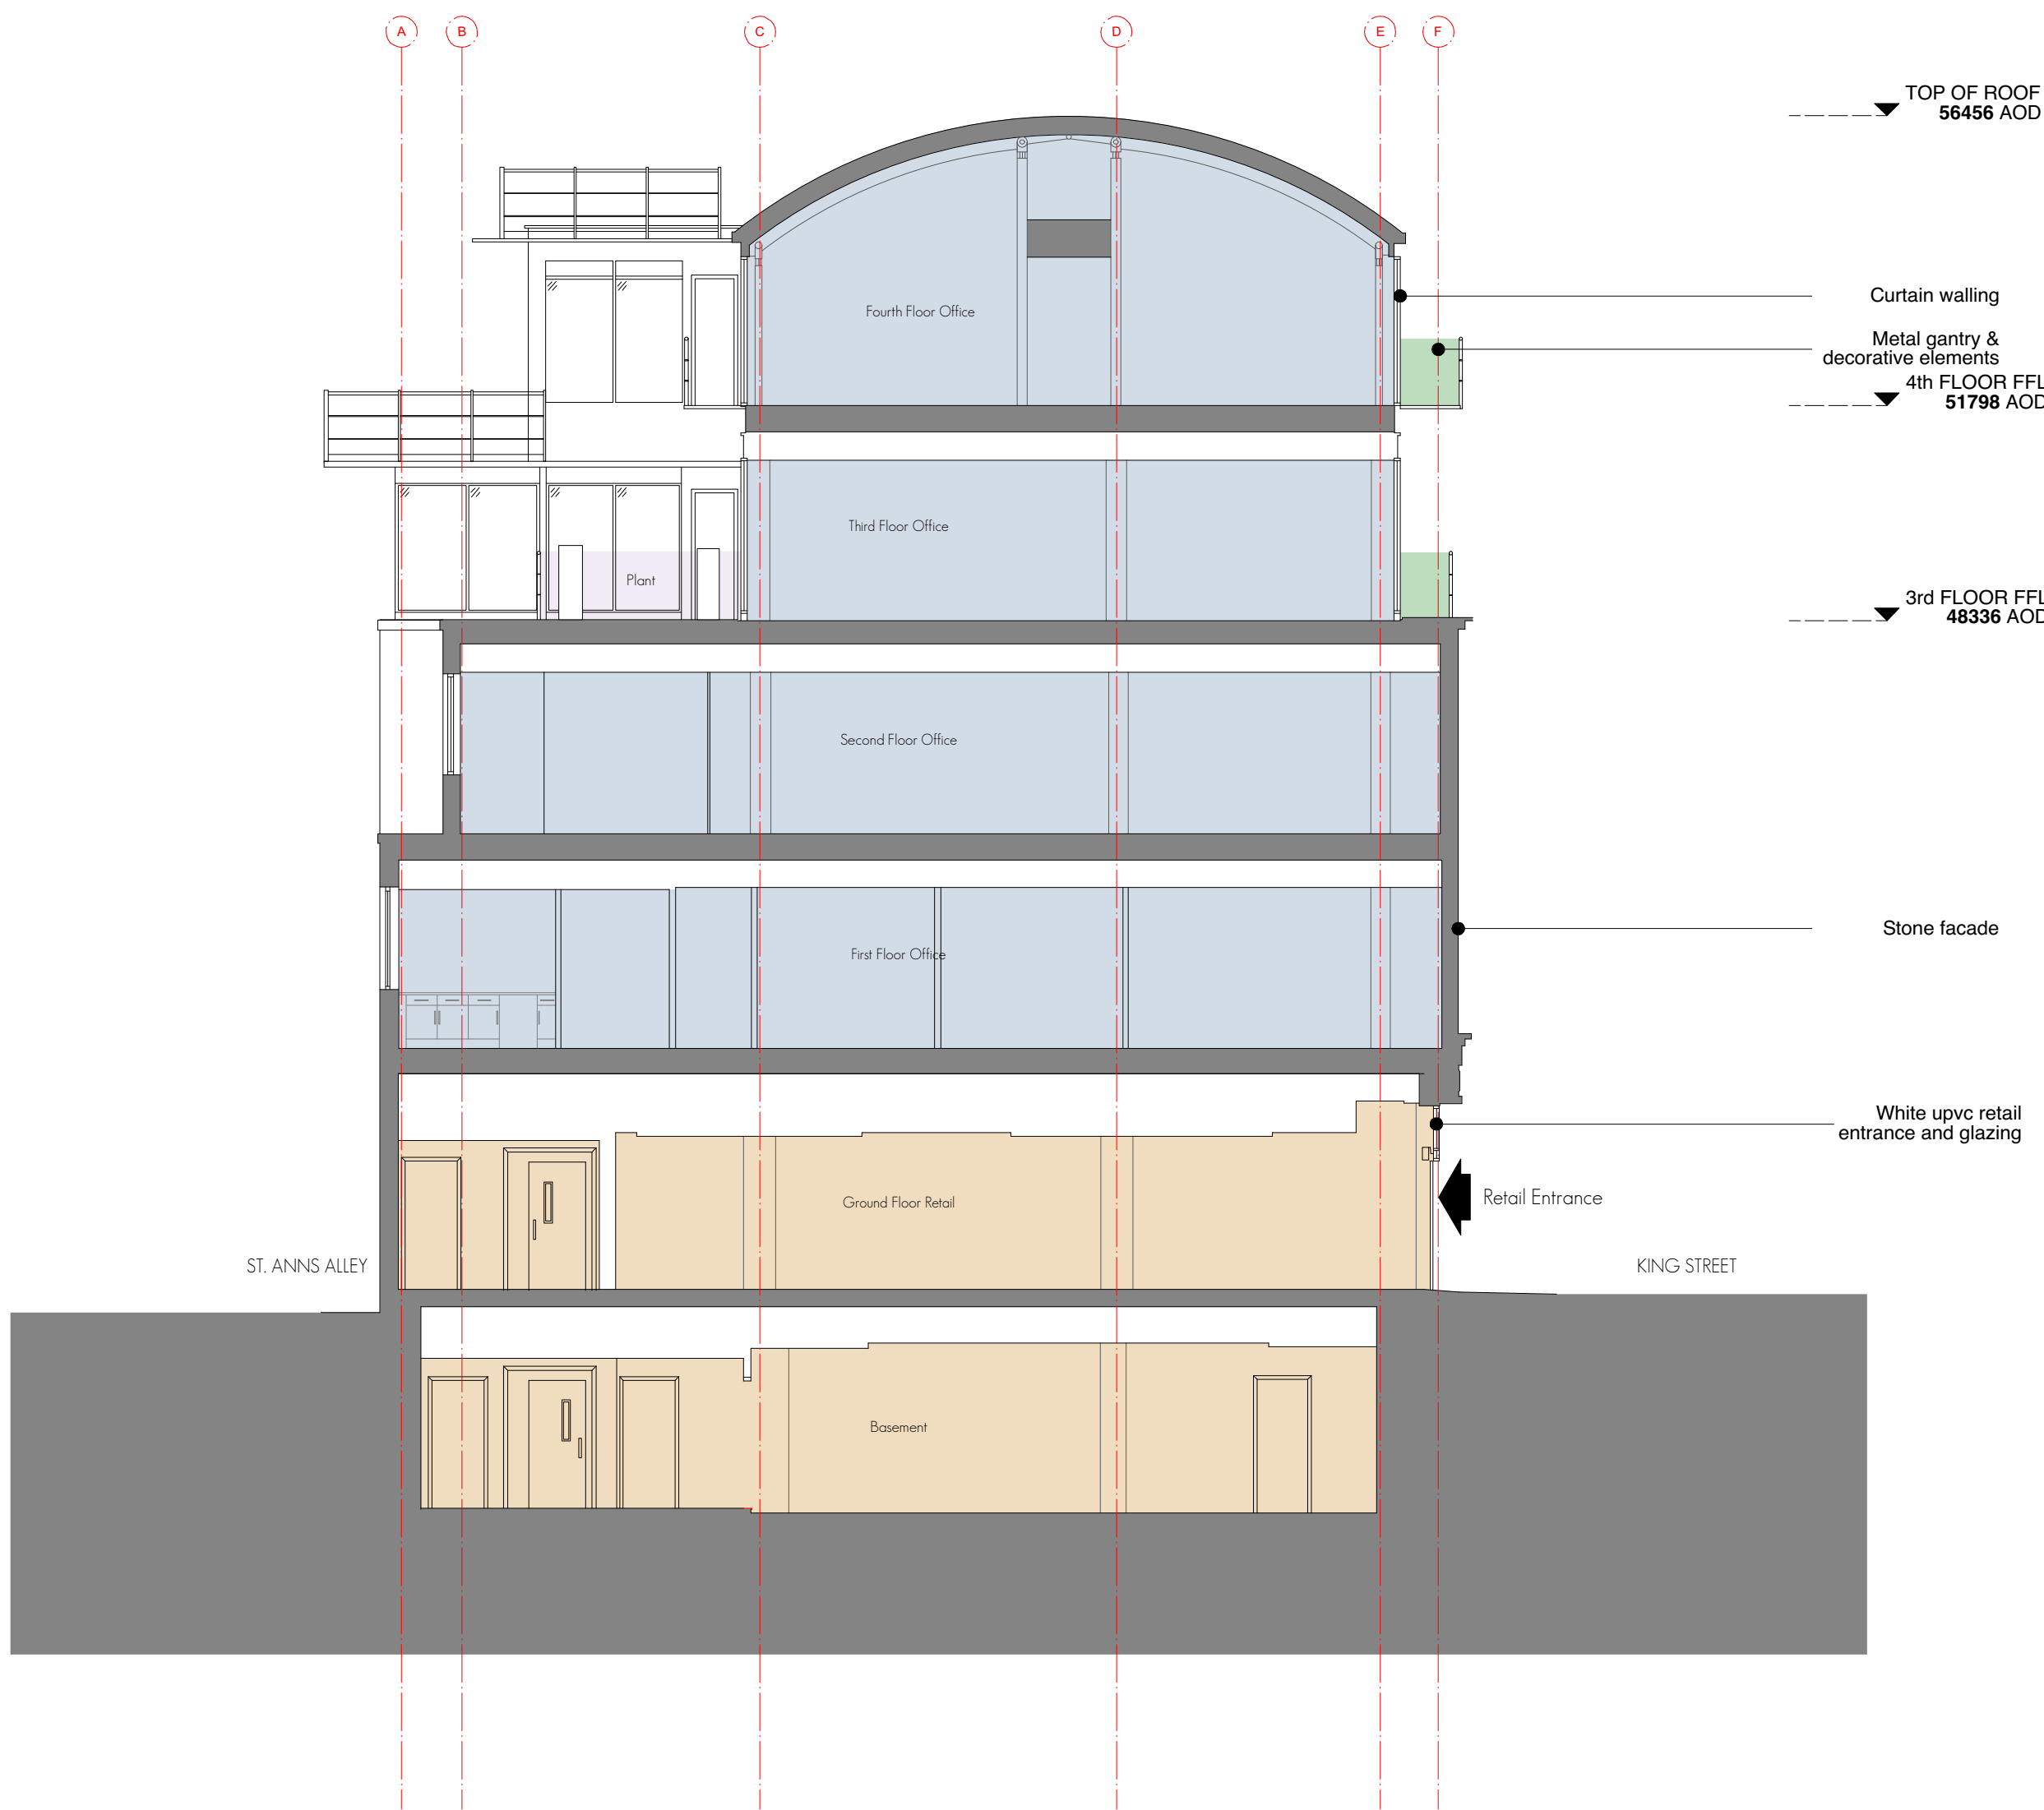

- Core/ Common Space
- Existing Retail
- Plant
- B1 Office
- Accessible Terrace

EXISTING SECTION AA	PLANNING				PROJECT37-43 KING STREET MANCHESTER M2 7AT				DRAWING TITLEEXISTING SECTION AA			
		P6	11/11/2019	For Planning	CLIENTCBRE GI				gpad architecture & interior design T: 020 7549 2133 E: info@gpadlondonltd.com W: www.gpadlondonltd.com 2nd Floor 130 Old Street London EC1V 9BD			
		P5	30/10/2019	For Planning	SCALE1:100 @ A1DATE08/04/19DWG BYMWREV. CHKD.DW							
		P4	02/08/2019	For Planning								
		P1	08/04/19	First Issue for Information								
		This drawing is the copyright of gpad london ltd. Not to be reproduced, retained or disclosed to any unauthorised person either wholly or in part without written permission. Do not scale off this drawing. All indicated dimensions to be checked and verified on site by the contractor before commencement of any fabrication drawings or work, whatsoever on site. Report any discrepancies to the Architect immediately. Drawings to be read in conjunction with relevant drawings and specification. © gpad london ltd.			DWG NO.597-EX-200		P6					