
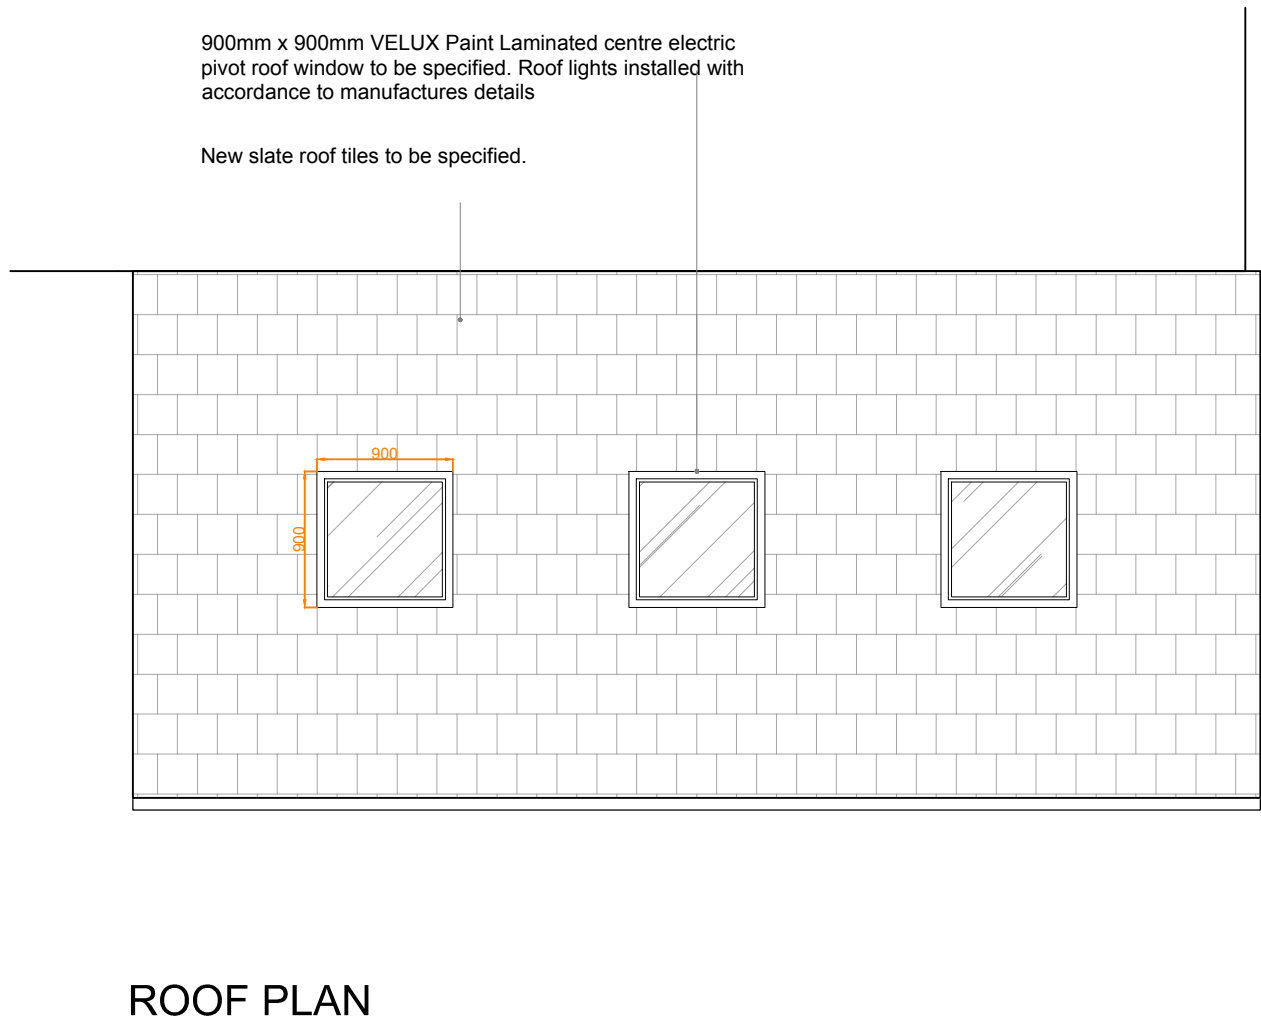
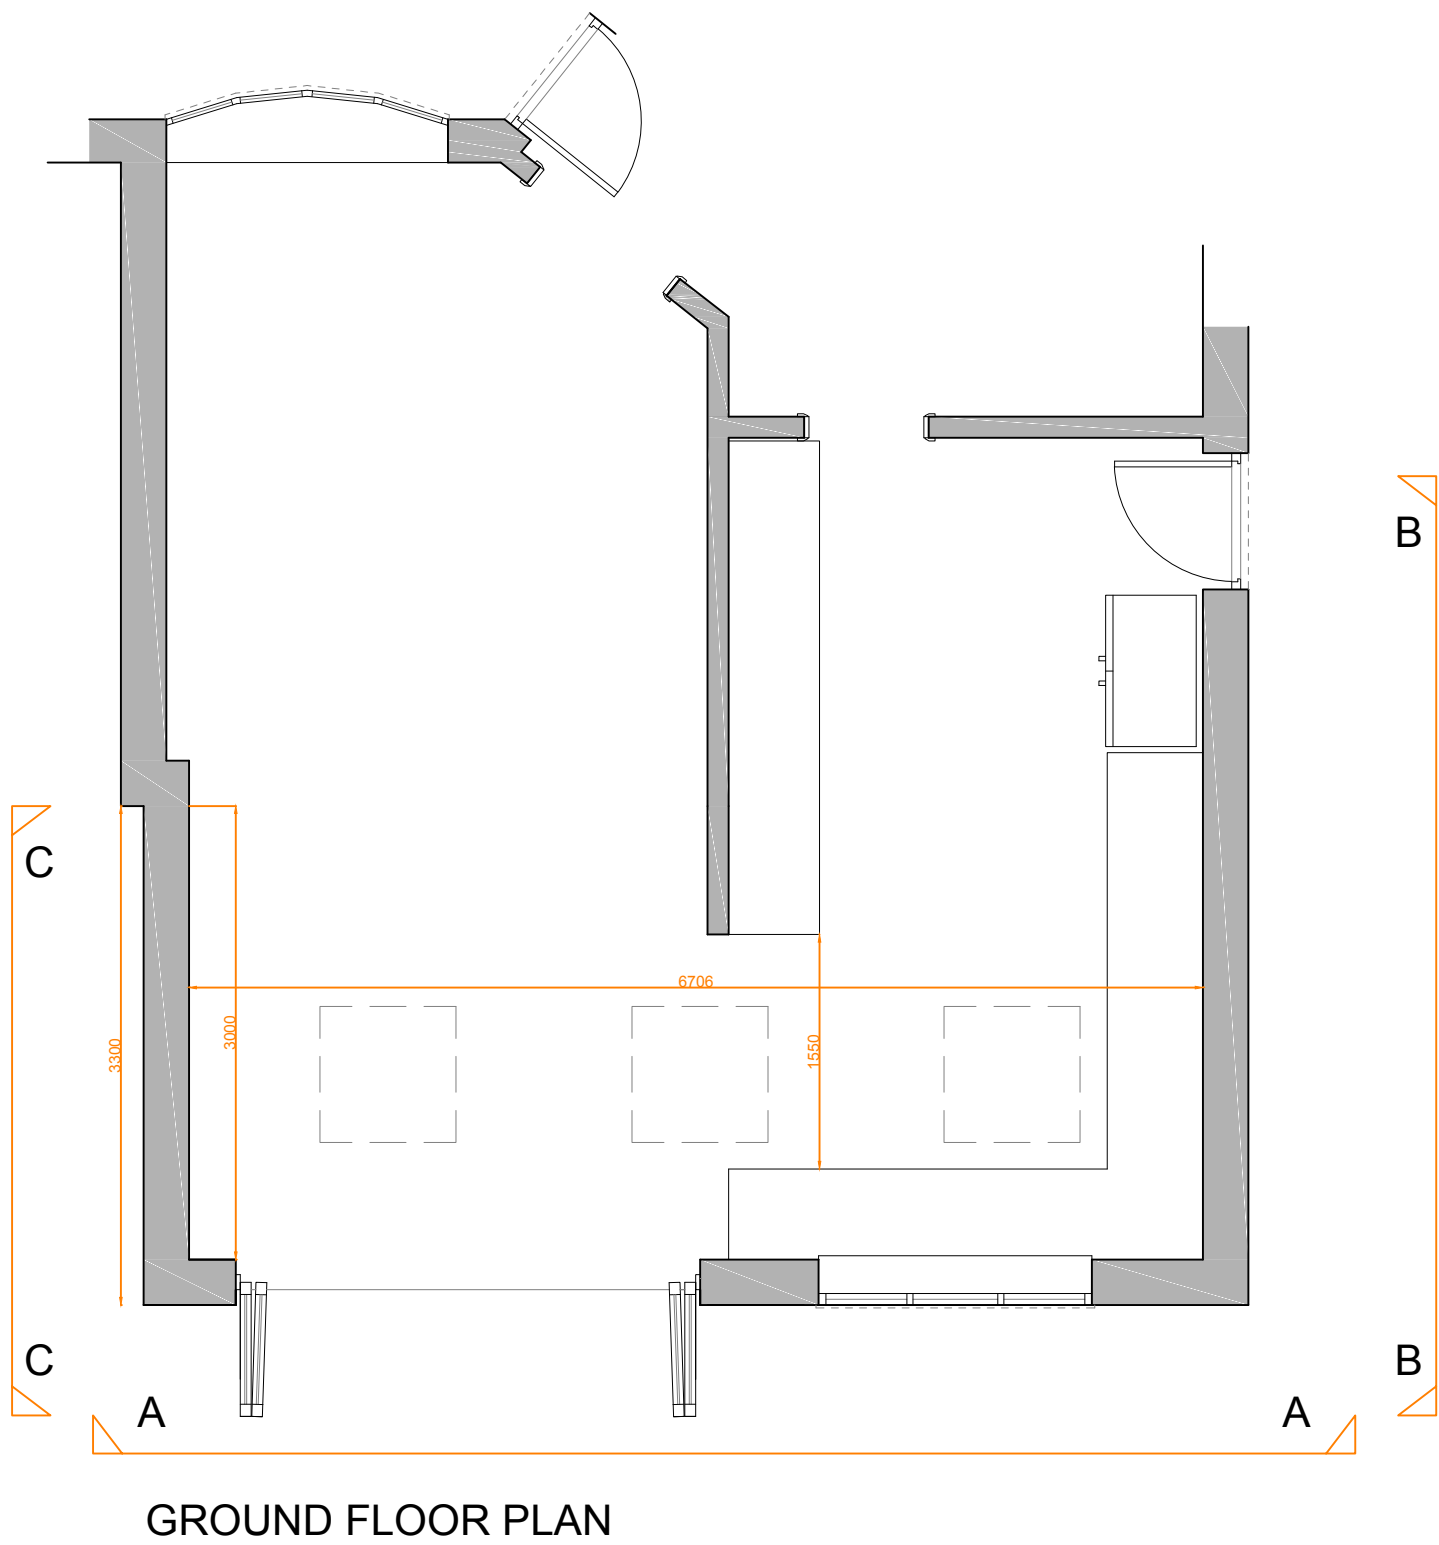


All dimensions are to be checked on site, any discrepancies are to be reported to the Architect before work commences.Do not scale from this drawing.

This drawing is to be read in conjunction with all relevant consultants and specialists drawings/ documents, any discrepancies are to be reported to the architect before the affected work commences.

This drawing is copyright.

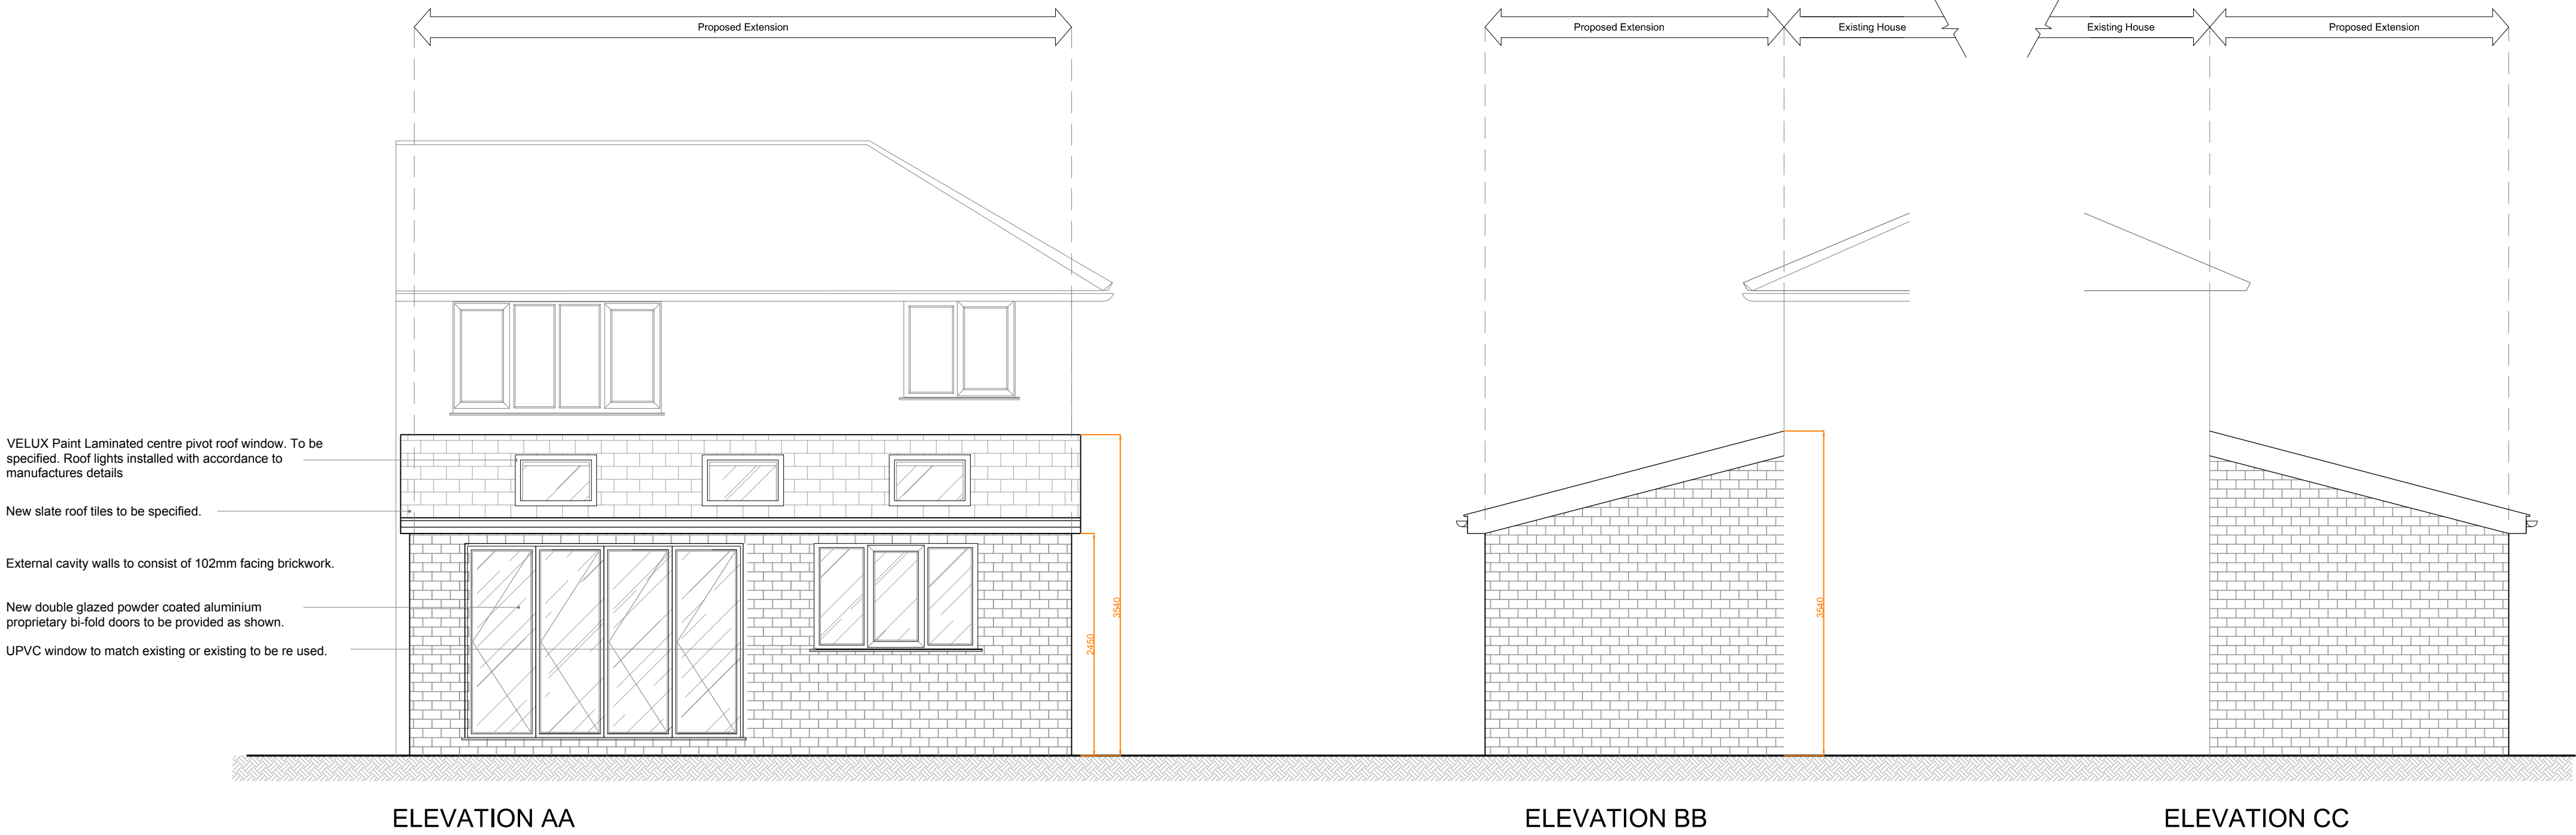

REV A	Moved extension wall elevation CC over 50mm to reduce nib.	
REV B	Removed window on first floor.	
REV C	Extended rear extension outwards from 3000mm to 3300mm	28/09/2021

Project
19 Calder Avenue
Client
Anna Thompson
Drawing
Proposed GF Plan, Roof Plan & Elevations

Scale	Date
1:50	16/07/2020
Number	Revision
002	C