
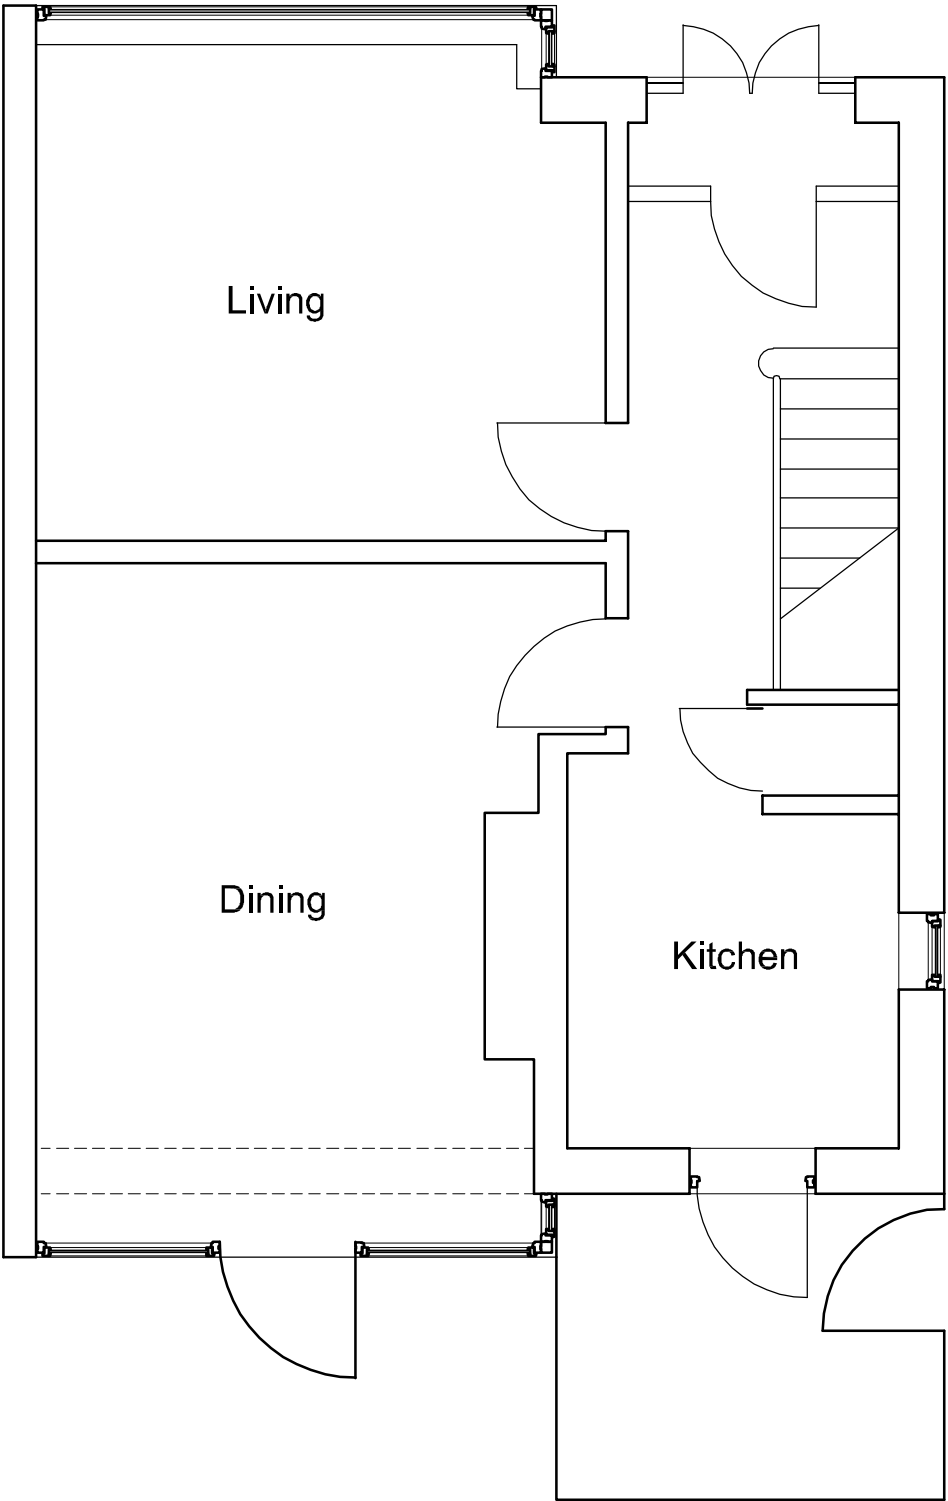


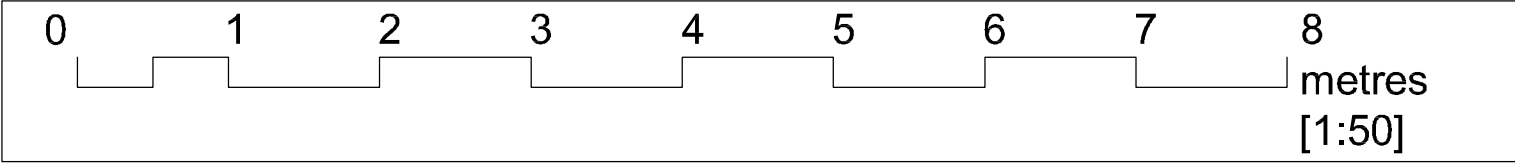

Ground Floor as Existing
Scale 1:50

PROJECT Single Storey Rear Extension 1 Belmore Avenue,Crumpsall,M8 4EF		DRAWING NUMBER BA 003		
DRAWING Ground Floor as Existing		REVISION	DRAWN MV DATE Apr 2020	CHECKED SCALE 1:50 @ A3