Existing Site Plan
1 : 100

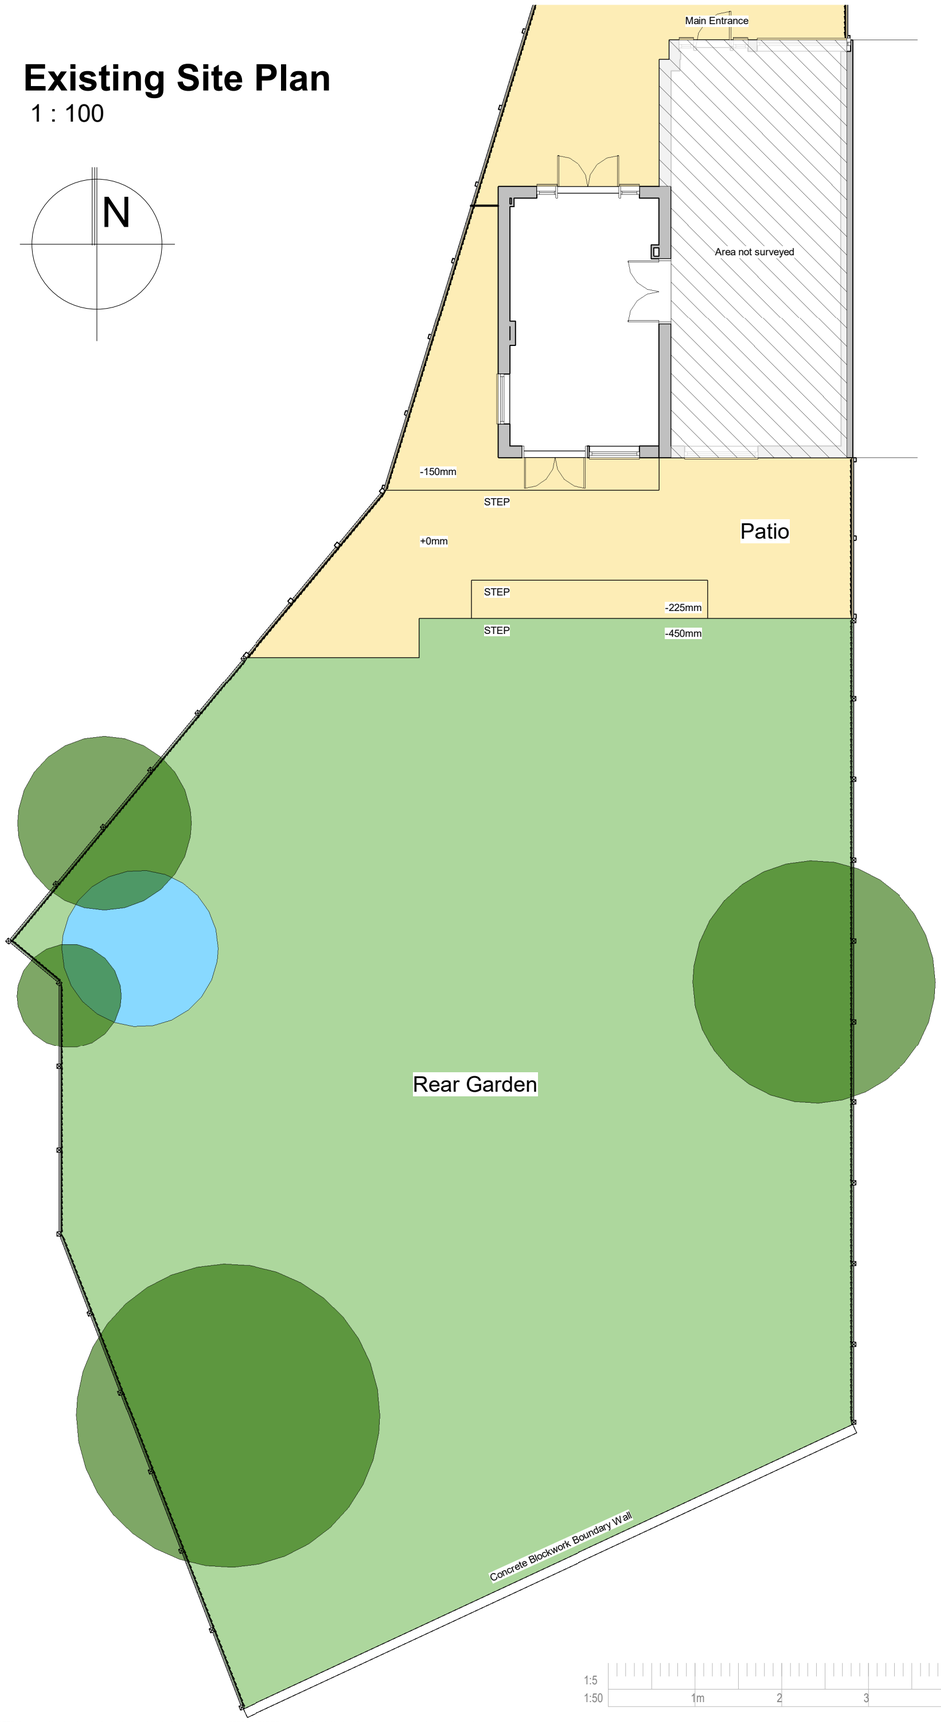

Ground Floor Plan
1 : 50

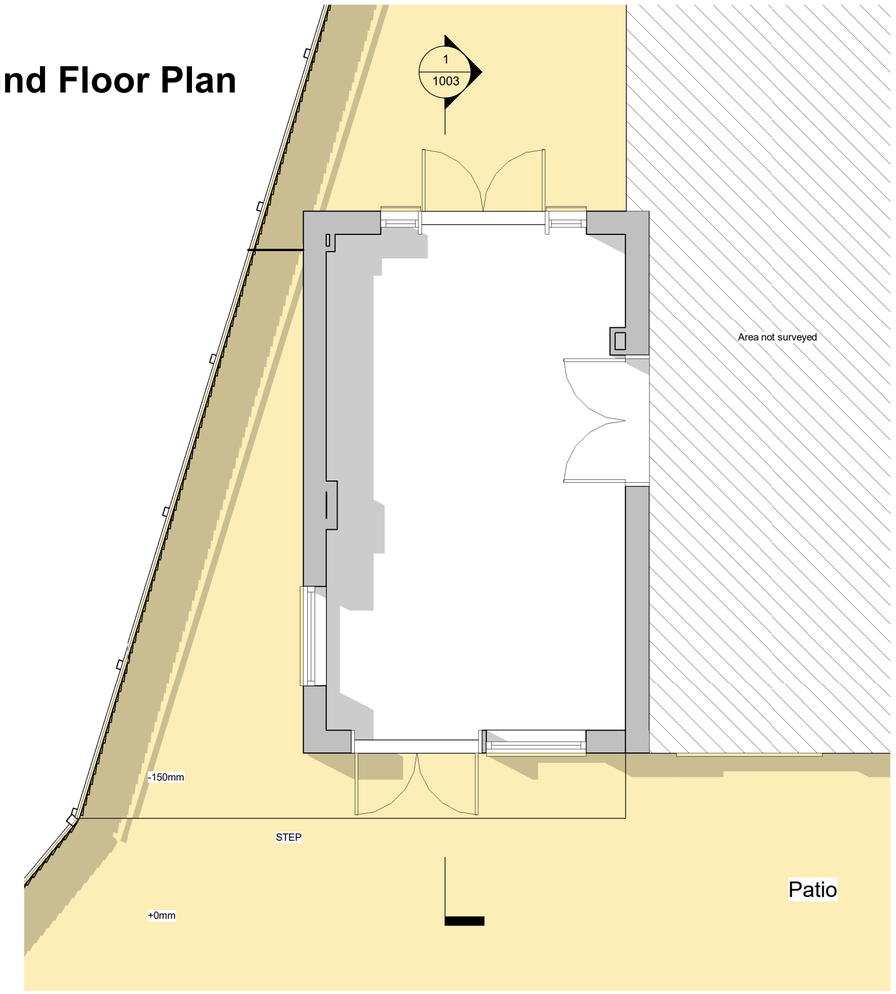

CREATIVE ARCHITECTURE LIMITED

THIS DRAWING IS THE SUBJECT OF COPYRIGHT WHICH VESTS IN CREATIVE ARCHITECTURE LIMITED. IT IS AN INFRINGEMENT OF COPYRIGHT TO REPRODUCE THIS DRAWING, BY WHATEVER MEANS, INCLUDING ELECTRONIC, WITHOUT THE EXPRESS WRITTEN CONSENT OF CREATIVE ARCHITECTURE LIMITED WHICH RESERVES ALL ITS RIGHTS

CREATIVE ARCHITECTURE LIMITED ASSERTS ITS RIGHTS TO BE IDENTIFIED AS THE AUTHOR OF THIS DESIGN

- DRAWING NOT TO BE SCALED.
- REPORT ERRORS & OMISSIONS TO ARCHITECT.
- CHECK ALL DIMENSIONS ON SITE
- DRAWING TO BE READ IN CONJUNCTION WITH THE HEALTH AND SAFETY PLAN AND ALL RELEVANT RISK ASSESSMENTS

REV.	DATE	DRN.		CHKD.

PROJECT
90 Furnival Road, Gorton

CLIENT
Mr Maynard

DRAWING
Existing Site Plan and Ground Floor Plan

SCALE	SHEET SIZE	DRAWN	CHECKED	DATE
As indicated	@ A2	AH	CA	18.08.21

CREATIVE **ARCHITECTURE**

A: 1 The Long Stables, Rochdale Rd, Denshaw, OL3 5UE
T: 07788 200 255
E: adam@creativearchitectureltd.co.uk
W: www.creativearchitectureltd.co.uk

JOB No	DRAWING No	REVISION
21-049	1001	

STATUS
Planning

1:5 1:50 1m 2 3 4 5 6 7m

1:1 1:100 1m 2 3 4 5 6 7 8 9 10 11 12 13 14 15

C:\Users\44778\Dropbox (CreativeArchitecture)\CreativeArchitecture Team Folder\2021\21-049 90 Furnival Road, Gorton\Drawings\planning\xrefs\x-existing.rvt