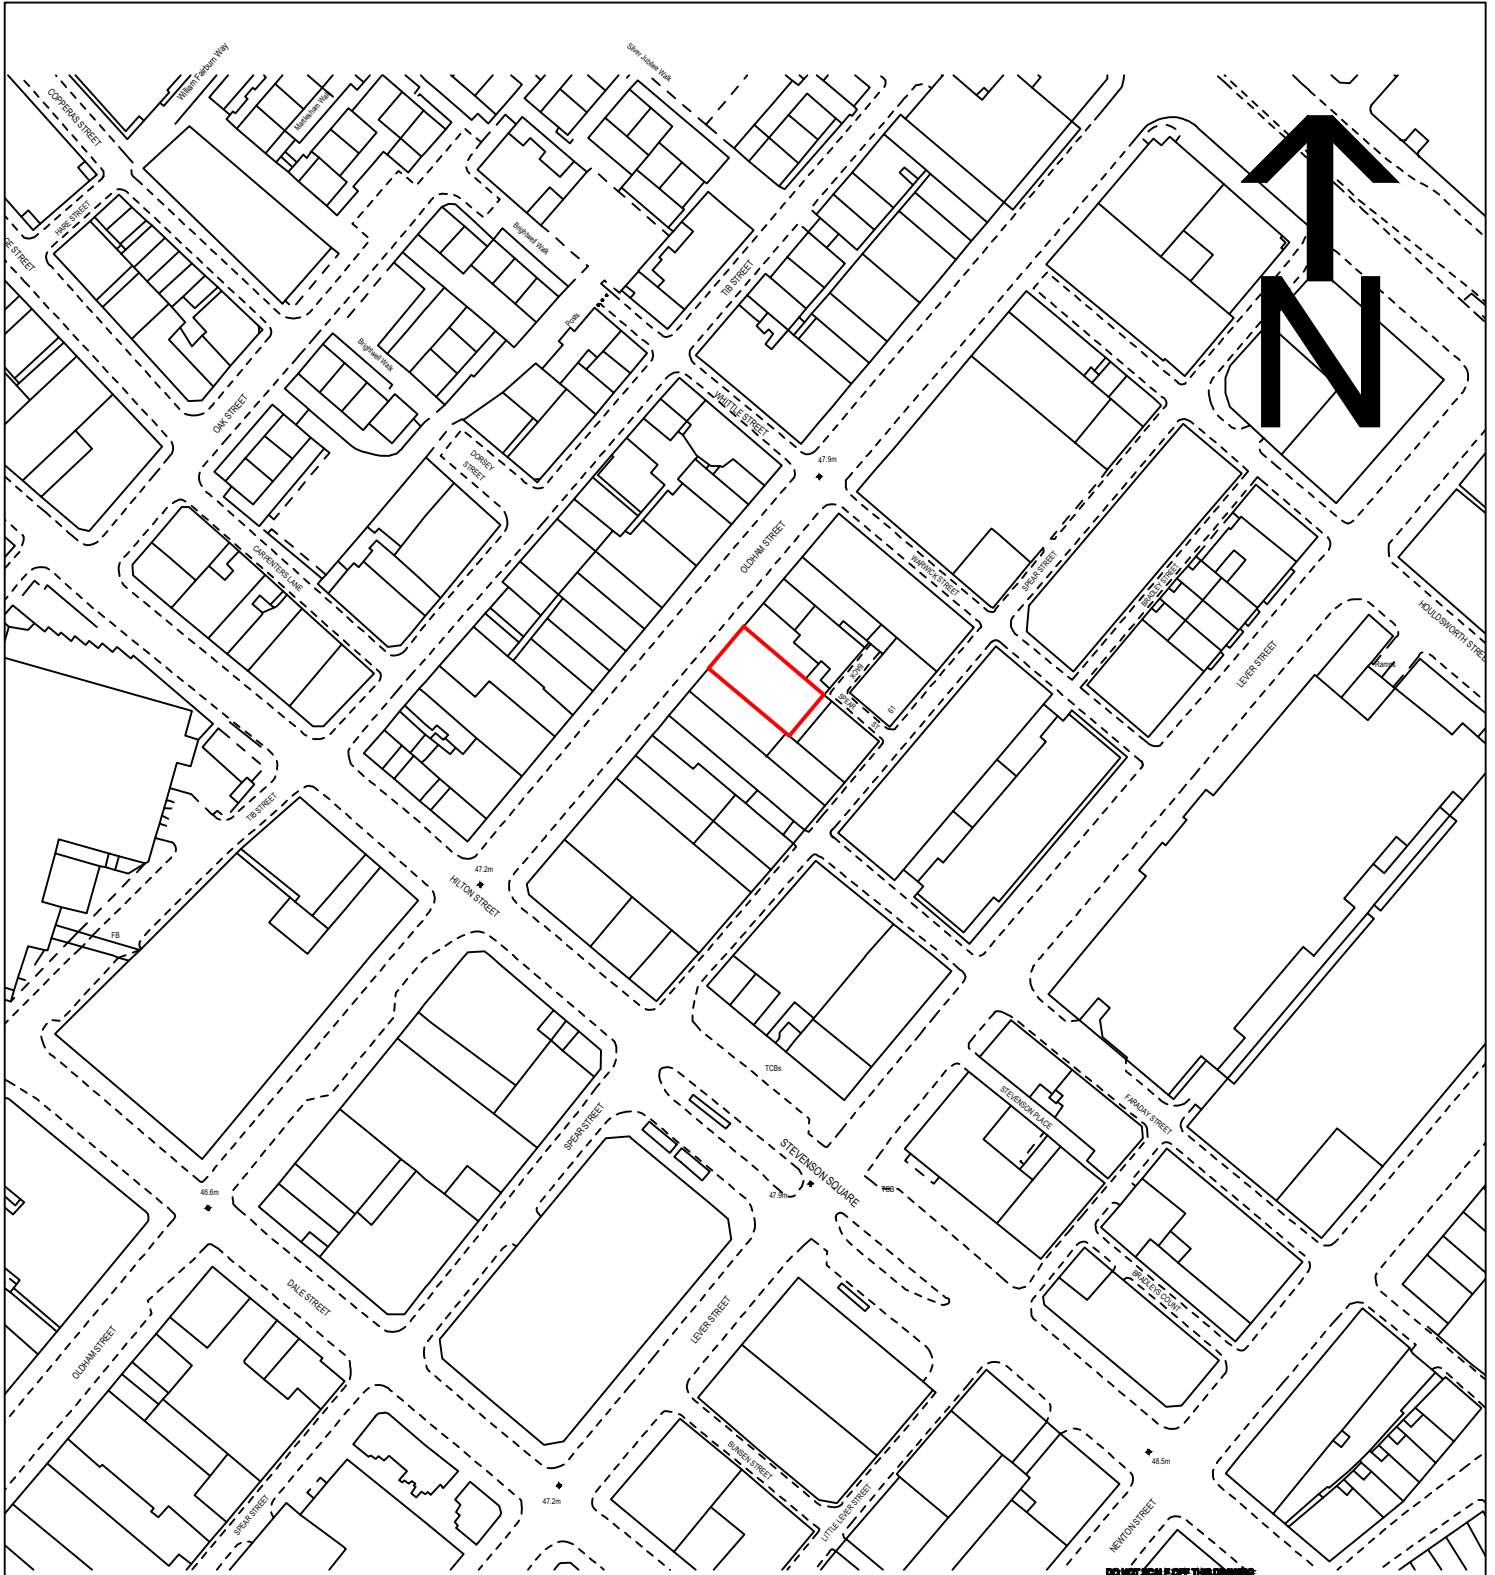


DO NOT SCALE OFF THIS DRAWING

Revision:	Date:	By:	Details of Revision:
client Mr Stewart Dean			
project 60 Oldham Street, Manchester, M4 1LE			
project no 600S/COU	drawing no 600S/COU - 001	rev	
description Change of use from retail to Bar Site Location Plan			
 Plans For Property			
scale 1:1250 @ A4			
date drawn 14.08.2020	drawn by MH	checked by MH	
purpose of issue drawing building regs tender comment approval consultation			