


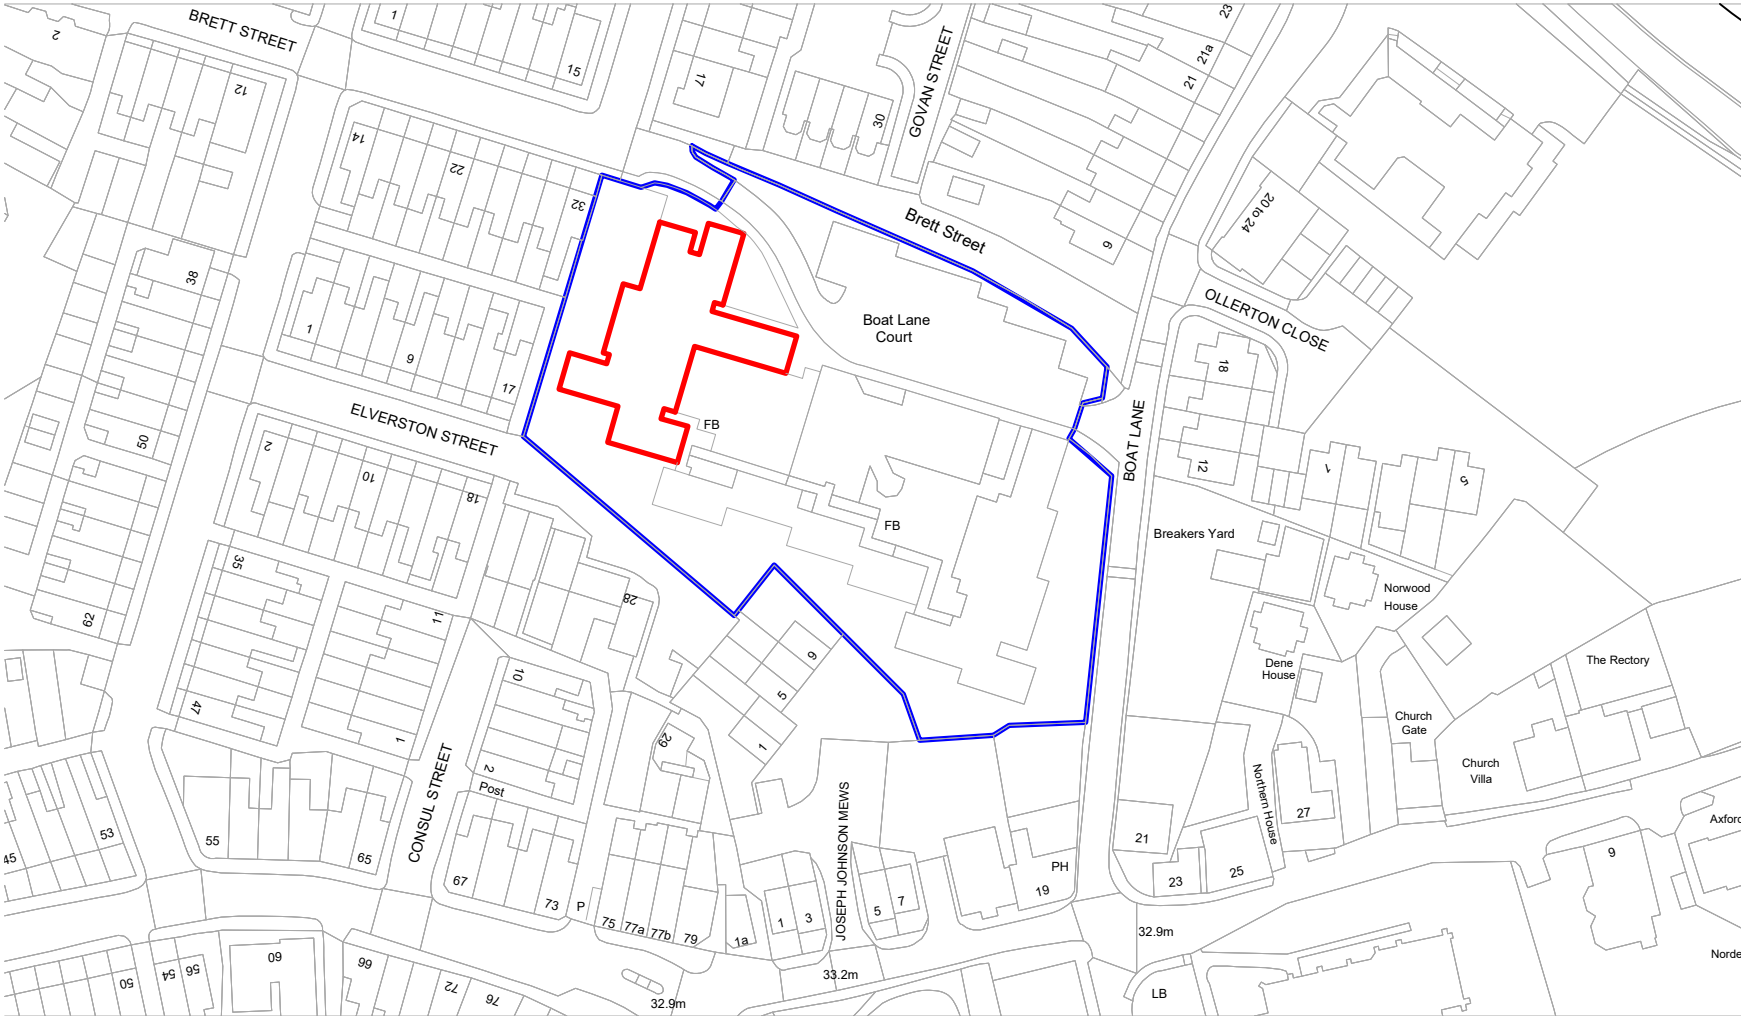

Do Not Scale
Use only written dimensions. All dimensions must be verified prior to the works being put into hand and any discrepancies reported to the originator.

Health And Safety Information			
	Details	Initials	Date
Asbestos Survey			
Structural Check/Lifting & Handling			
RSE Survey			
Access and Egress/Site Compound			
Hazards Identified			

Location Plan
N.T.S

General Notes

Rev.	Details of Revision	Date	Sign

Client:
BOAT LANE COURT LTD



2ND FLOOR, CHADWICK HOUSE, BIRCHWOOD PARK,
WARRINGTON WA3 6AE
Tel. +44(0)1925 238 300

Project:
**Boat Lane Court
Roofing Works**

Ref: **5206036**

Drawing No: **5206036/005**

Title:
Site Location Plan

Scale:	Drawn:	Checked:	Co-ord chk:
1:1250	SM		
Original Size:	Date:	Date:	Date:
A4	01.09.21		

Status: