
SITE LOCATION PLAN

Site 3. Hardman Square north side, pavement outside 4 Hardman Street
MANCHESTER
M3 3EB

Scale 1:1250@A2

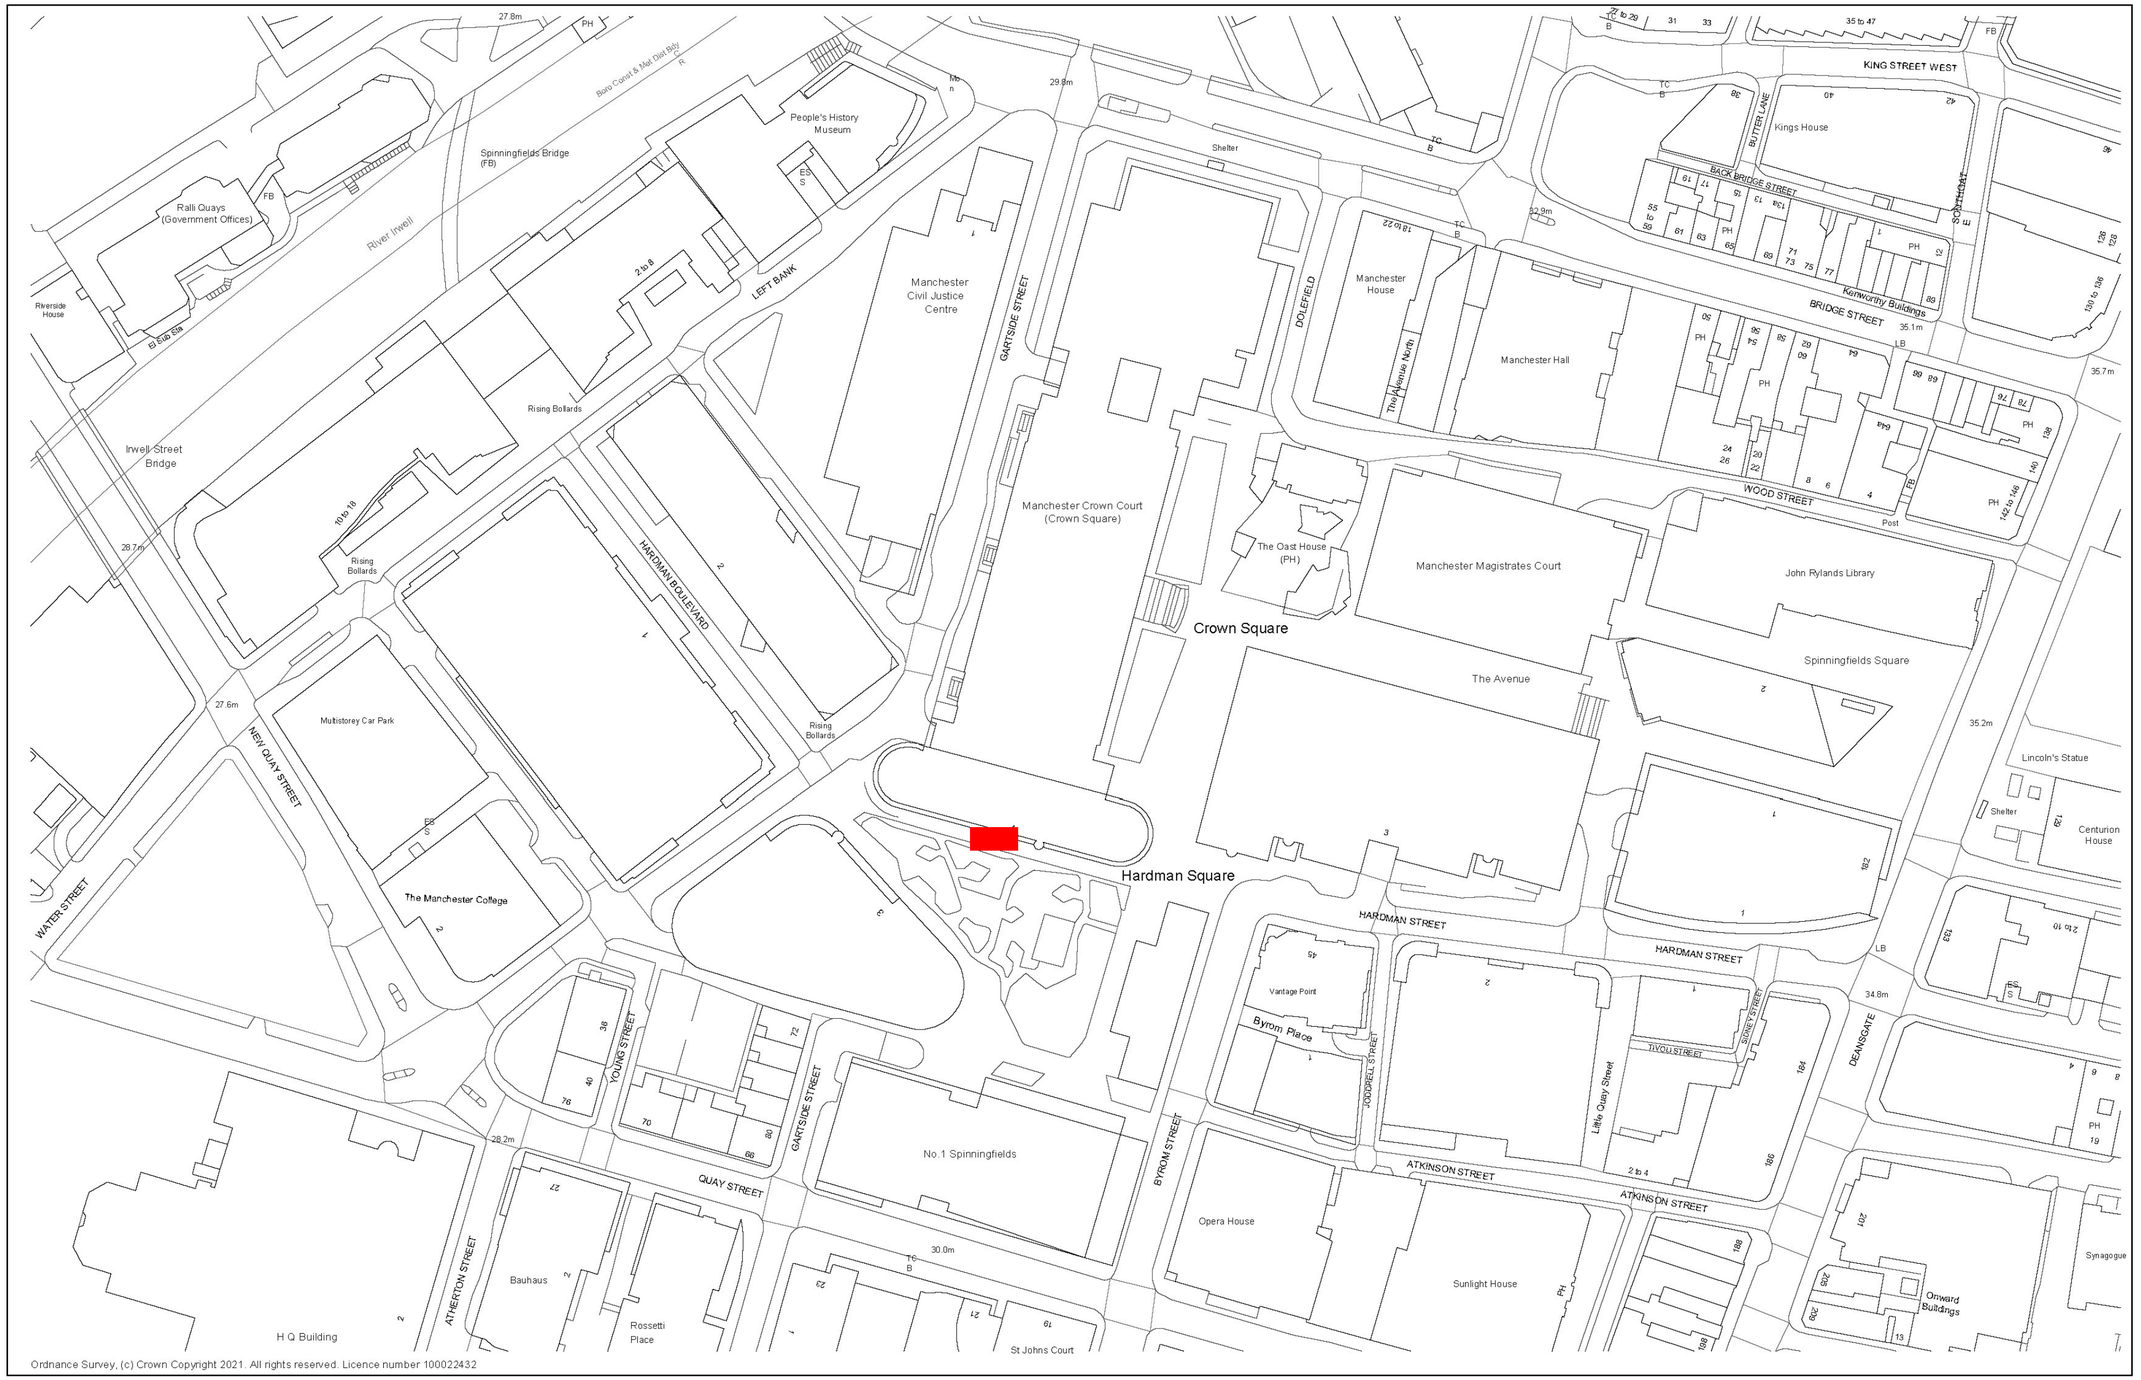

Ordnance Survey, (c) Crown Copyright 2021. All rights reserved. Licence number 100022432

N

metropolis pd as green