
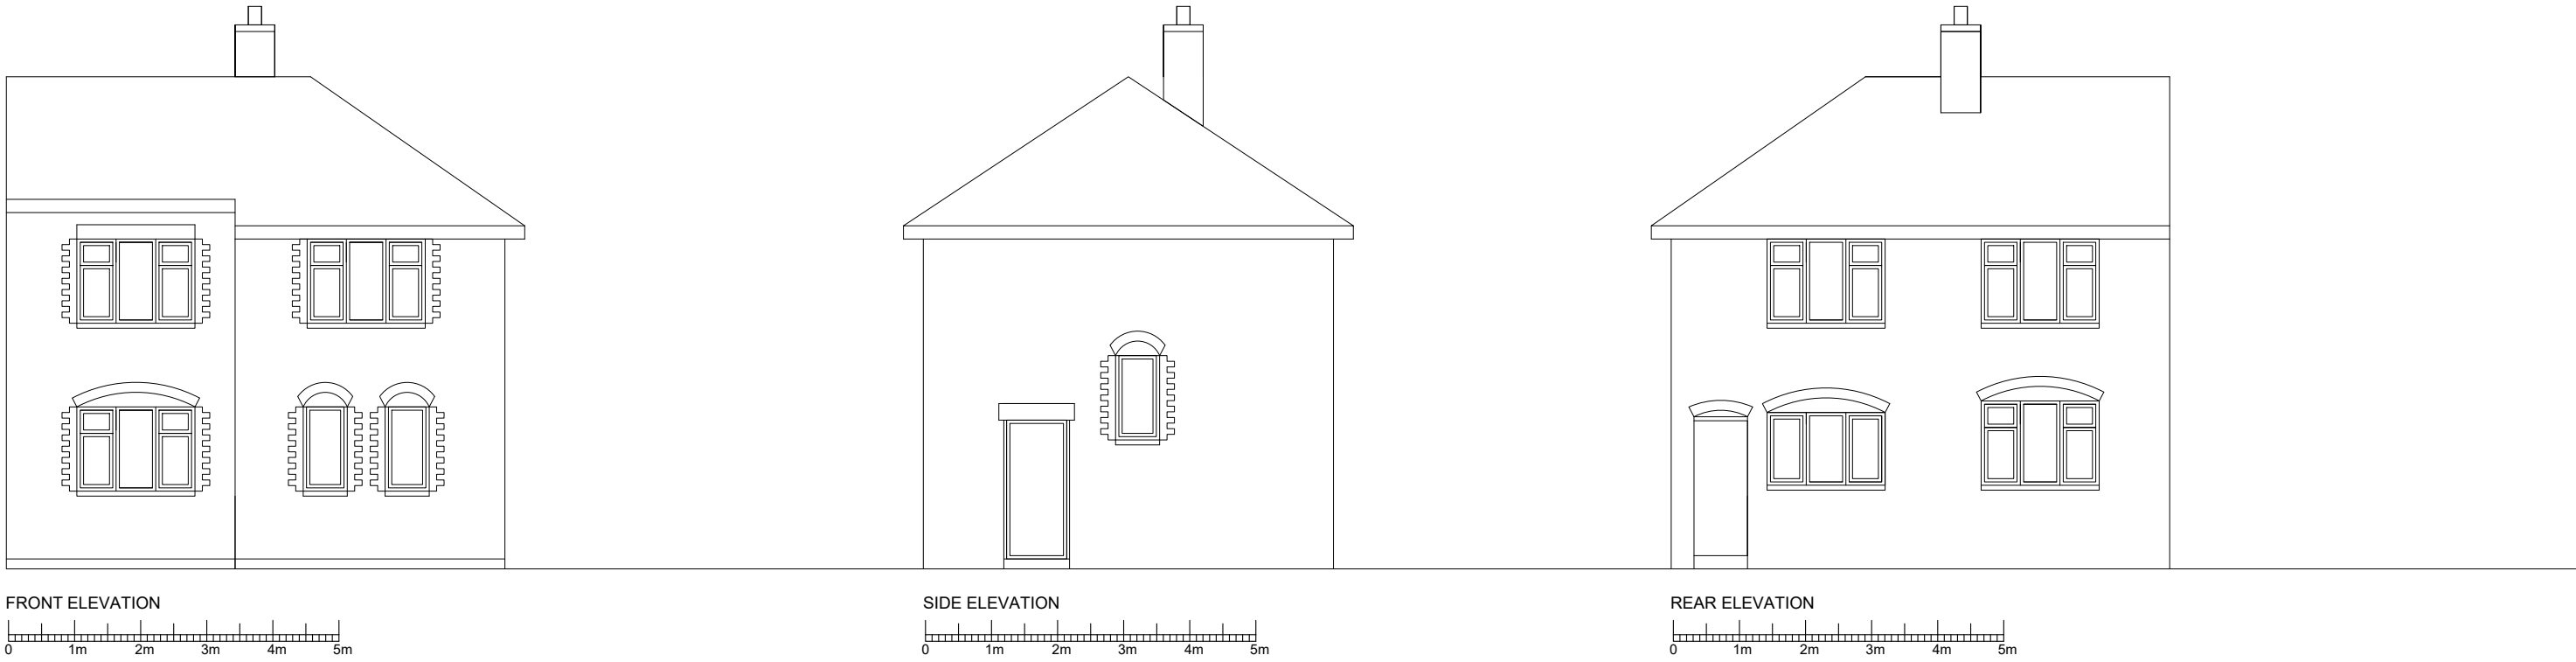


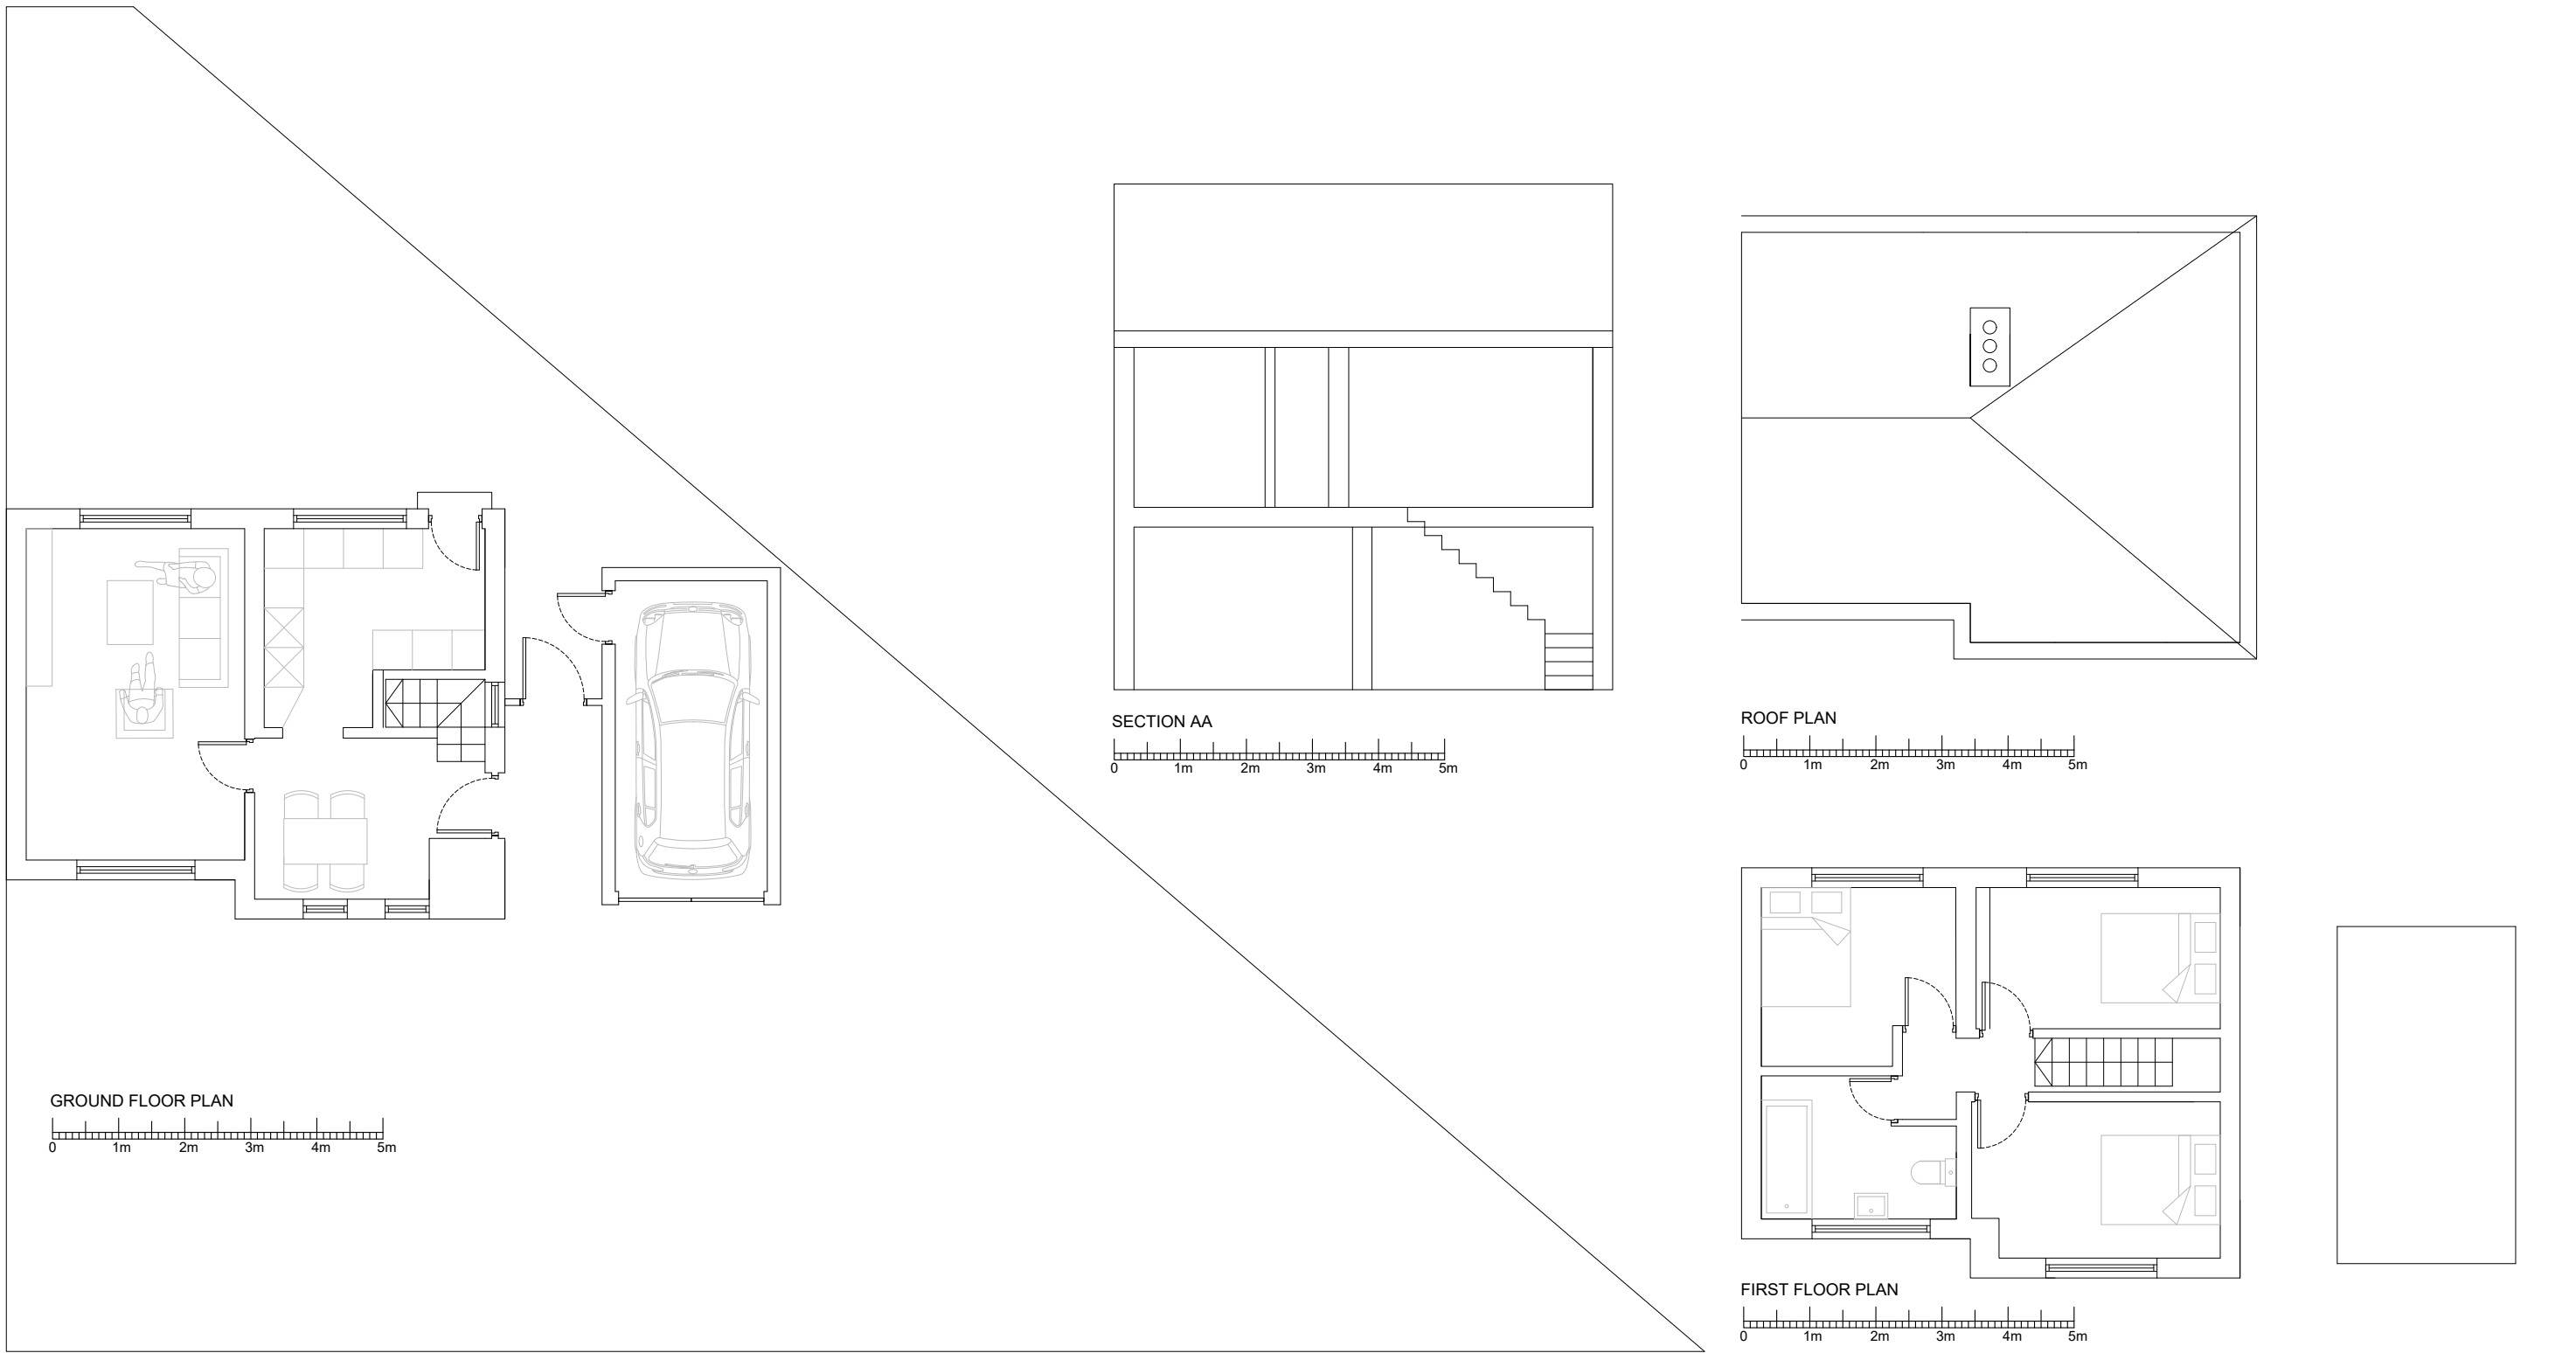

JO + GERD MORRIS	client
7 MOTTRAM AVE CHORLTON M21 7LX	project
EXISTING PLANS ELES SECTION	title
FAC37	job No.
AS.01	dwg No.
1:100 @ A1	scale
JG	drawn