



GENERAL NOTES

1. ALL DIMENSIONS ARE IN MILLIMETRES UNLESS OTHERWISE STATED.
2. ALL LEVELS ARE IN METRES UNLESS OTHERWISE STATED.
3. DIMENSIONS ARE NOT TO BE SCALED FROM THE DRAWING.
4. ALL WORK TO BE CARRIED OUT IN ACCORDANCE WITH THE CURRENT EDITION OF THE BUILDING REGULATIONS 1981 (INCLUDING AMENDMENTS) AND ALL RELEVANT BRITISH STANDARDS/CODES OF PRACTICE.
5. CONTRACTOR IS RESPONSIBLE FOR THE CORRECT SETTING OUT OF THE WORKS ON SITE. ALL DIMENSIONS TO BE CHECKED PRIOR TO FABRICATION OF MATERIALS.
6. THIS DRAWING IS TO BE READ IN CONJUNCTION WITH ALL RELEVANT DRAWINGS AND SPECIFICATIONS.
7. THIS DRAWING SHALL NOT BE DUPLICATED WITHOUT THE EXPRESS WRITTEN PERMISSION OF BEECH DESIGN AND BUILD LIMITED.

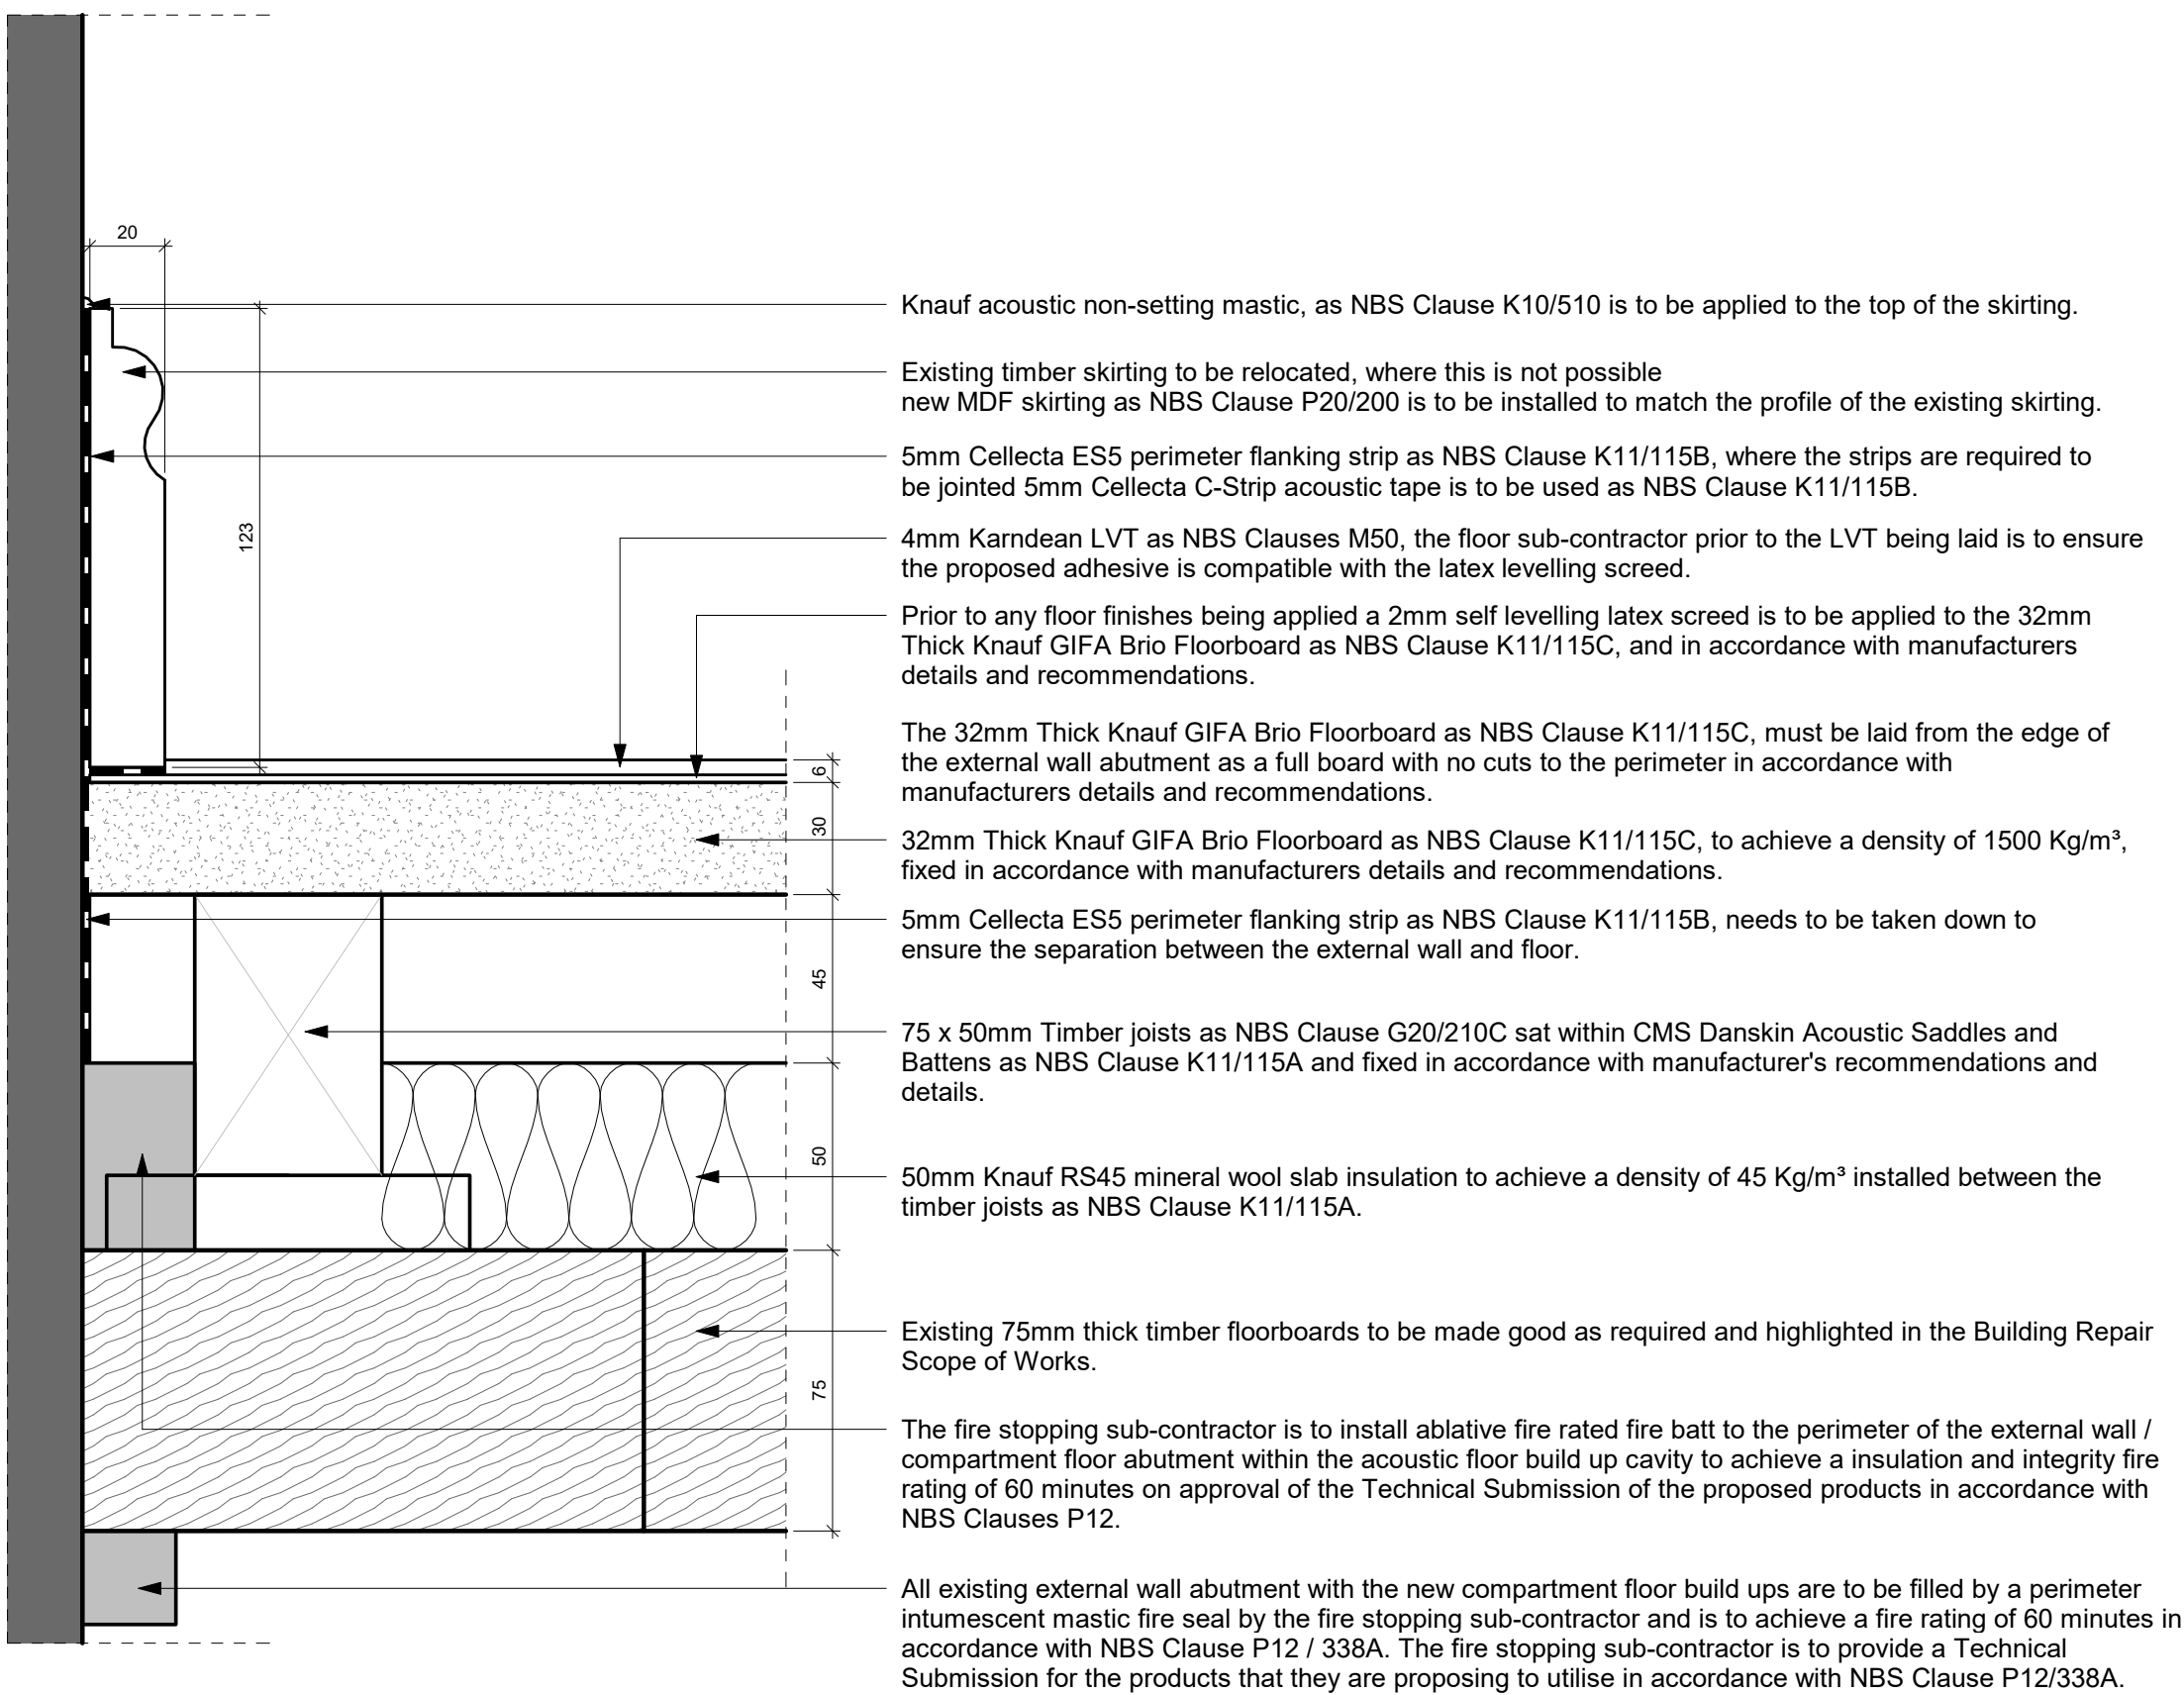

DETAIL - 001:  
RELOCATED EXISTING SKIRTING OR NEW MDF SKIRTING AS NBS CLAUSE P20/200  
@ SCALE 1:2

SKIRTING TYPES DETAIL SHEET  
1:2

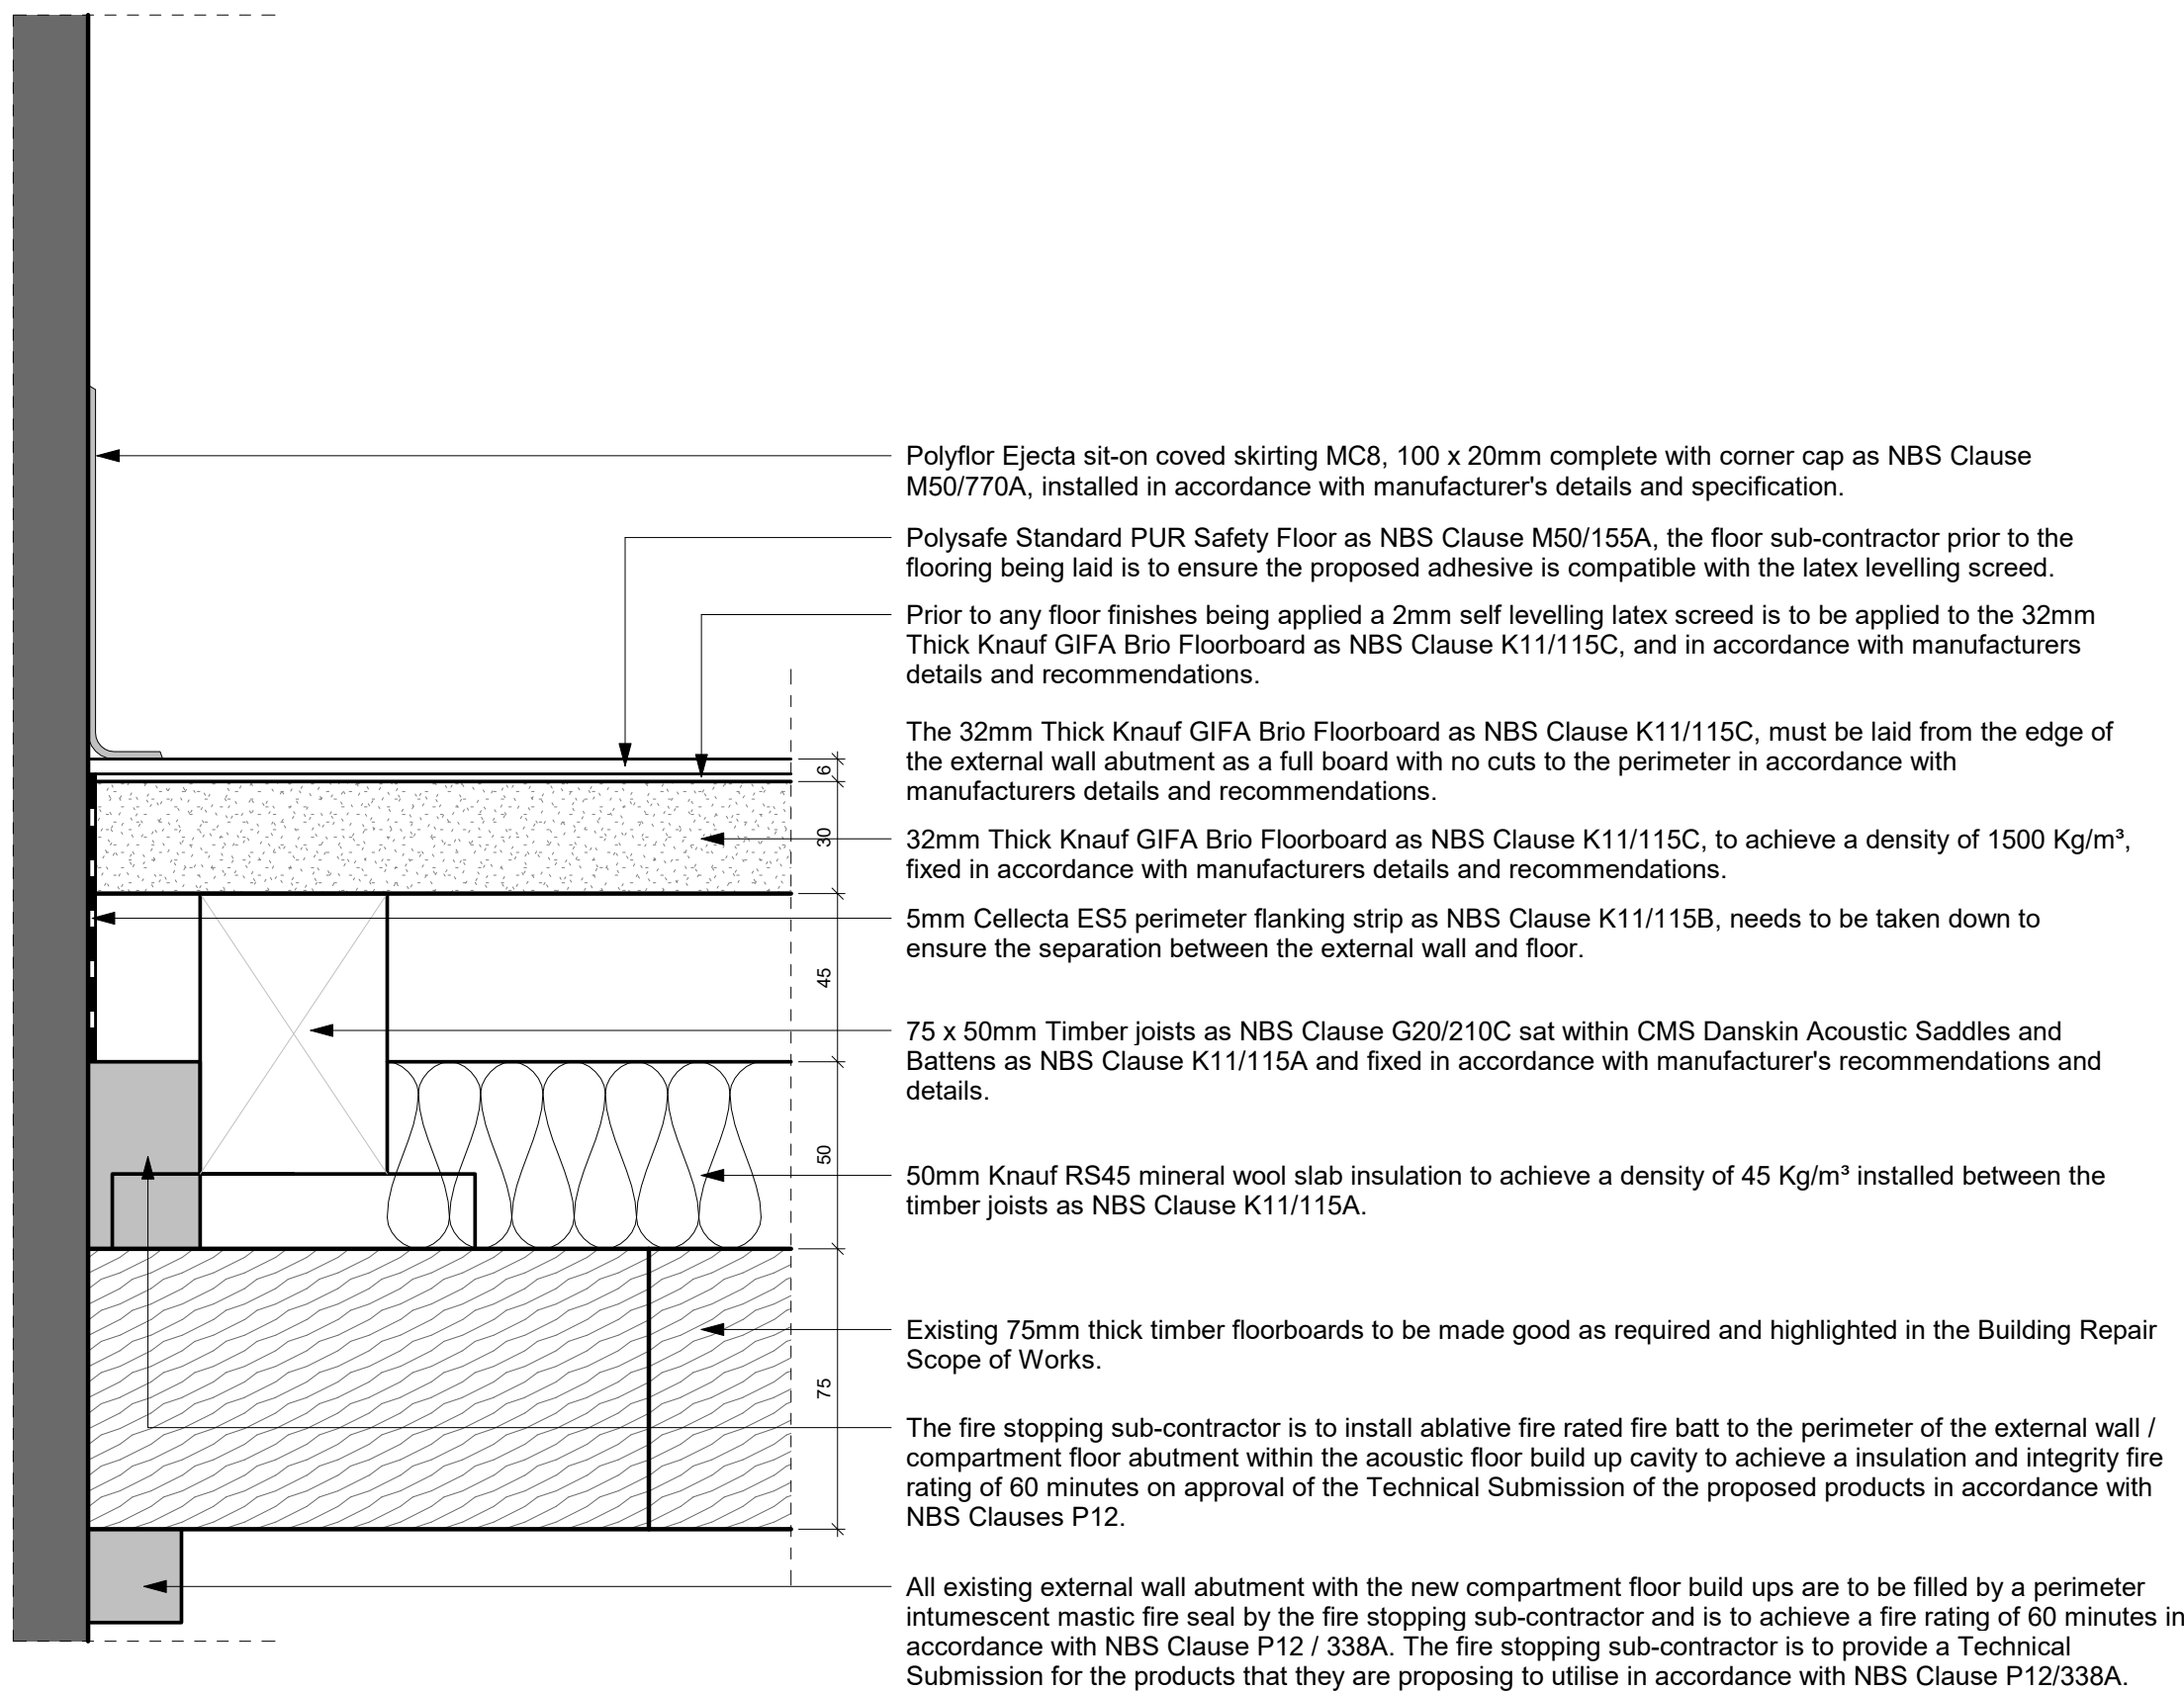

DETAIL - 006:  
POLYFLOR COVED SKIRTING AS NBS CLAUSE M50/770A  
@ SCALE 1:2

A ISSUED FOR TENDER NP 19-04-21

Rev Description By Date



PICCADILLY WAREHOUSE  
PROJECT:

BLOOM STREET  
SKIRTING TYPE DETAILS

DRAWING

TENDER

DRAWING STATUS

DRAWN JK I CHECKED NP

SCALE 1:2 I DATE 16-04-21

013-MDB-BS-ZZ-DT-A-2301 A  
DRAWING NUMBER REV: