
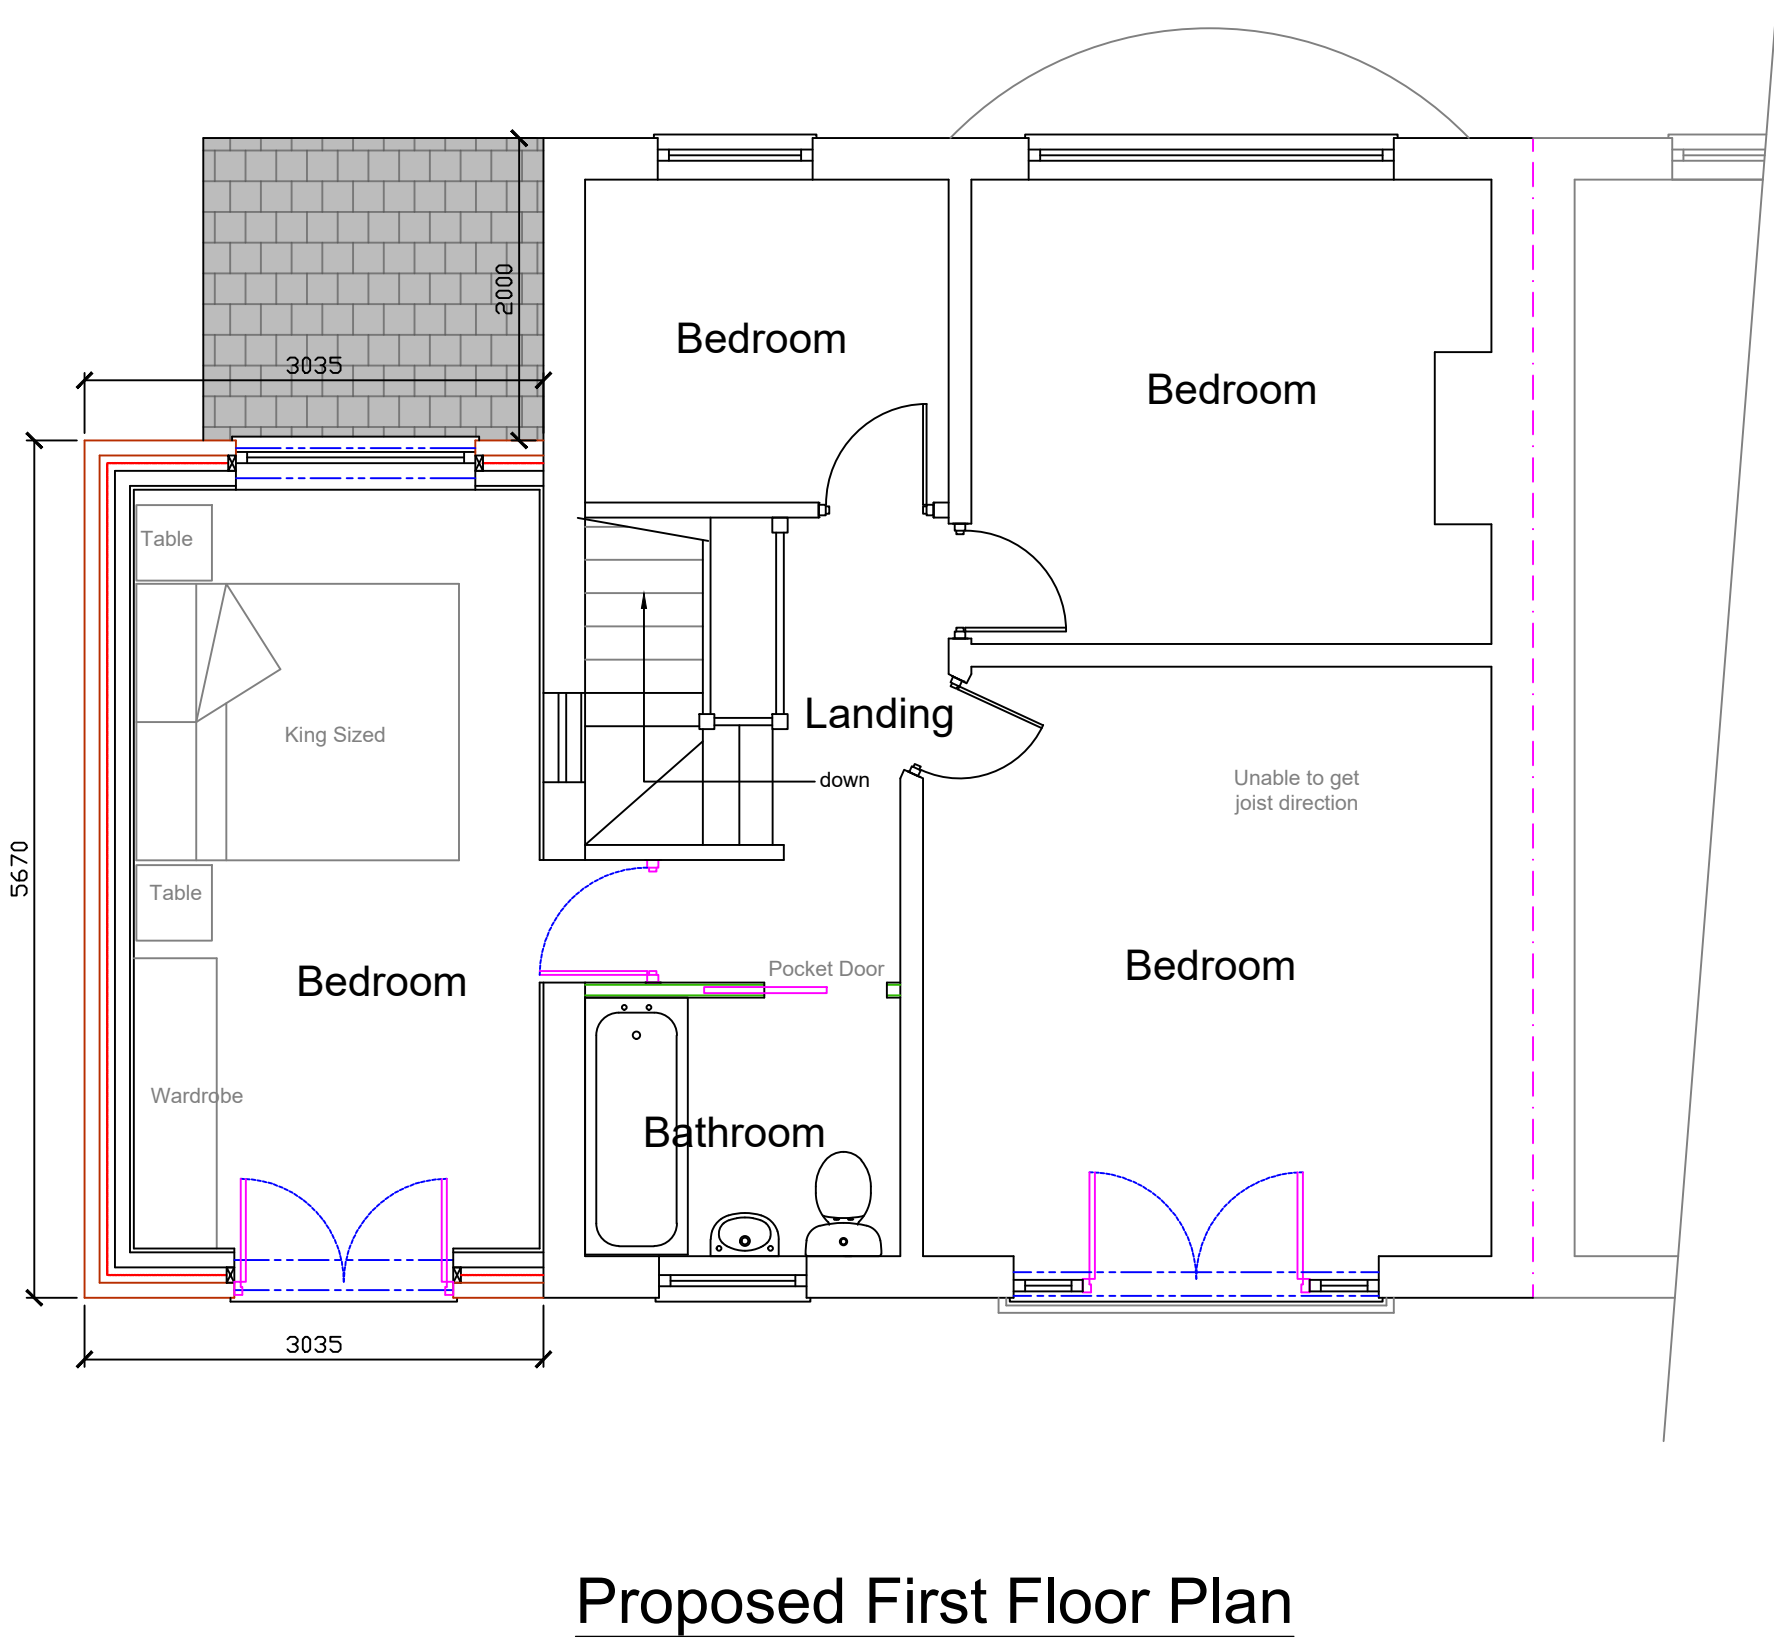
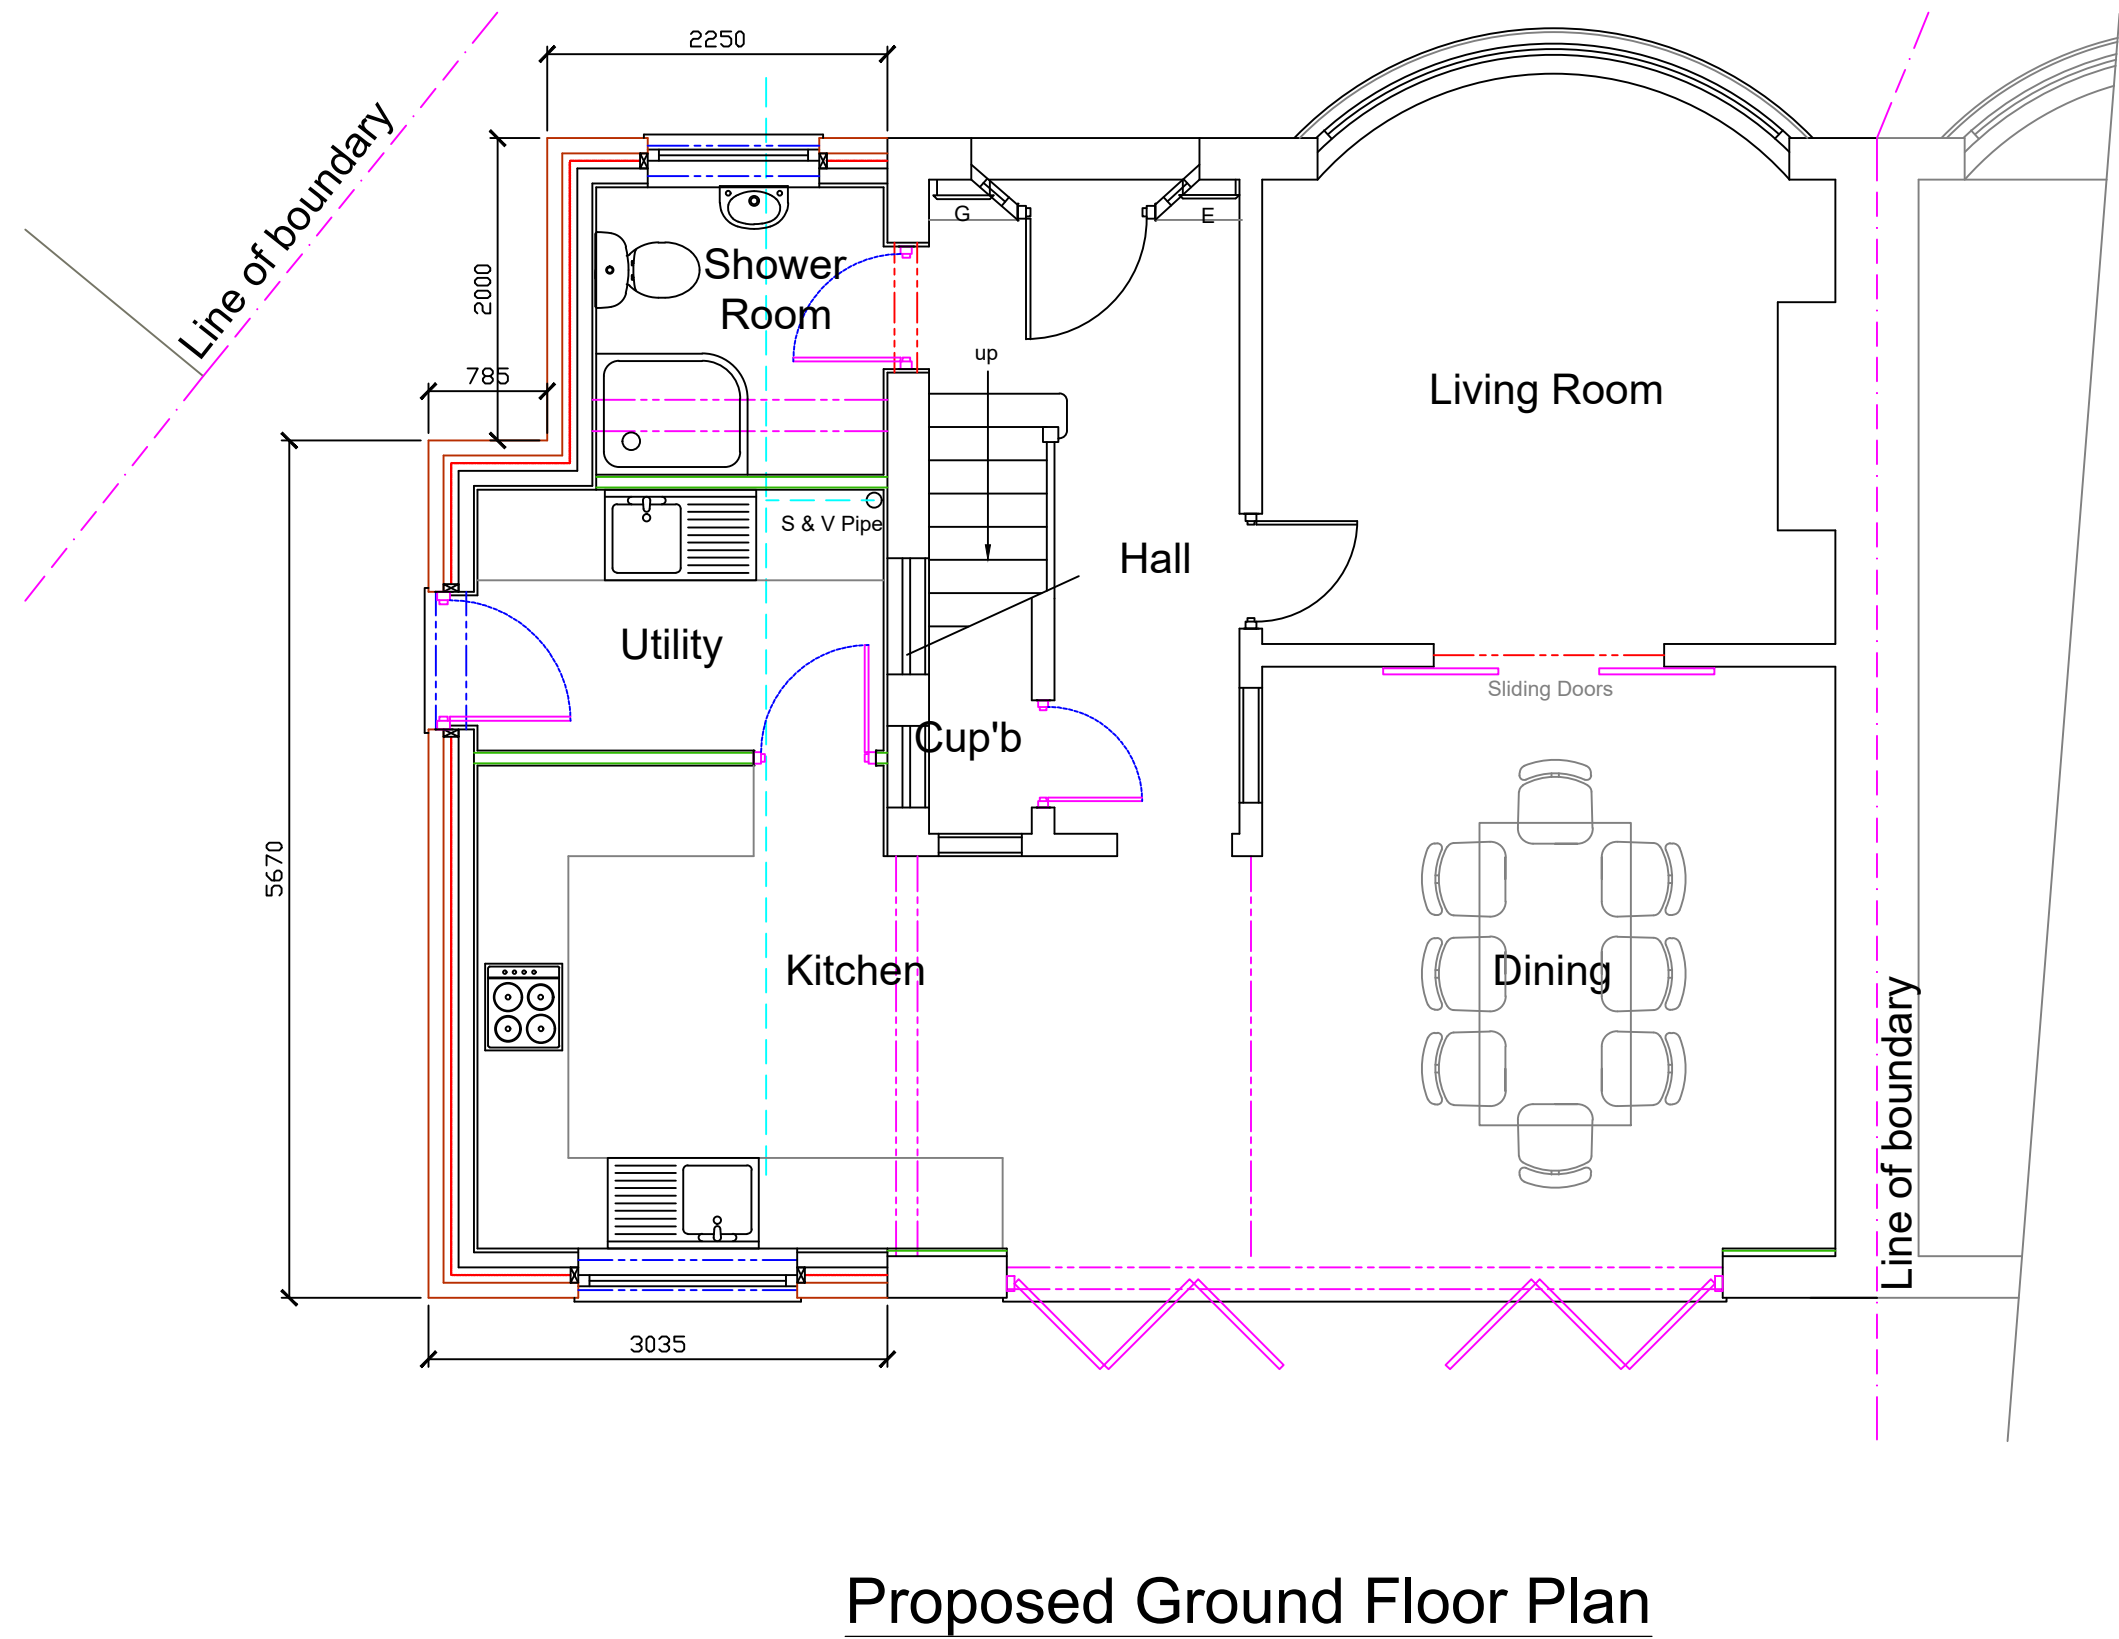
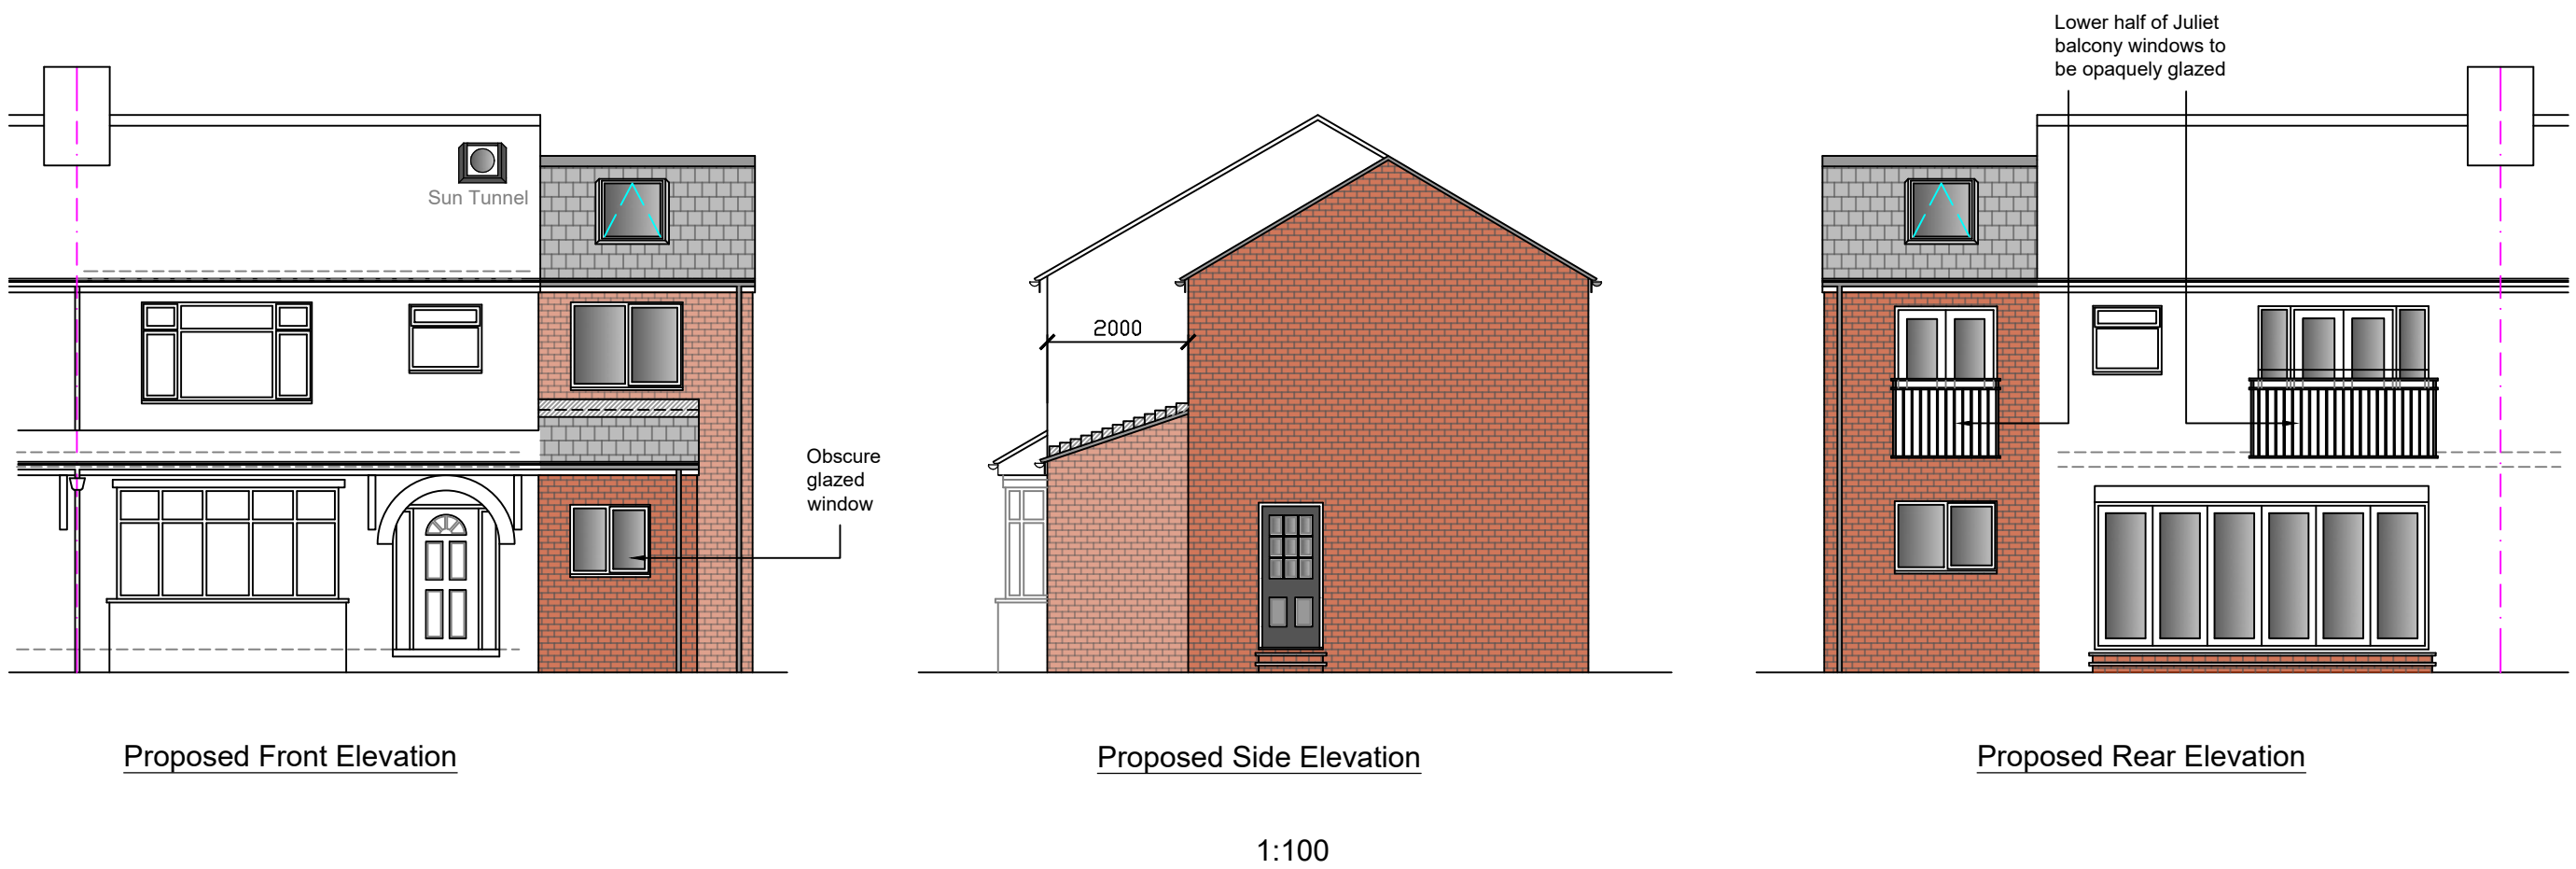
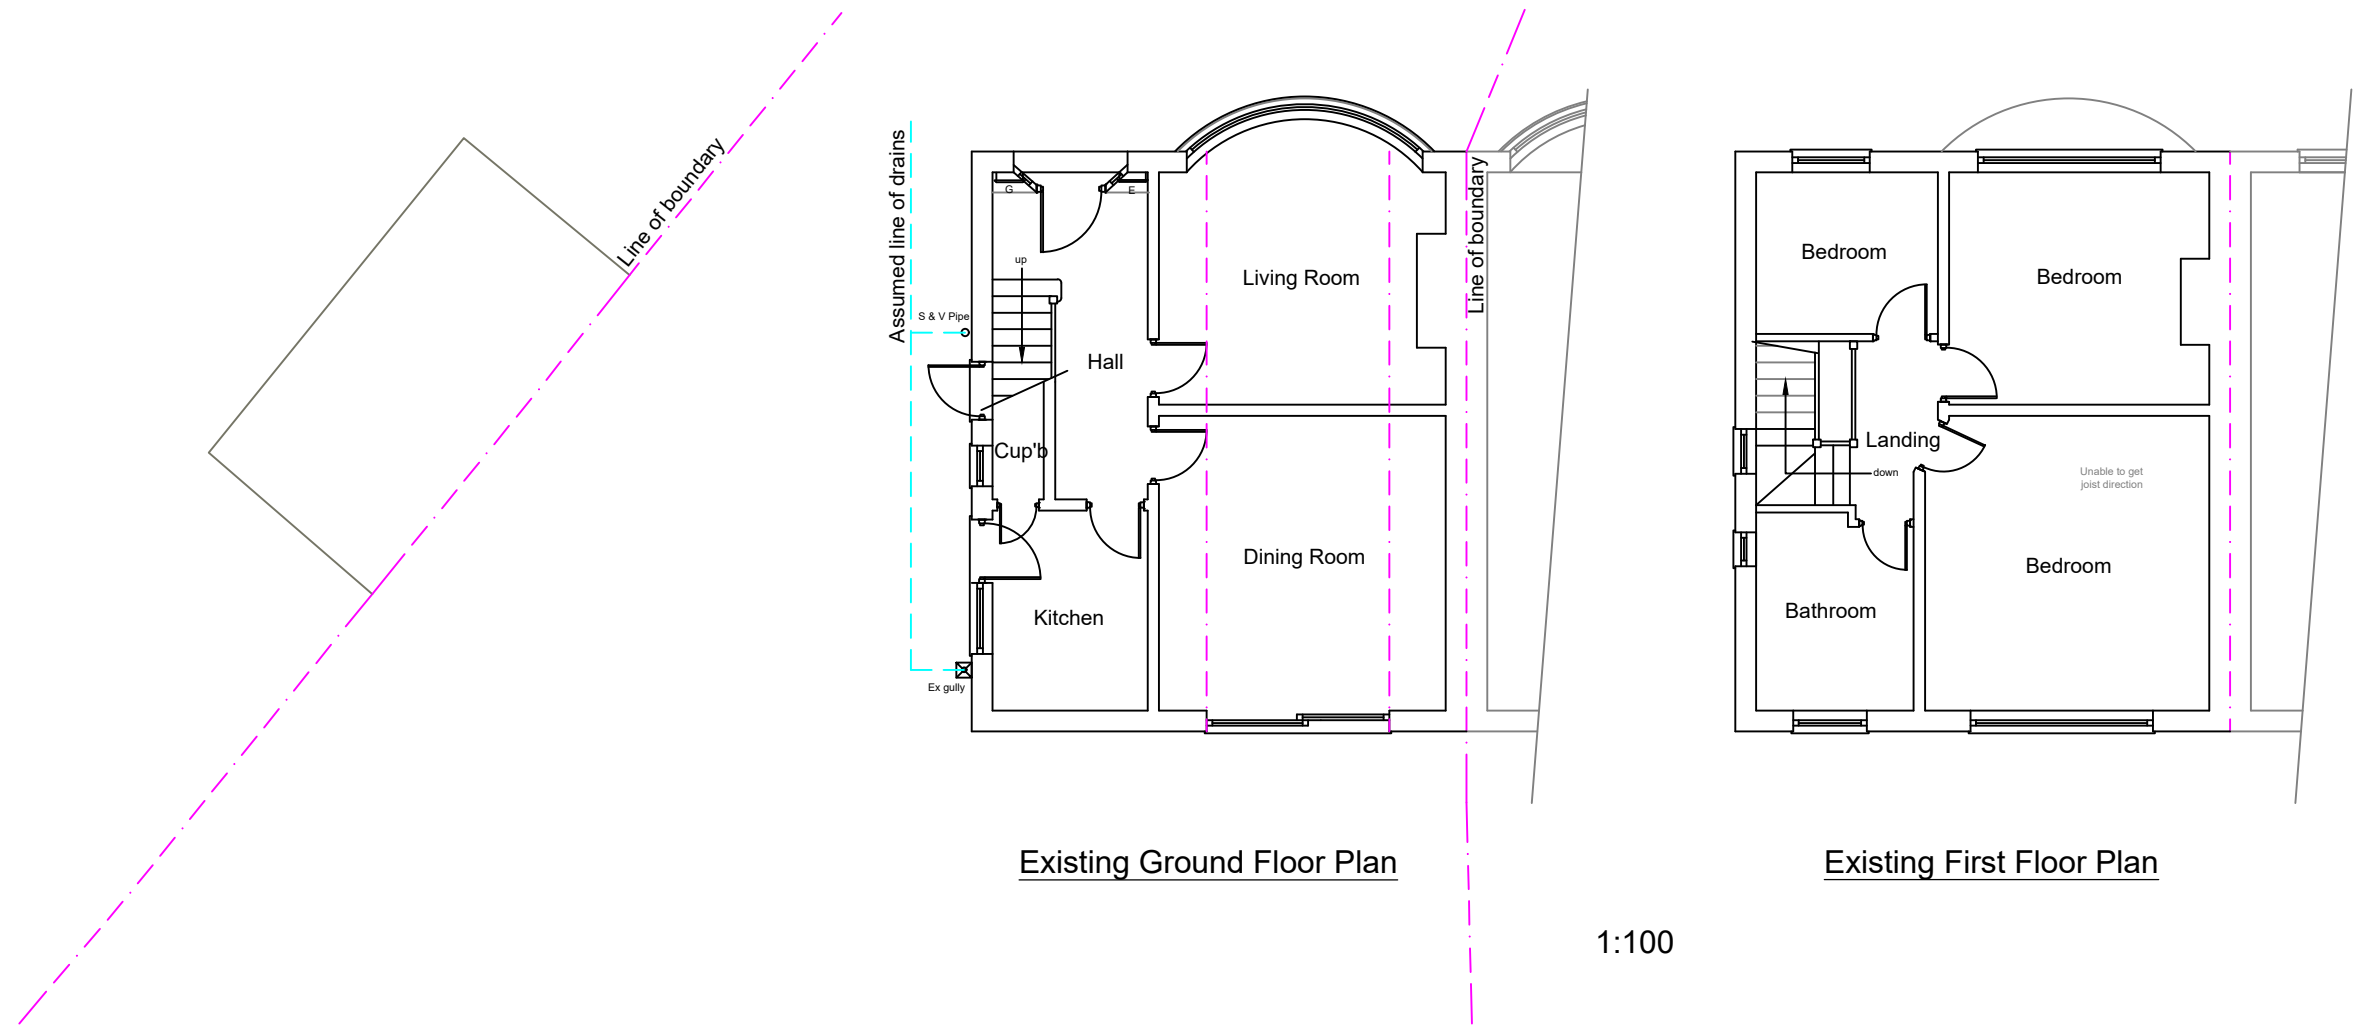


This drawing is protected by copyright and the information contained therein is the property of William McCall.
The drawing must not be copied and the information contained therein may not be used or disclosed without written permission of and in the manner permitted by William McCall.

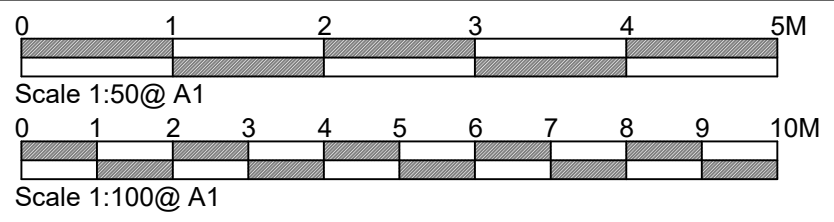

Rev: B - 30/09/21 - Dimensions added at requested of planning officer.

Rev: A - 19/08/21 - Side projection reduced to allow 1m access, first floor extension set back to two meters, notes added to shower room and Juliet balcony windows to be opaquely glazed, gate detail and boundary treatment added as per planning officers comments.

Stage :-	Householder Planning		
Project Title :-	Proposed Two Storey Side & Single Storey Side Extension		
Drawing Title :-	Existing & Proposed Plans & Elevations		
Client :-	Mr & Mrs O'Connor		
Drwg No :-	04/21/82	Date :-	May '21
Scale :-	1:100 & 1:50@A1	Drawn:-	SCM
Site Address :-	27 Milford Drive, Levenshulme, Manchester, M19 2SA		