


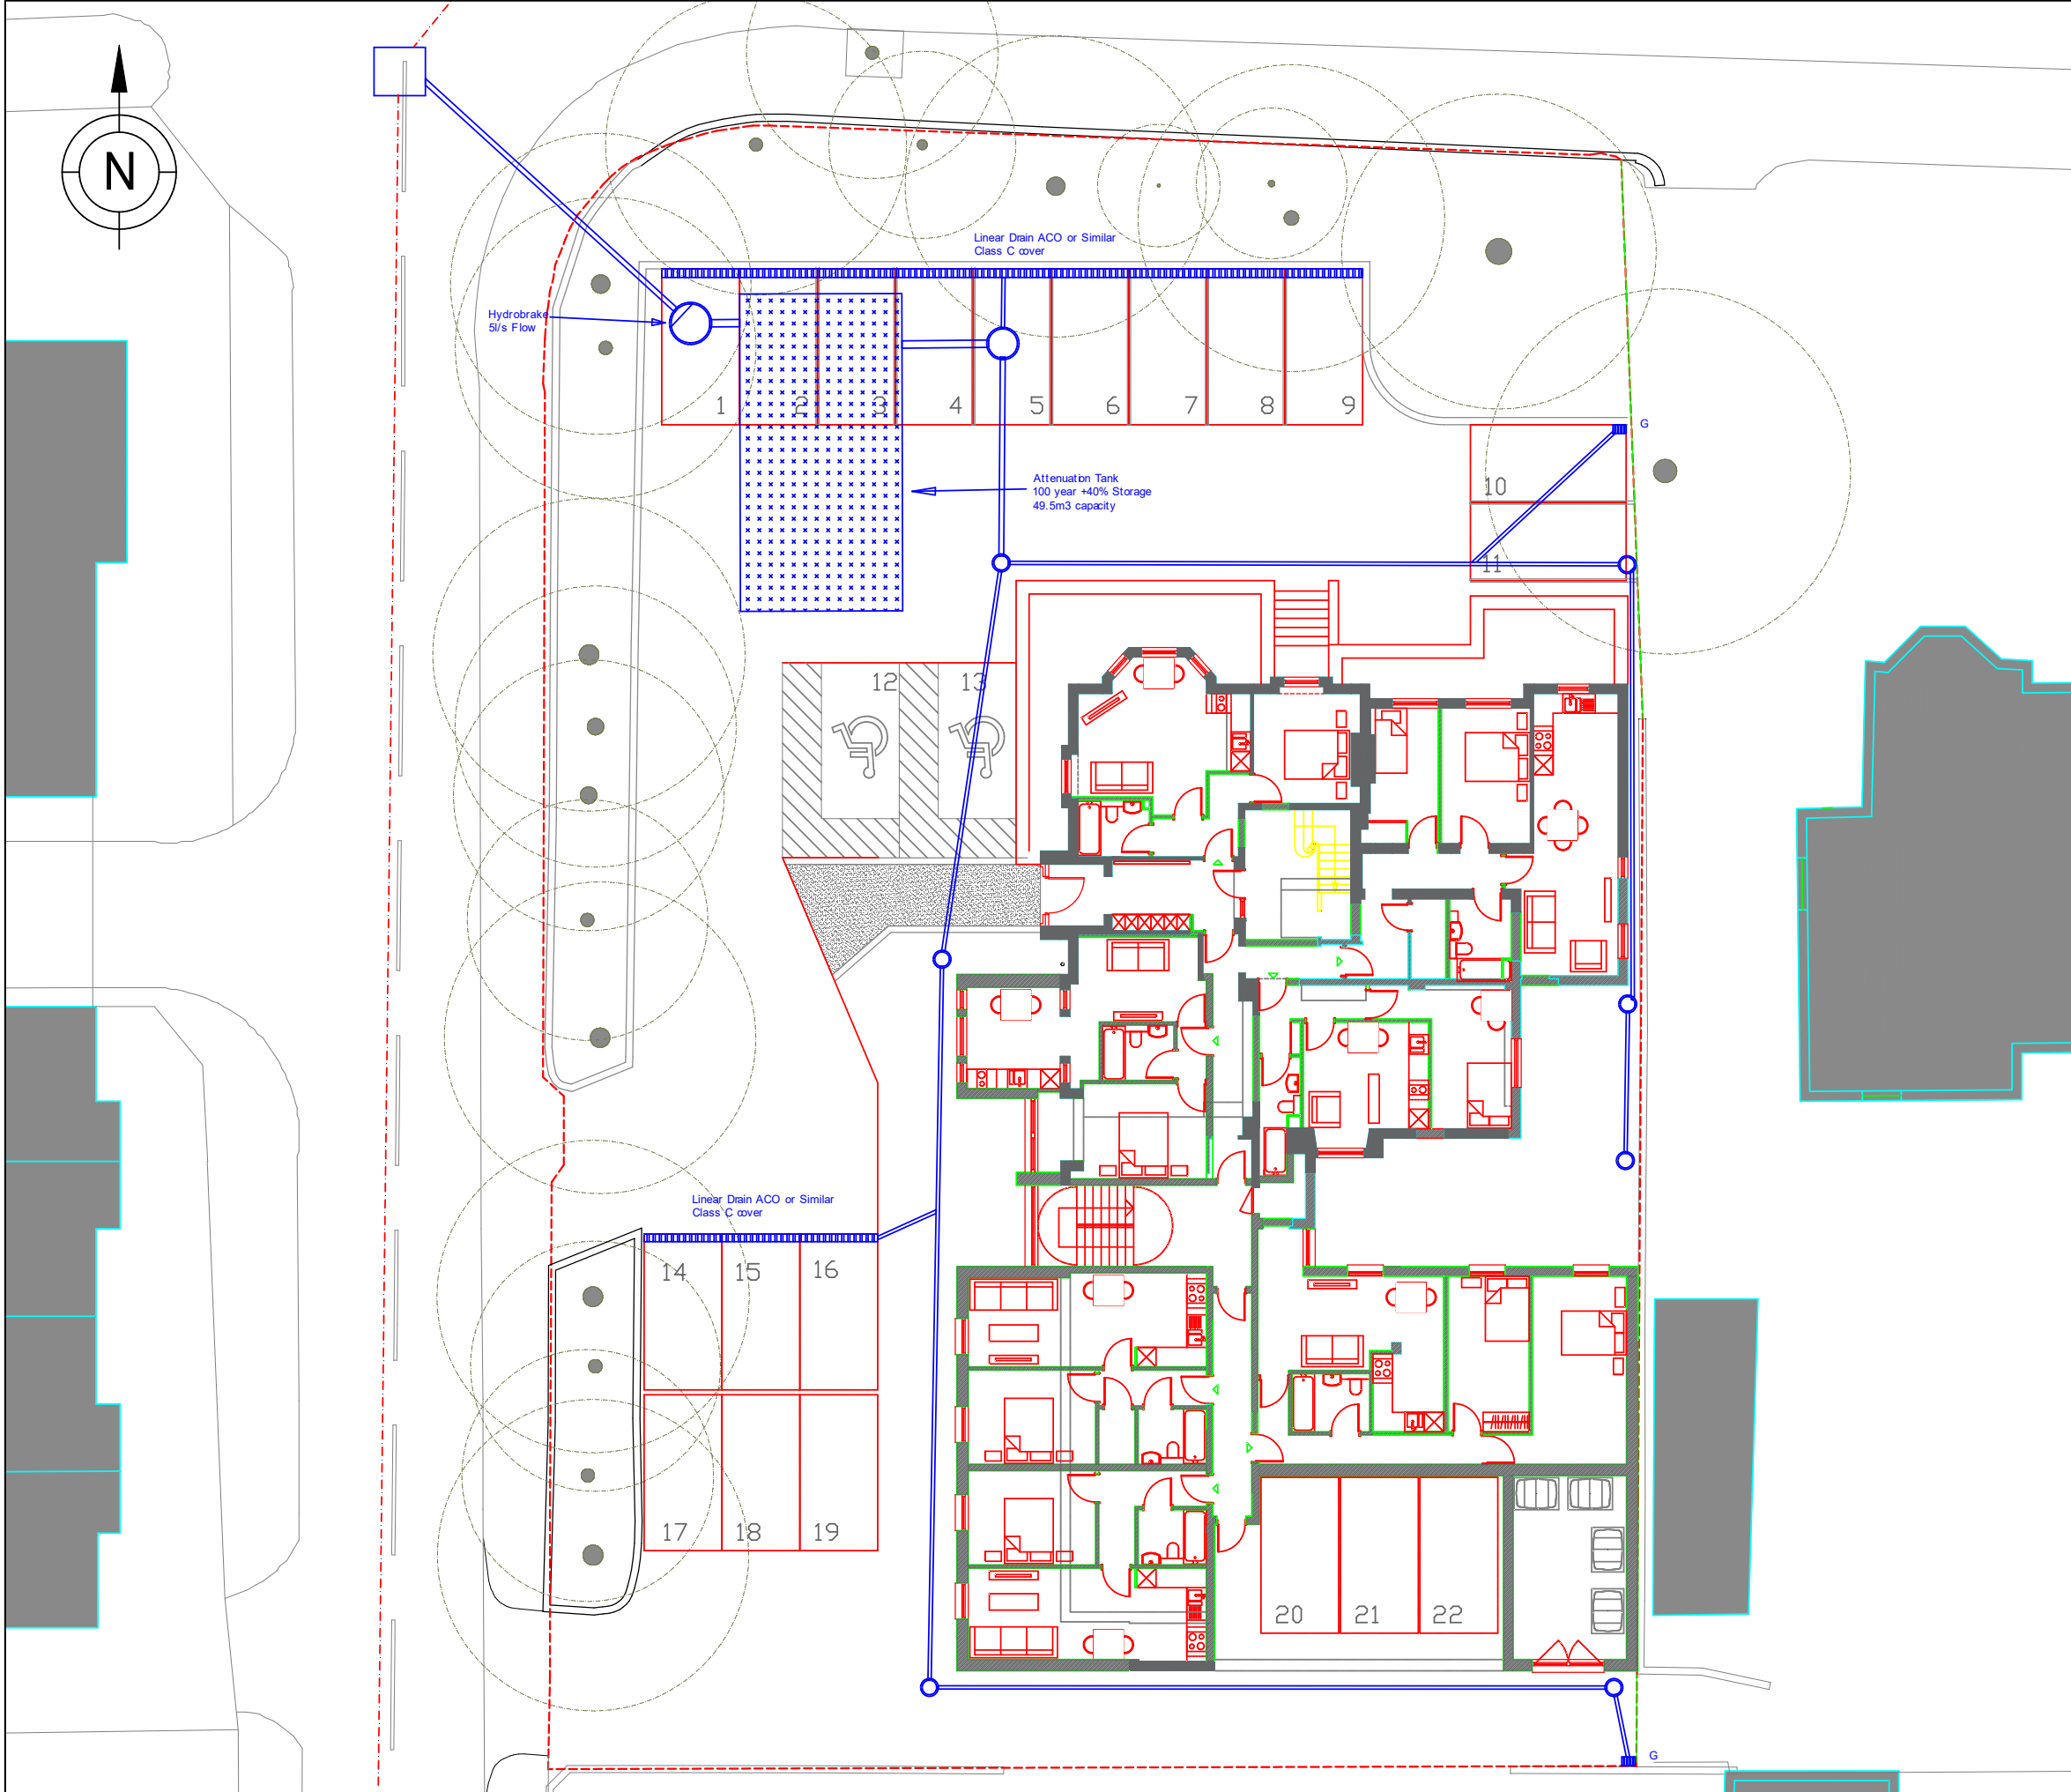

KEY

- Existing Sewer
- Chamber
- Pipework
- Attenuation Tank
- Linear Drain

Storage Volumes

30 year: 19.7m³;
100 year: between 39.4m³ and 49.5m³

Do not scale from this drawing and work from marked dimensions only. All dimensions and features should be confirmed on site by the Contractor. Where this drawing includes information provided to LK Consult Ltd by others, LK Consult Ltd gives no warranty, representation or assurance as to the accuracy of such information.

Client: Asjed Qaytum			
Site: Polygon Road			
Title: Surface Water Drainage Strategy			
Job No: FRA 20 1240	Scale (See Scale Bar) NTS	Figure: 1	Revisor:
Drawn By: AC	Checked By: MJ	Drawn: Jul 2020	