


STANDARD SPECIFICATIONS

Freestanding
LOOP Digital Display

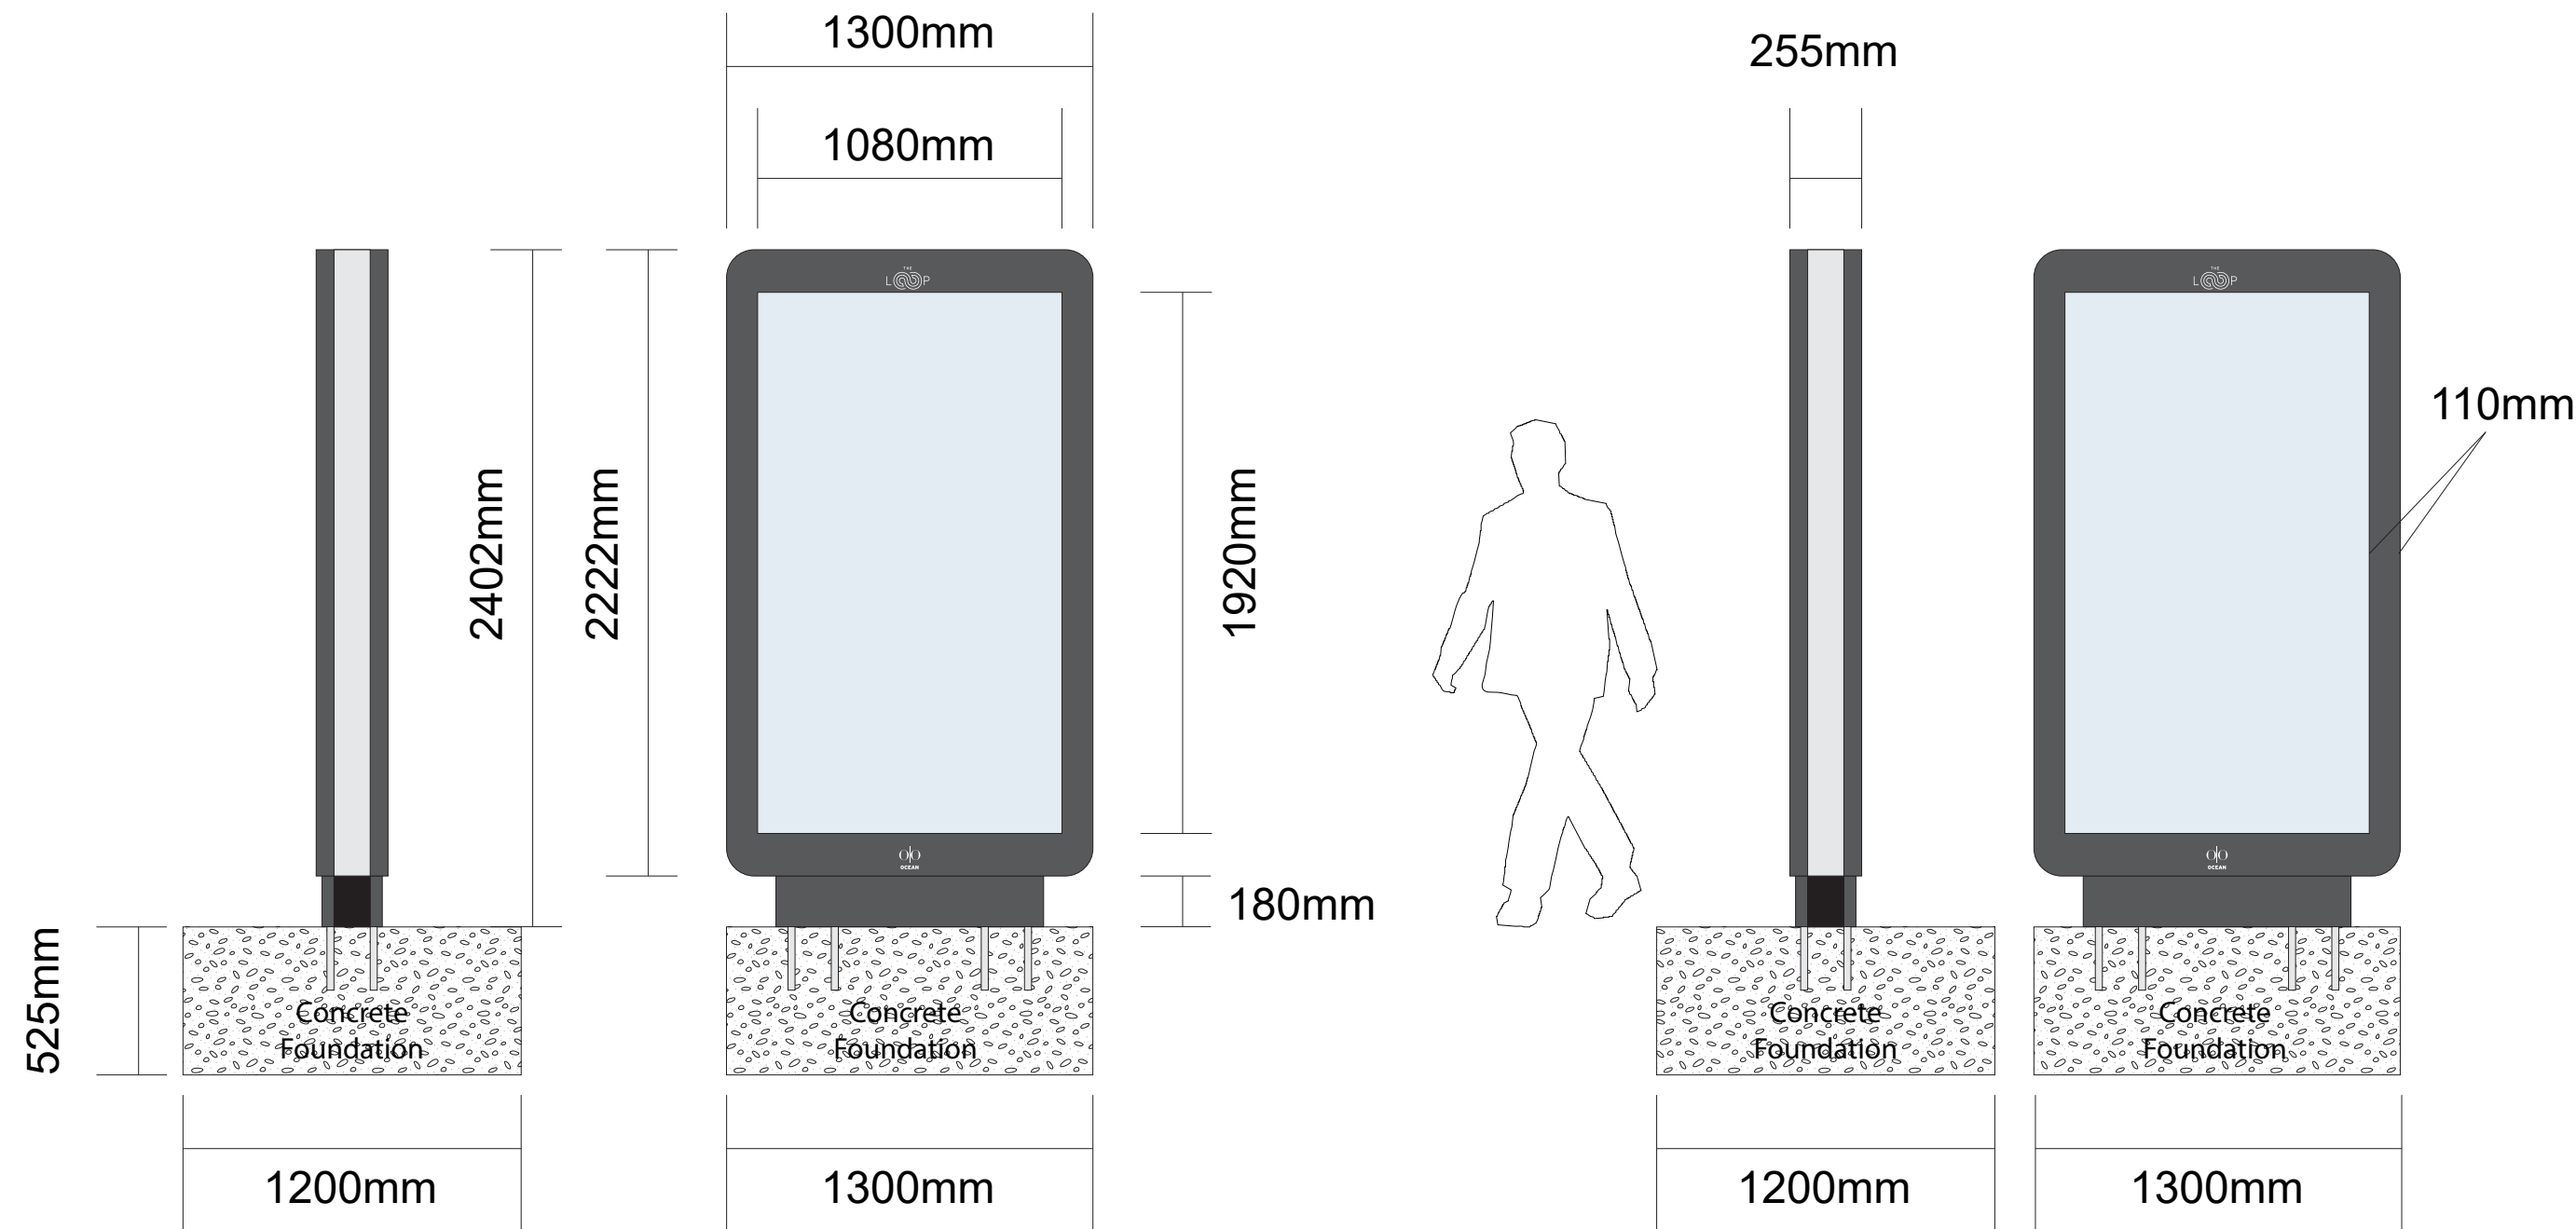

Site:
Loop Screen outside Heron House,
11-12 Albert Sq, Manchester M2 5HD

Proposal:
Relocation of exiting loop screen

Dwg:
Standard Specifications

Date:
05/08/2021

Dwg. No:
PY4110-003

