



1 Precedent 1



② Precedent 2




3 Precedent 3




④ Precedent 4

[illegible]

PROPOSED GROUND FLOOR PLAN

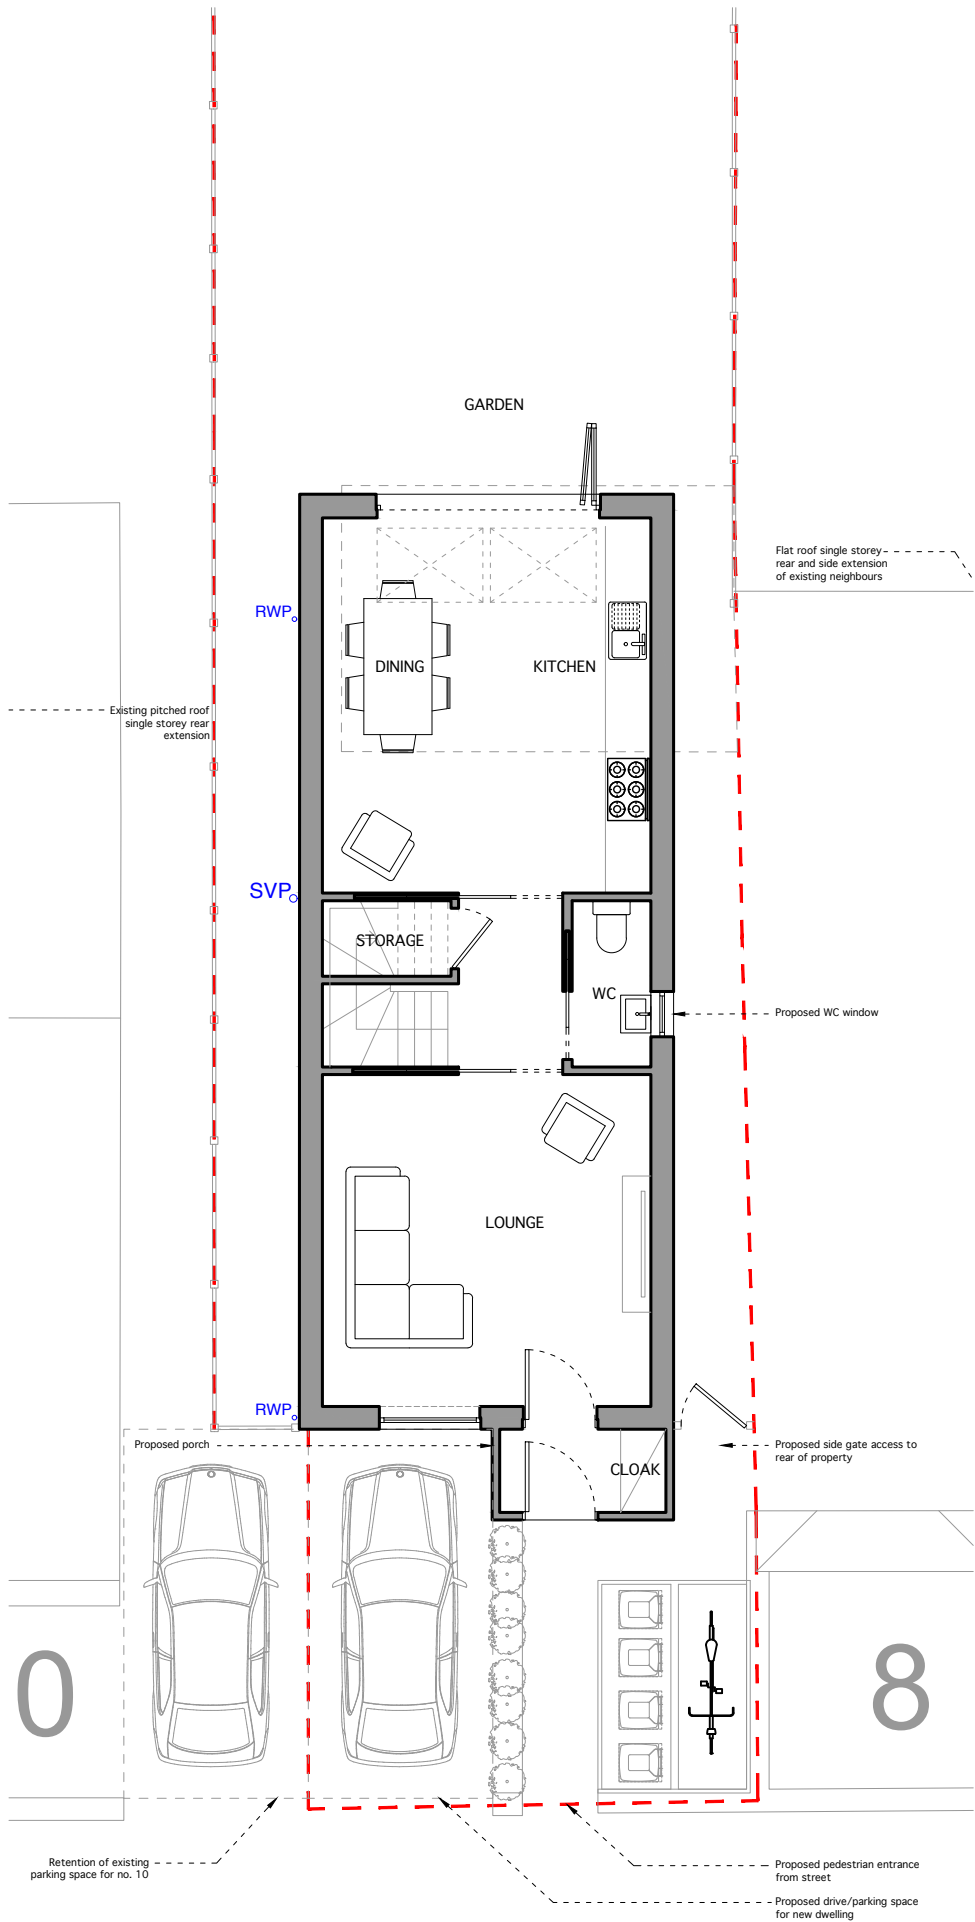


PROPOSED FIRST FLOOR PLAN

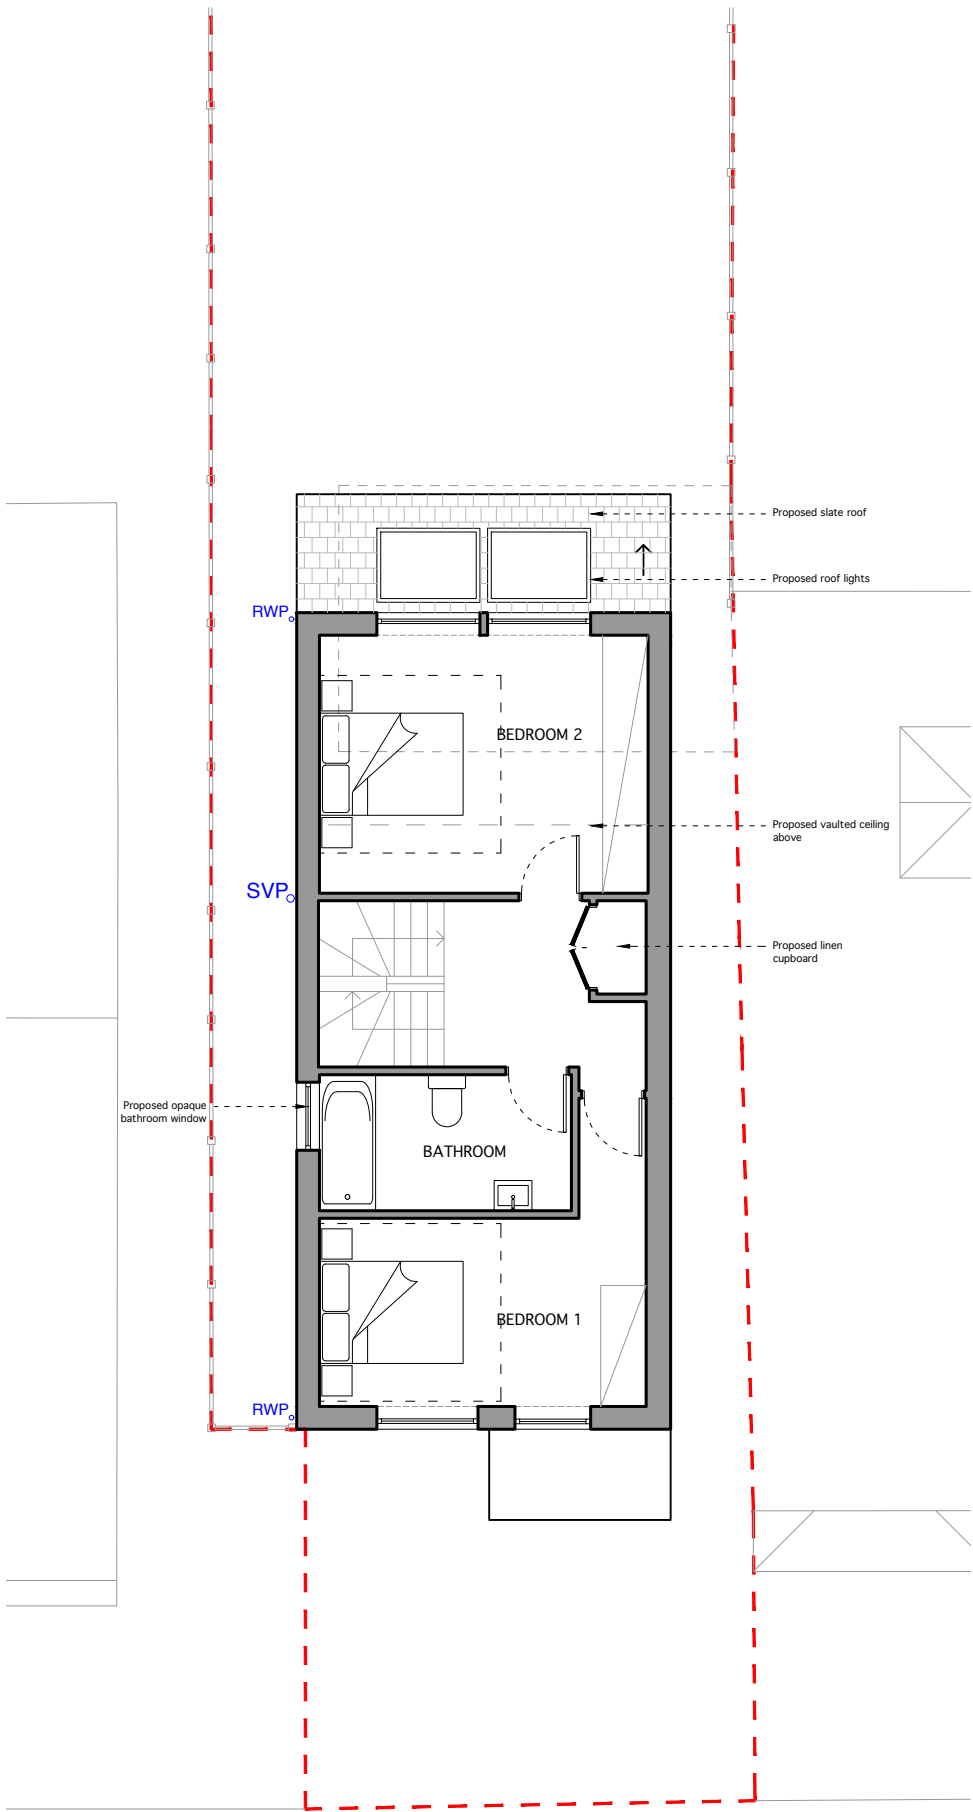


TITLE		
PROPOSED GROUND & FIRST FLOOR PLANS		
DWG.NO.		
2246 - PL - PR - 100		
SCALE	1:100 @ A3	
ISSUE	PLANNING	
DATE	21-06-2021	
REVISION	JOB NO.	
01	2246	
NOTES		
Rev	Date	Description
00	21/06/21	Issue to CLIENT
01	29/07/21	Issue to PLANNING


PROPOSED SECOND FLOOR PLAN

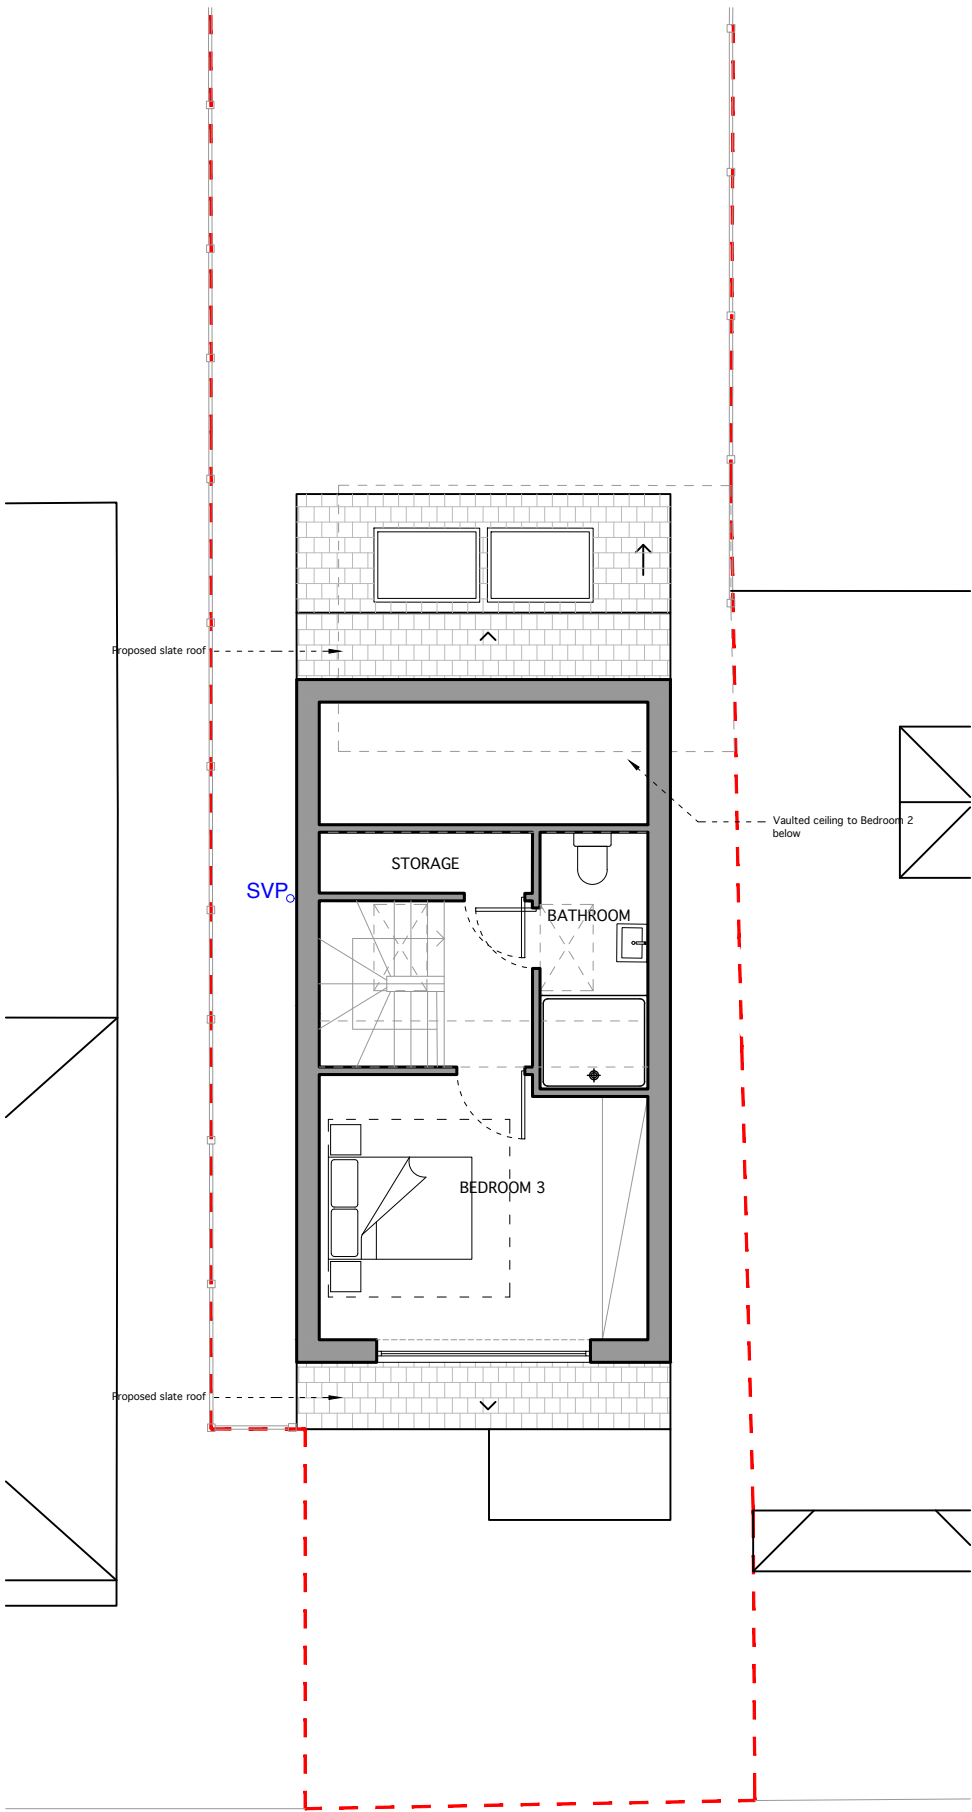

PROPOSED ROOF PLAN

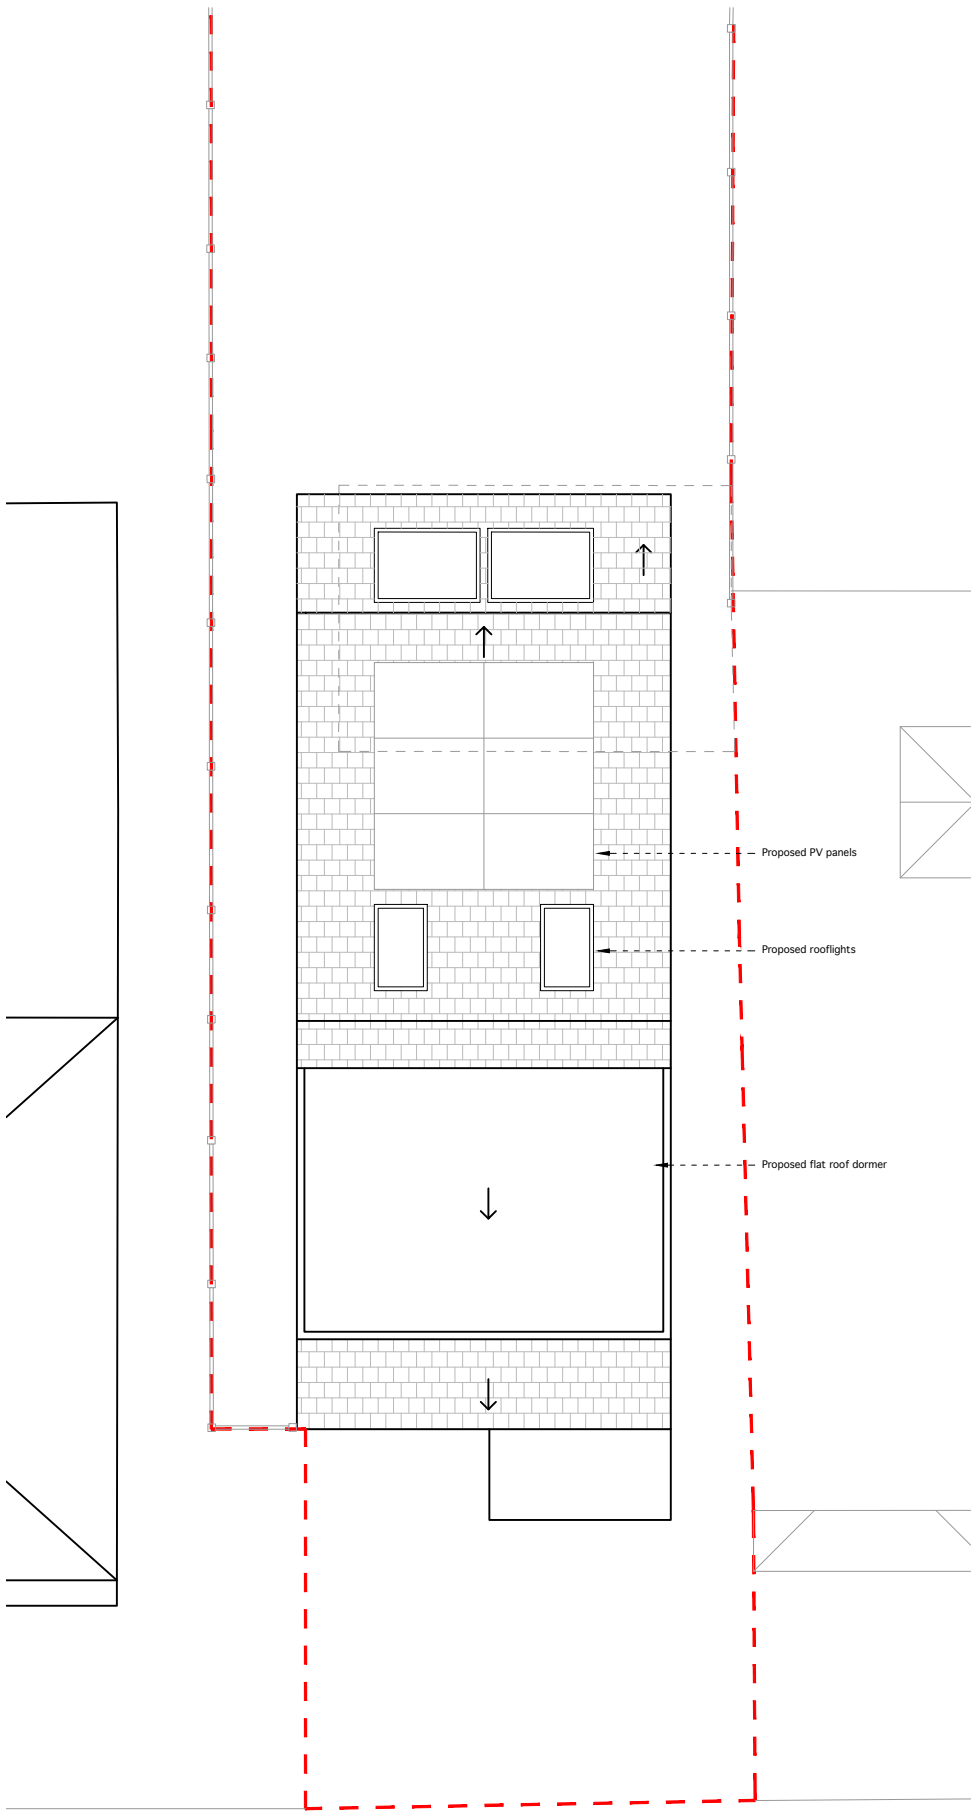

TITLE		
PROPOSED SECOND FLOOR & ROOF PLANS		
DWG.NO.		
2246 - PL - PR - 101		
SCALE	1:100 @ A3	
ISSUE	PLANNING	
DATE	21-06-2021	
REVISION	JOB NO.	
01	2246	
NOTES		
Rev	Date	Description
00	21/06/21	Issue to CLIENT
01	29/07/21	Issue to PLANNING
CLIENT	Khalid Ashraf	
ADDRESS	10 Polruan Road, Chorlton, Manchester, M21 9NR	
PROJECT DESCRIPTION	Proposed 2 storey detached property on an infill site	
PROJECT ADDRESS	10 Polruan Road, Chorlton, Manchester, M21 9NR	
BUTTERFIELD ARCHITECTURE ARCHITECTURE \ INTERIORS \ PROJECT MANAGEMENT		
W \ WWW.BUTTERFIELD ARCHITECTURE.CO.UK E \ INFO@BUTTERFIELDARCHITECTURE.CO.UK M \ +44 (0) 7779302856 102 ROSENEATH ROAD, URMSTON, MANCHESTER, M41 5AZ		
© COPYRIGHT This drawing is protected by copyright, it may not be reproduced in any form or by any means for any purpose, without gaining written permission from Butterfield Architecture NOTES This drawing is to be read in conjunction with all relevant Butterfield Architecture, Structural Engineer's, Service Engineer's, and Subcontractor drawings. Review all drawings and report any discrepancies to Butterfield Architecture prior to consulting. All structural walls to be confirmed by SE / Contractor on site. Do not scale from this drawing. All dimensions and levels including any abutment to existing structures to be checked on site prior to commencement. All dimensions in millimetres unless stated otherwise. Work from figured dimensions only. No deviation from details shown on this drawing is allowed without Butterfield Architecture's prior permission in writing. All work is to be carried out in accordance with British Standard Codes of Practice, Statutory requirements and the Contract Documents.		

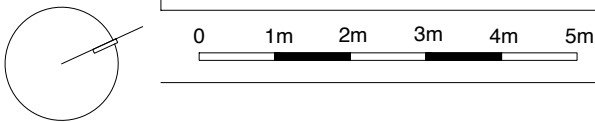



A horizontal number line is shown with tick marks at 0, 1m, 2m, 3m, 4m, and 5m. The segment from 0 to 1m is shaded black.

